




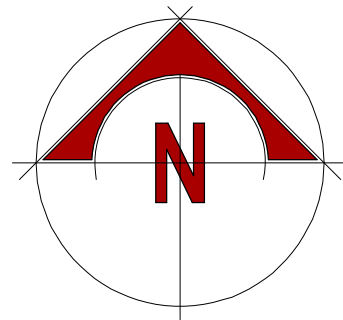


Block Plan

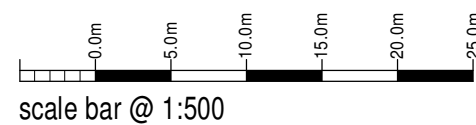

scale bar @ 1:500

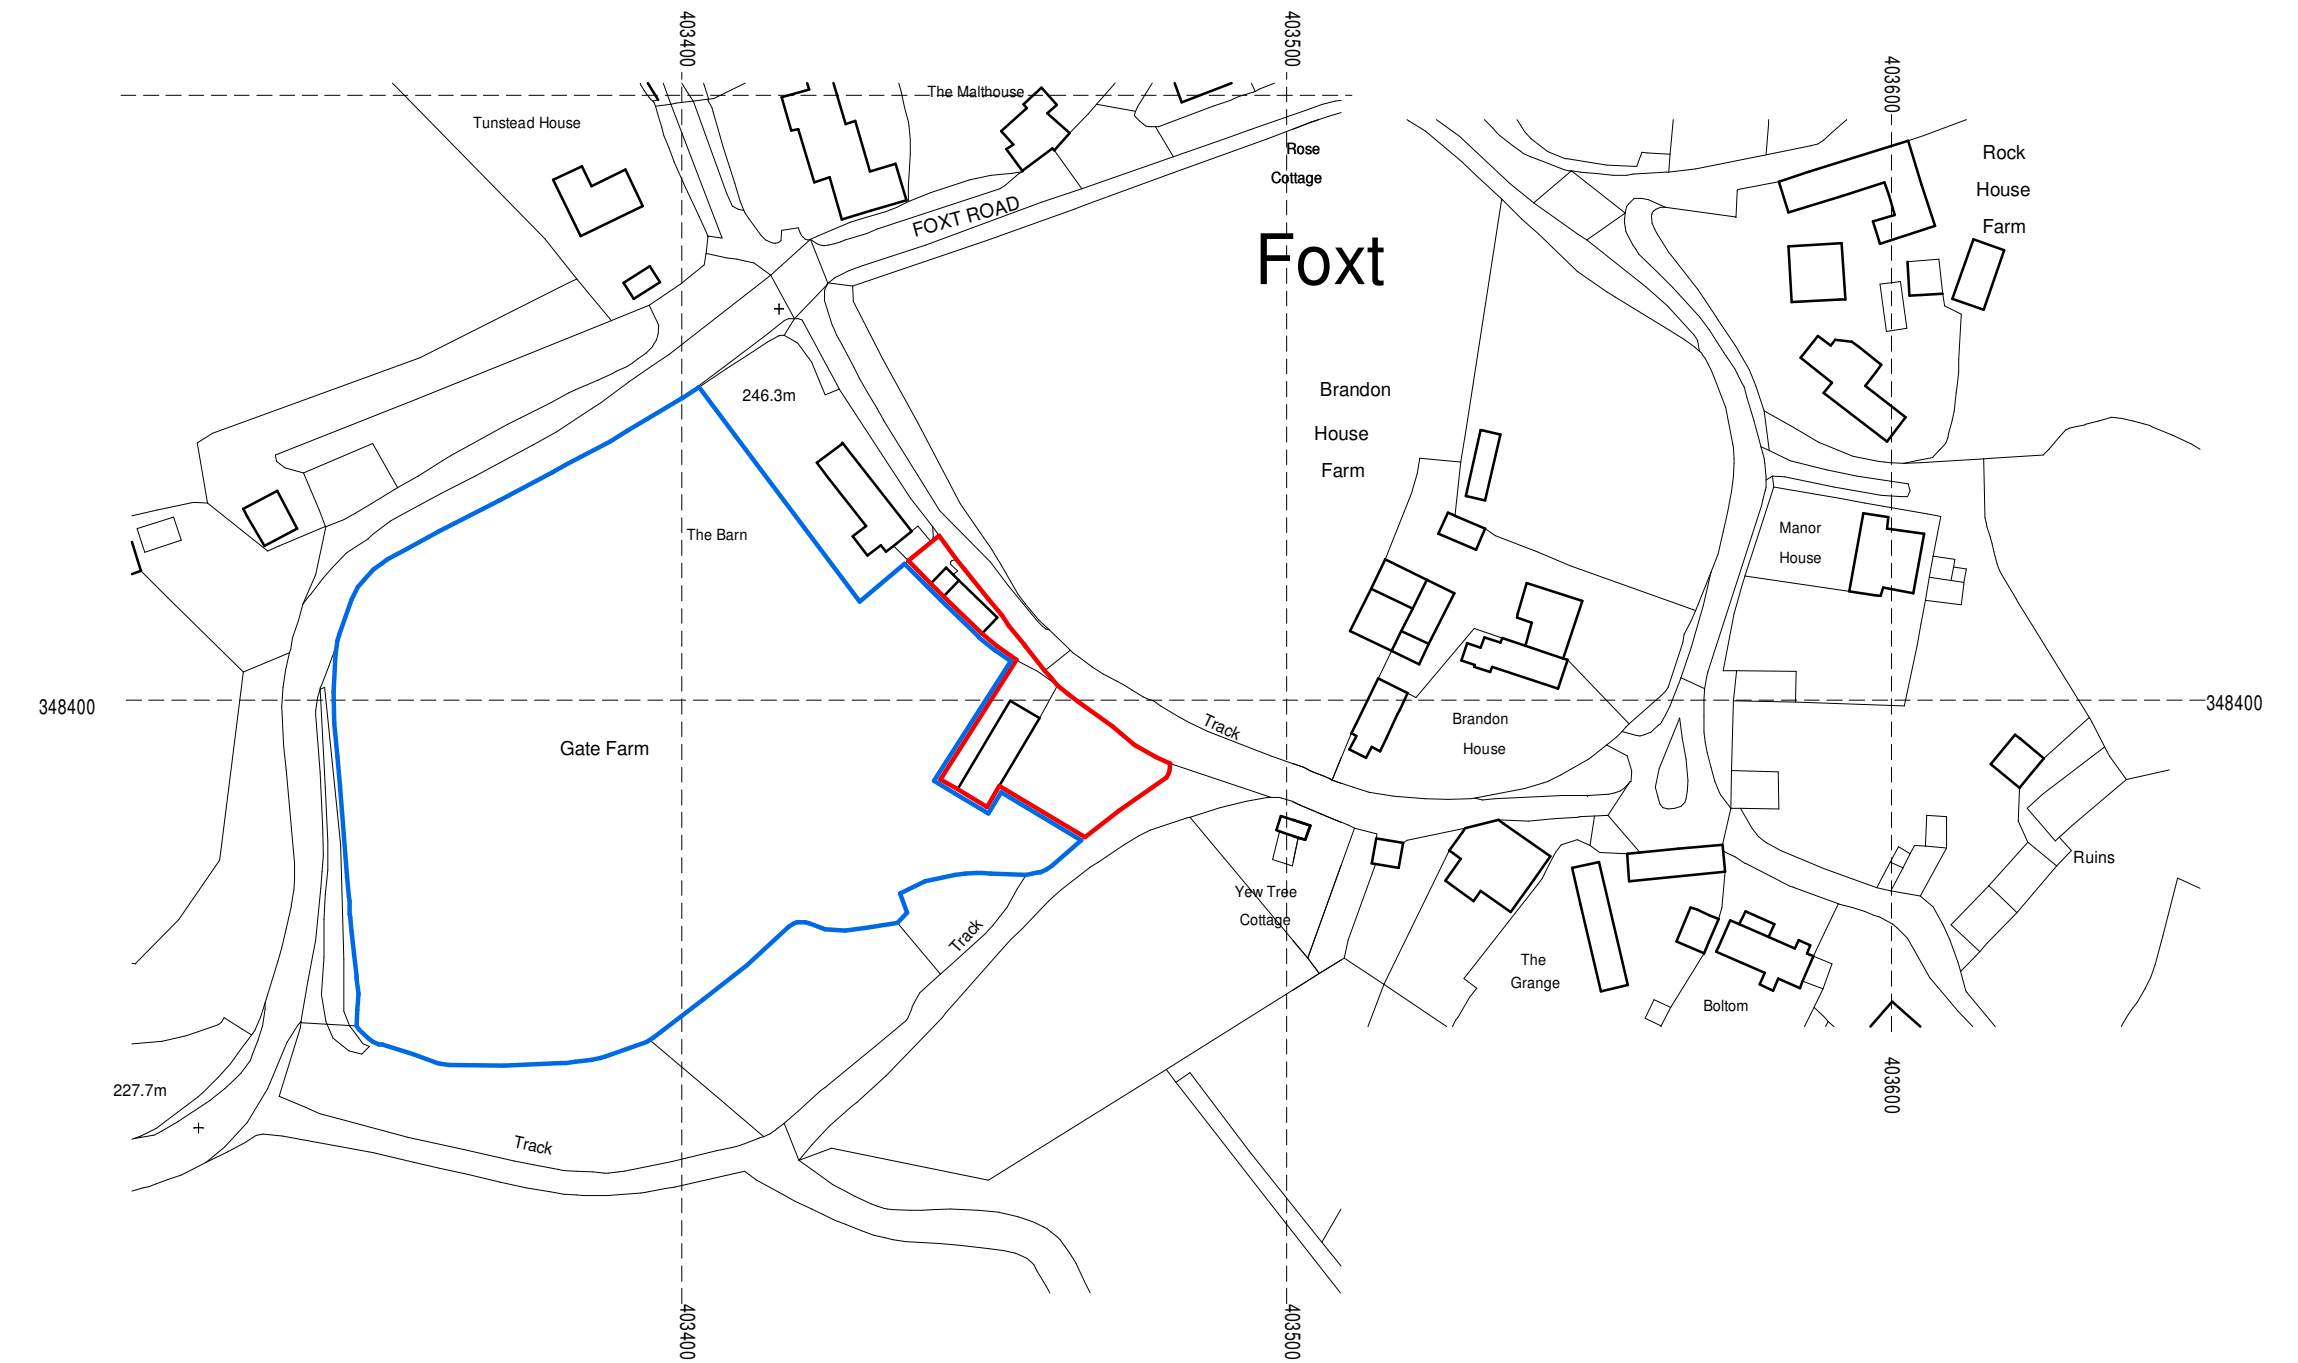

Location Plan

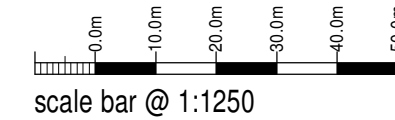

scale bar @ 1:1250

KEY

- Application Boundary
- Other land within Applicant's ownership

Serial number: 286127 +
Serial number: 286484
© Crown copyright and database right 2024
Ordnance Survey licence AC0000848283

Mr & Mrs Wilbraham

Proposed Alterations to
Gate Farm, Foxt,
Stoke-on-Trent,
ST10 2HN

Planning Proposal
Location and Block Plan

Date	Sheet	Scale
October 2025	A1	1:1250 + 1:500
Dwg No	Rev.	Drawn
2024-2949-17	C	NAW

A - 17/11/2025 - TITLE SHEET AMENDED
B - 17/11/2025 - ENHANCED GRASSLAND SHOWN
C - 28/01/2025 - EXTENDED CURTILAGE PROPOSALS REMOVED



10 Cawdry Buildings, Fountain Street, Leek, ST13 6JP
Telephone: 01538 386002
E-mail: info@sammonsltd.co.uk
Web: www.sammonsltd.co.uk

This drawing is copyright.
All dimensions must be checked prior to commencement.