




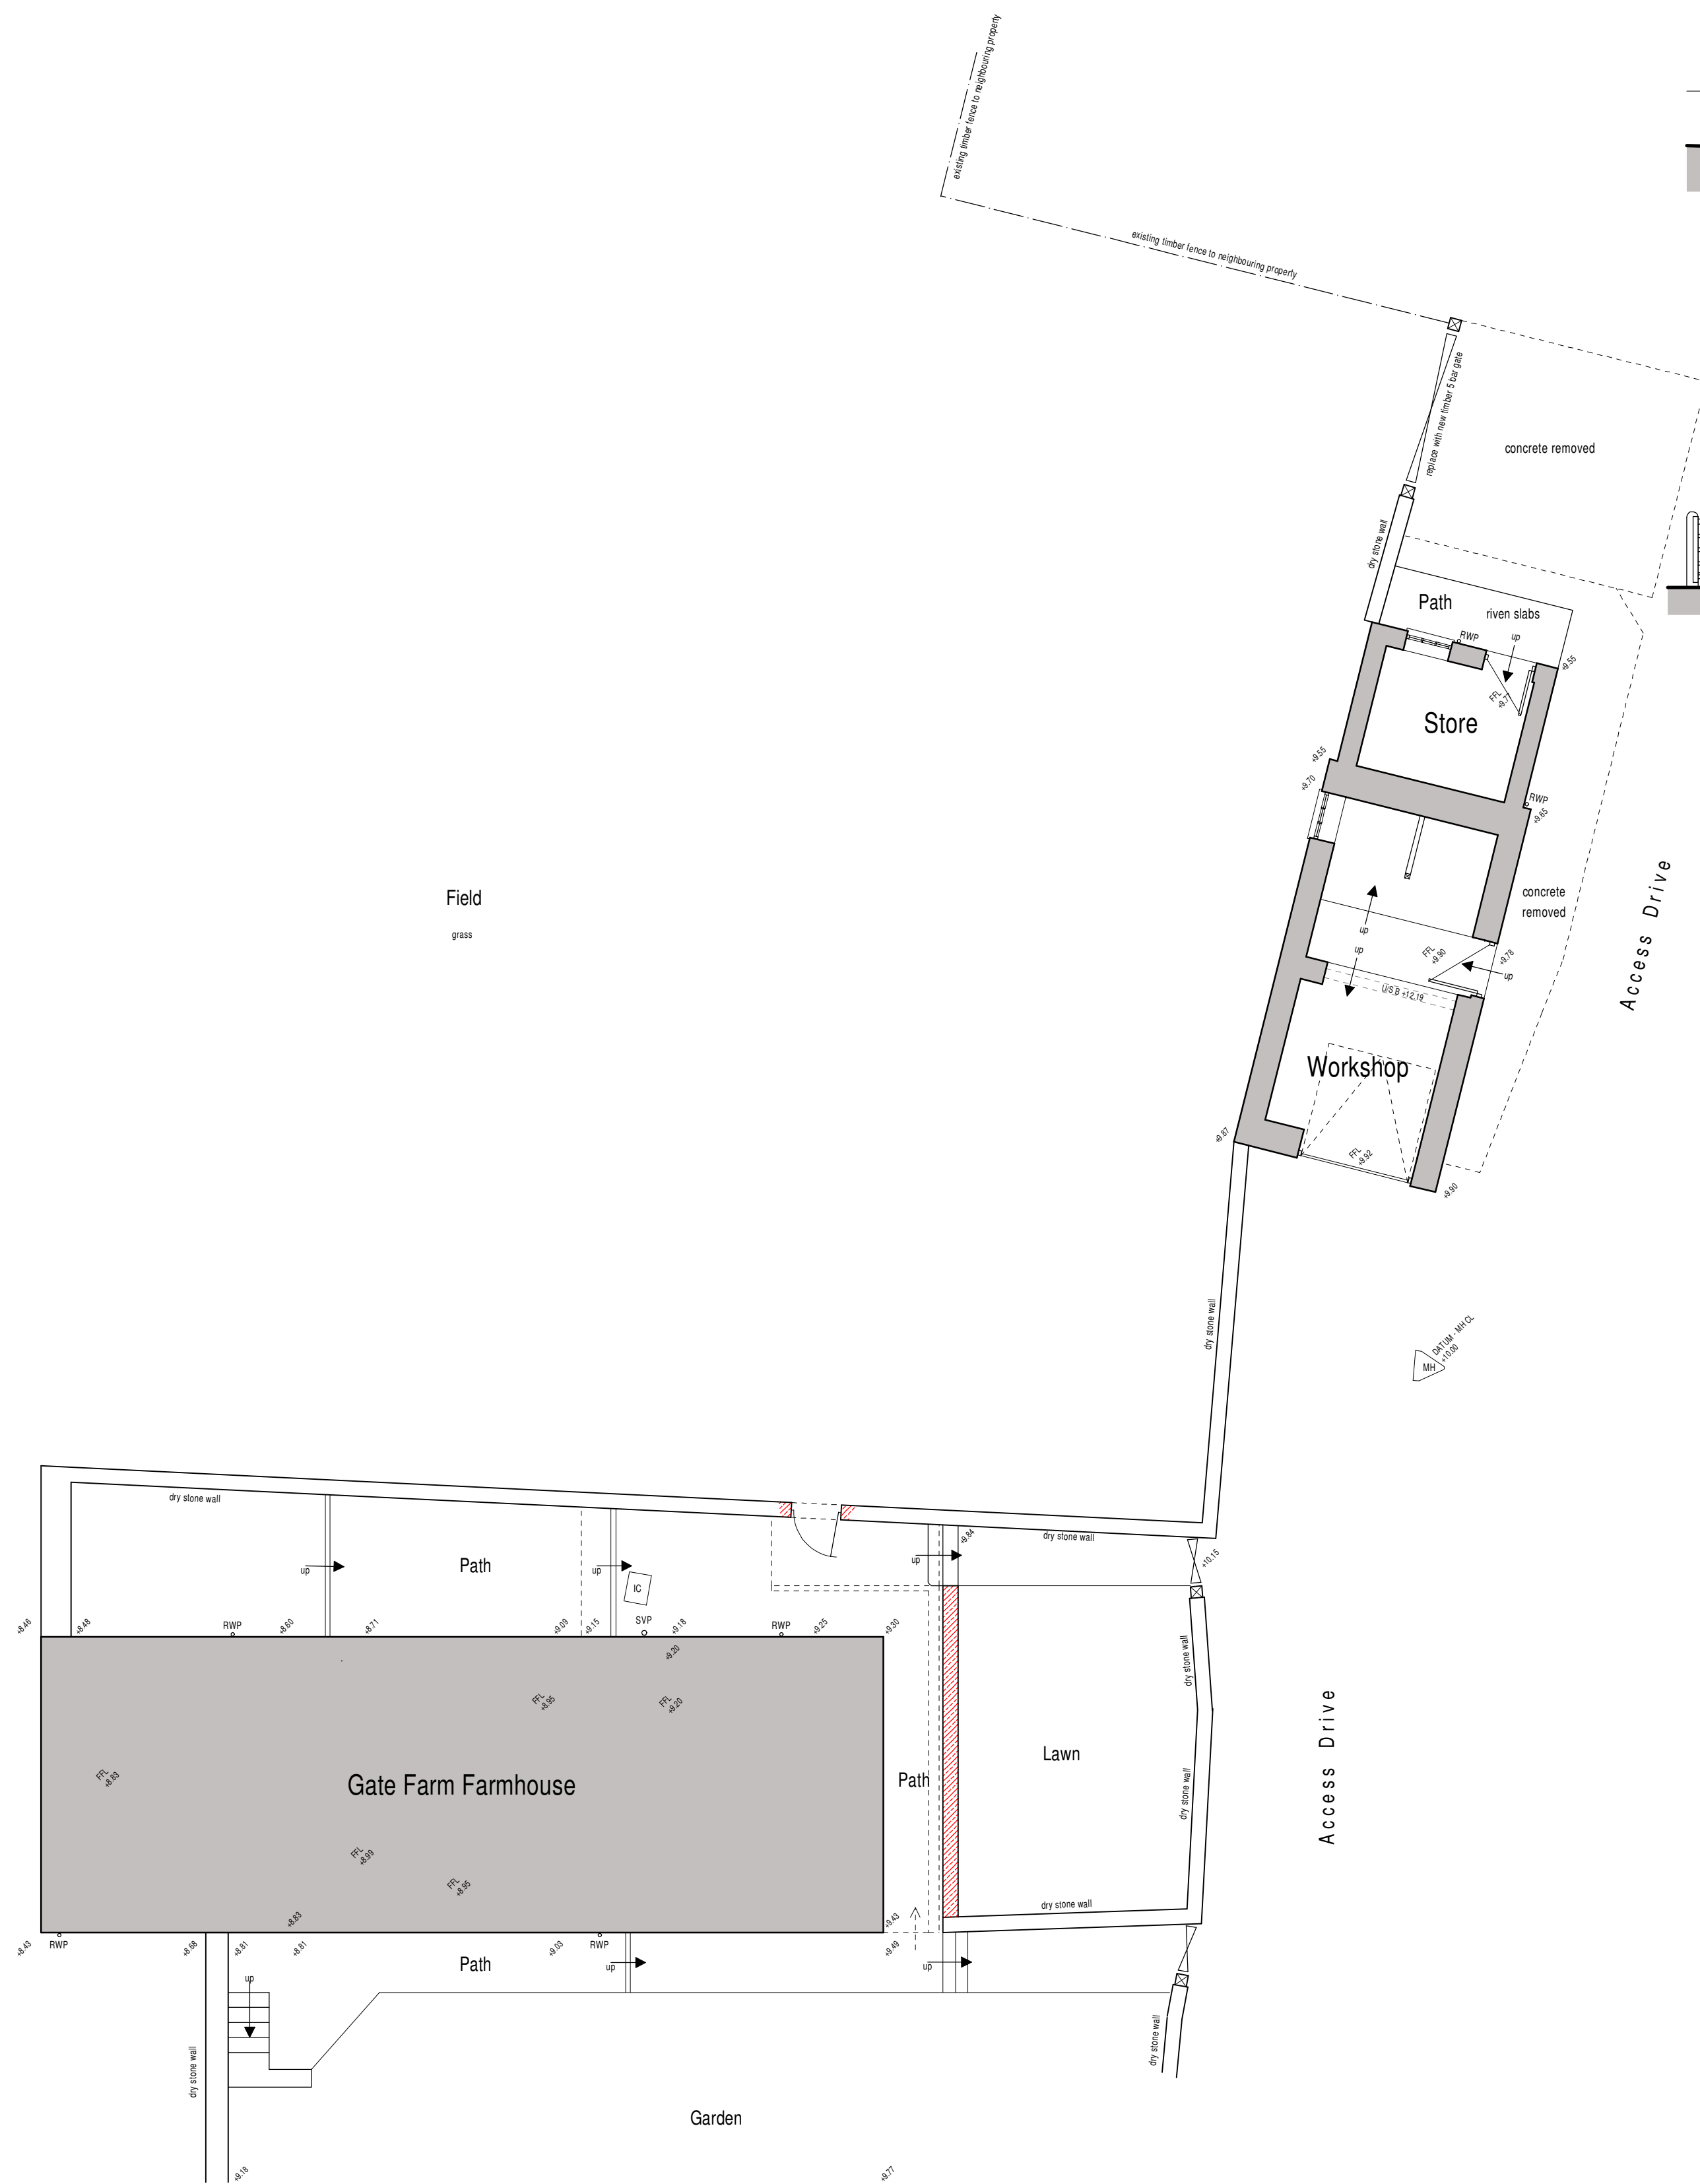


Site / Floor Plan

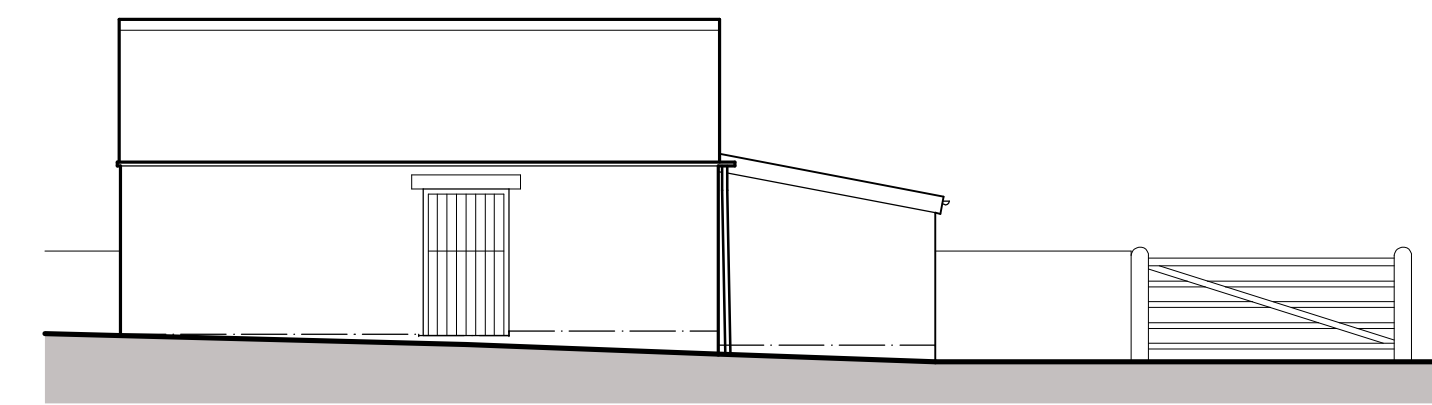

North East Elevation

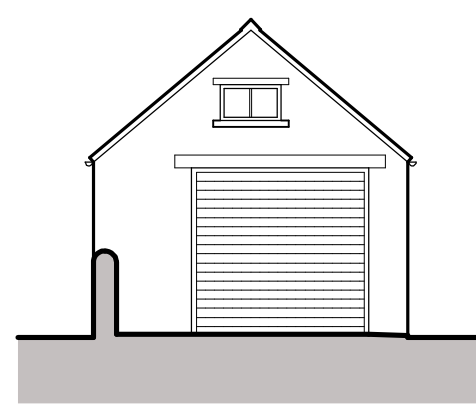


South East Elevation

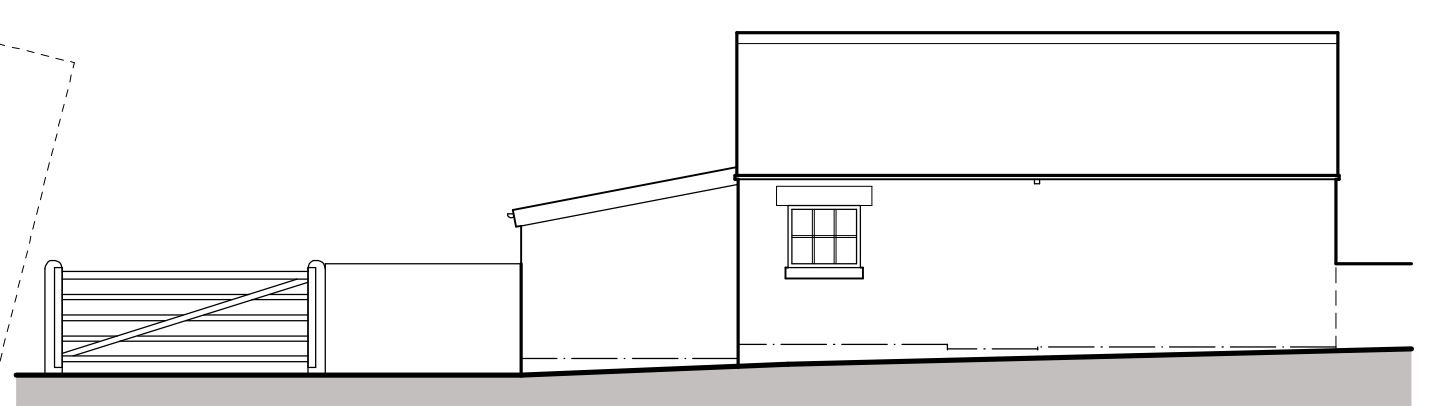

South West Elevation




North West Elevation

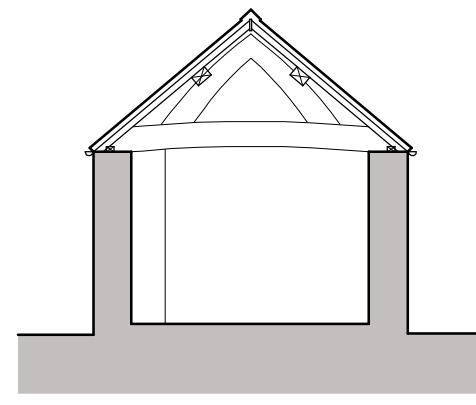

Cross Section

OUTBUILDING
(WORKSHOP + STORE)

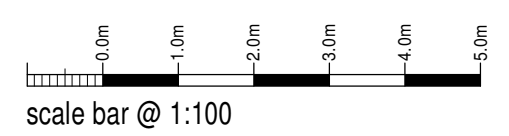

Mr & Mrs Wilbraham

Proposed Garage + Alterations,
Gate Farm,
Foxt,
Stoke-on-Trent,
ST10 2HN

Planning Proposal
Site / Floor Plans and Elevations

Date	Sheet	Scale
May 2025	A1	1:100
2024-2949-08	Rev	Drawn
	G	RG
A - 03/08/2025 - PLAN UPDATED FOLLOWING CLIENT FEEDBACK		
B - 15/08/2025 - PLAN UPDATED FOLLOWING MEETING WITH HERITAGE CONSULTANT		
C - 17/10/2025 - PLAN UPDATED FOR PLANNING SUBMISSION		
D - 20/10/2025 - GARDEN FENCE ALTERED		
E - 10/11/2025 - DESCRIPTIVE TEXT ALTERED		
F - 28/01/2025 - EXTENDED CURTLAGE PROPOSALS REMOVED		
G - 09/02/2026 - FIELD GATE SHOWN		



10 Cawdry Buildings, Fountain Street, Leek, ST13 6JP
Telephone: 01538 386002
E-mail: info@sammonsld.co.uk
Web: www.sammonsld.co.uk

This drawing is copyright.
All dimensions must be checked prior to commencement.