



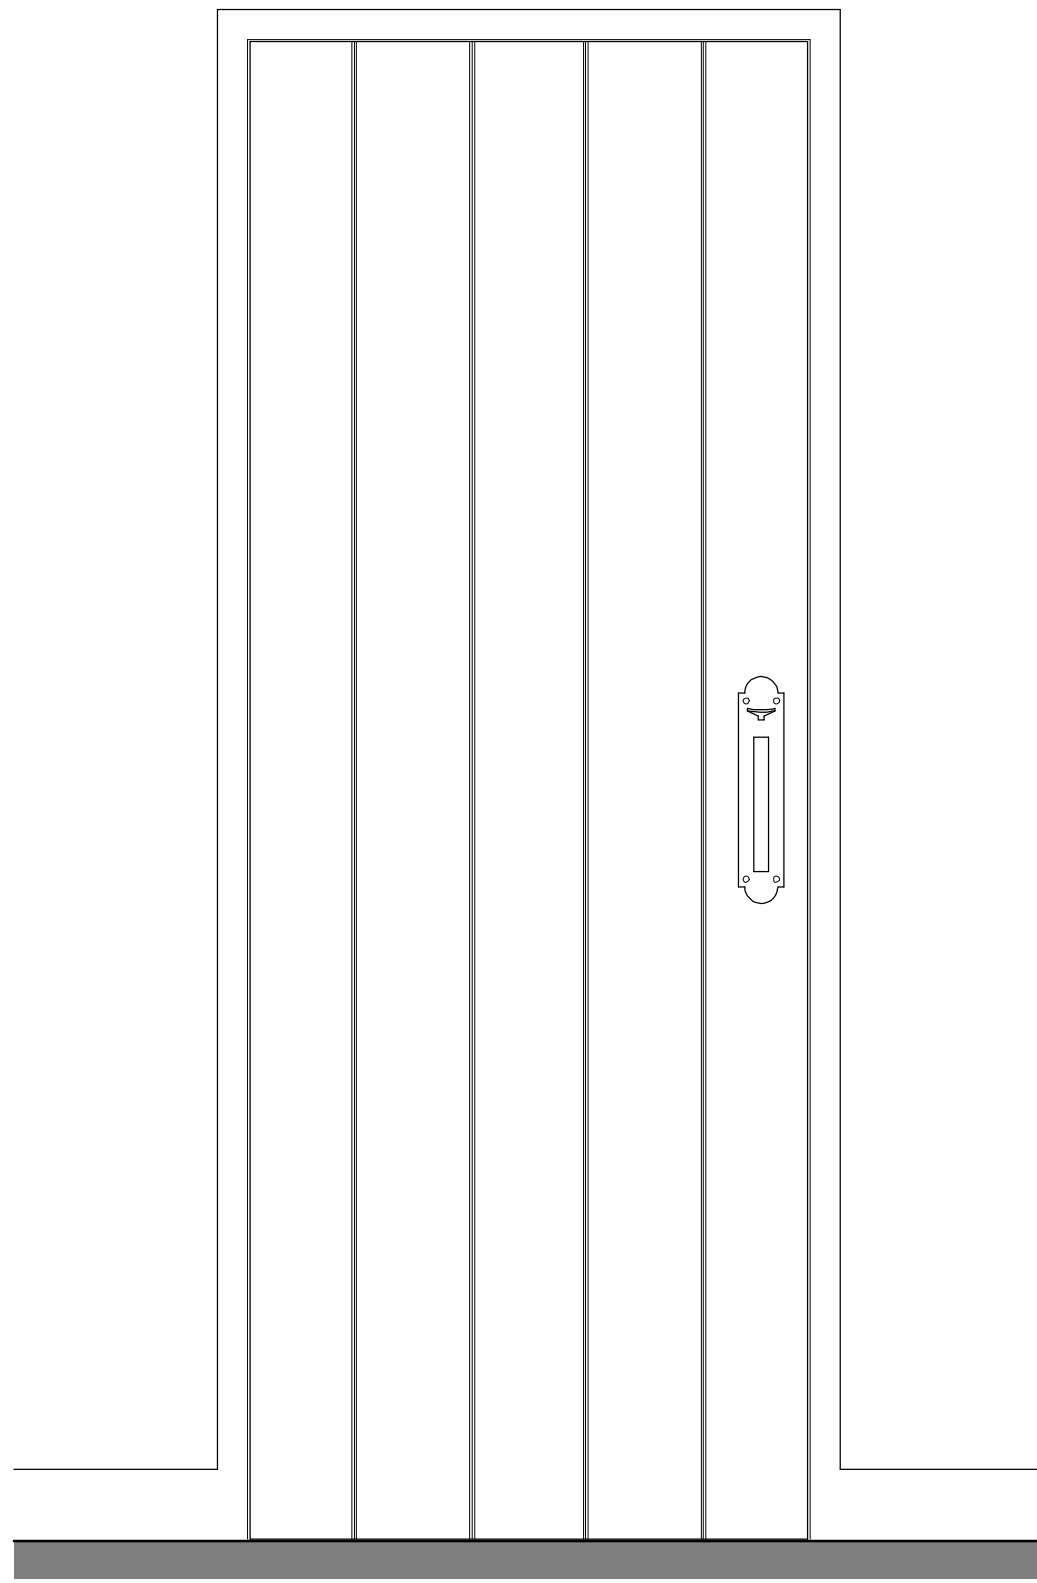


Roomside Elevation

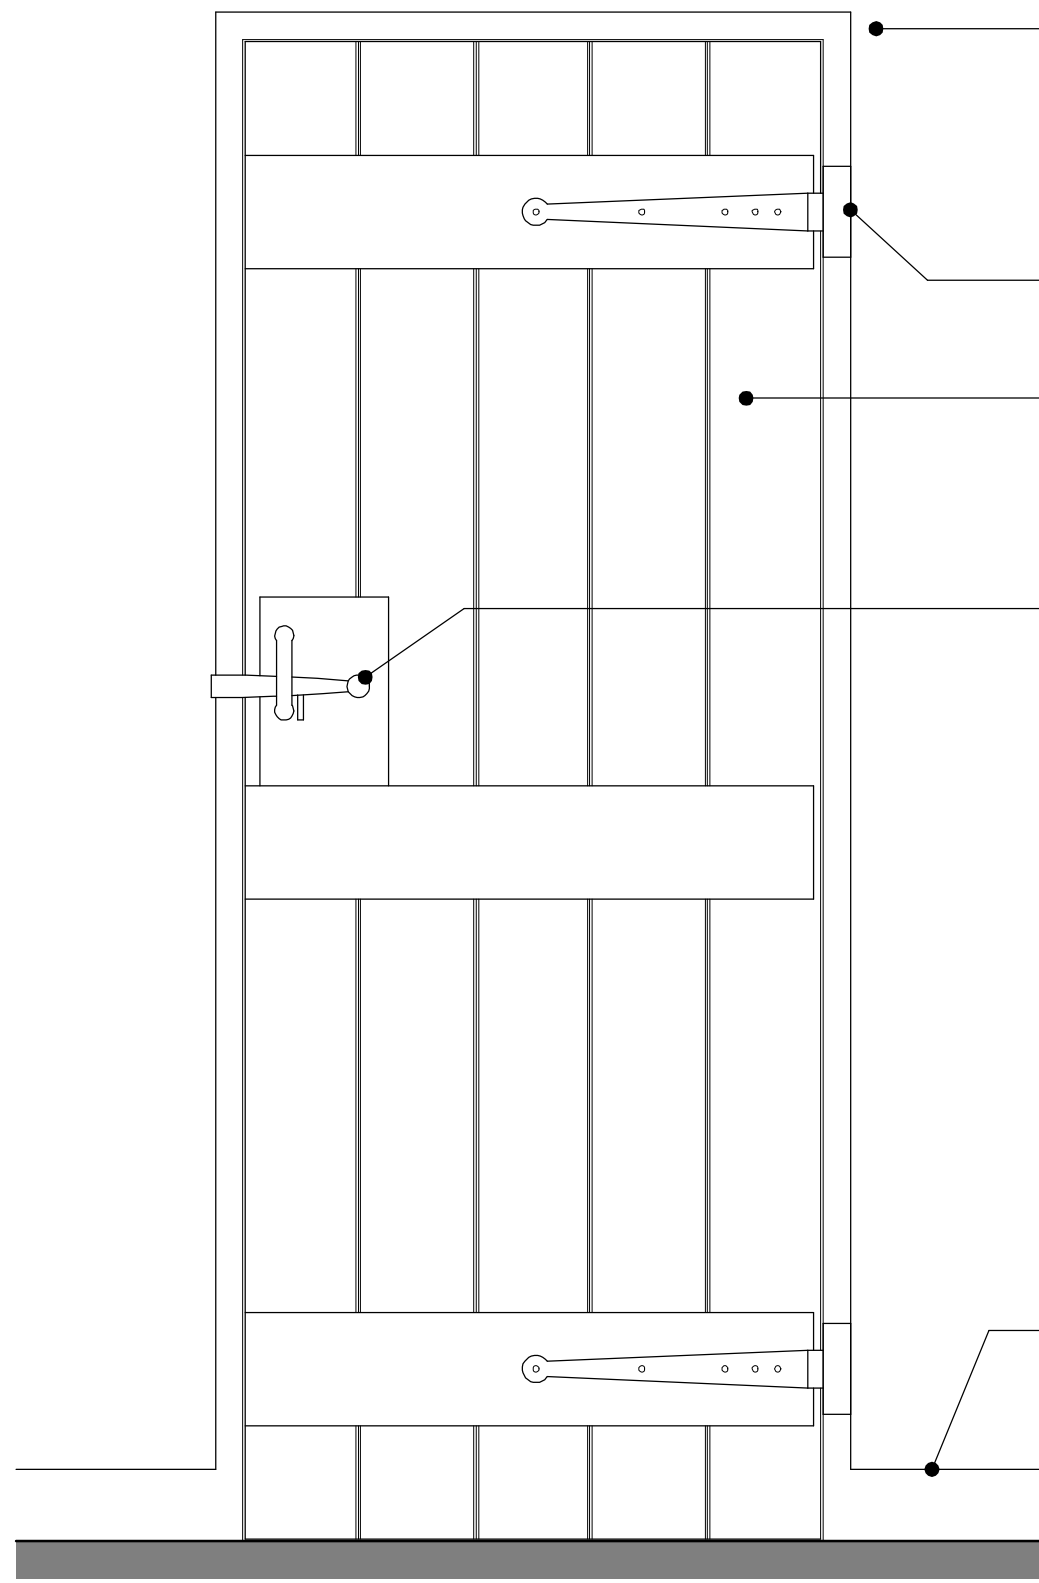


Roomside Elevation

- 70 x 20mm Oak architraving with bullnosed edge.
- 130mm x 50mm Oak frame with 12mm depth stopper.
- 20mm thick Oak rails with chamfered edges.
- Handforged T-hinges with penny ends with natural iron finish.
- 20mm thick Oak vertical panels with V-grooves to abutting edges.
- Iron thumb latch kit with a black, waxed finish.
- 95 x 20mm Oak architraving with bullnosed edge.

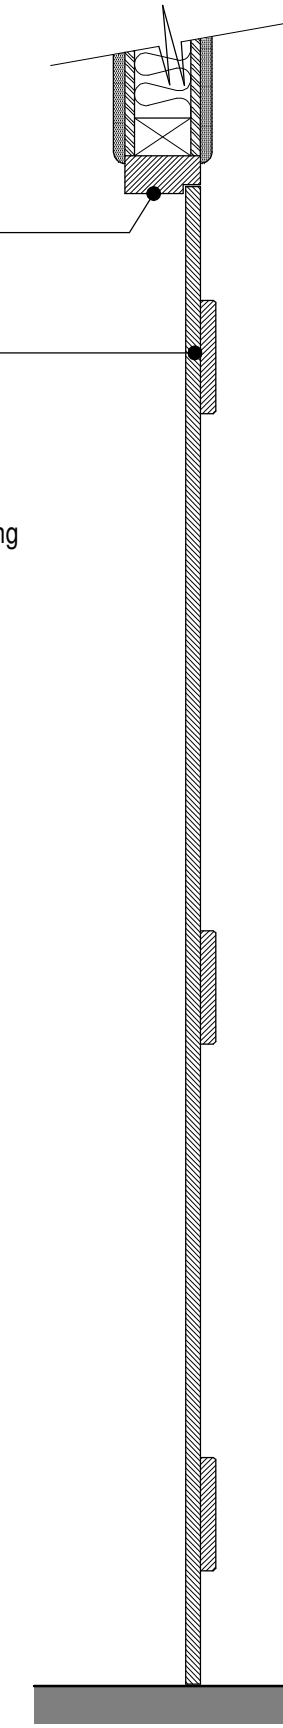

Typical Section

DOOR FINISHES
All new internal doors shall be of rustic grade Oak construction.
Skirting to be of solid Oak construction.
All timber to have a clear oiled finish.

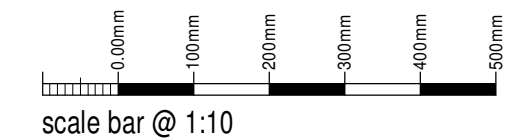

scale bar @ 1:10

Mr & Mrs Wilbraham


Proposed Alterations to
Gate Farm,
Foxt,
Stoke-on-Trent,
ST10 2HN

Planning Proposal
Typical Internal Door Details

Date	Sheet	Scale
October 2025	A2	1:10
Dwg No.	Rev.	Drawn
2024-2949-13	-	NAW



10 Cawdry Buildings, Fountain Street, Leek. ST13 6JP
Telephone: 01538 386002
E-mail: info@sammonsltd.co.uk
Web: www.sammonsltd.co.uk

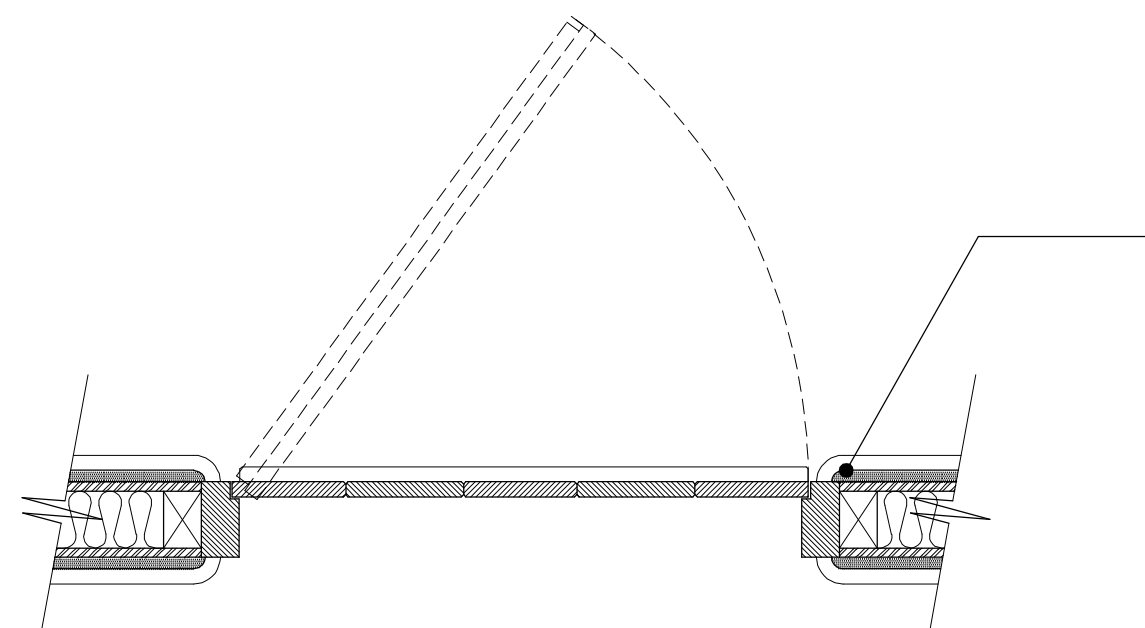

Plan

Wet plaster rounded off on door reveals to hide door frame joint line.

This drawing is copyright.
All dimensions must be checked prior to commencement.