


REVISIONS			
Rev	Note	Date	By
A	Amendment to rear extension roof profile and extent of door glazing following Conservation Officer's review and comments.	02.02.26	RW
Rev	Note	Date	By
B	Amendment to new doors to workshop following Client's review and comments.	09.02.26	RW

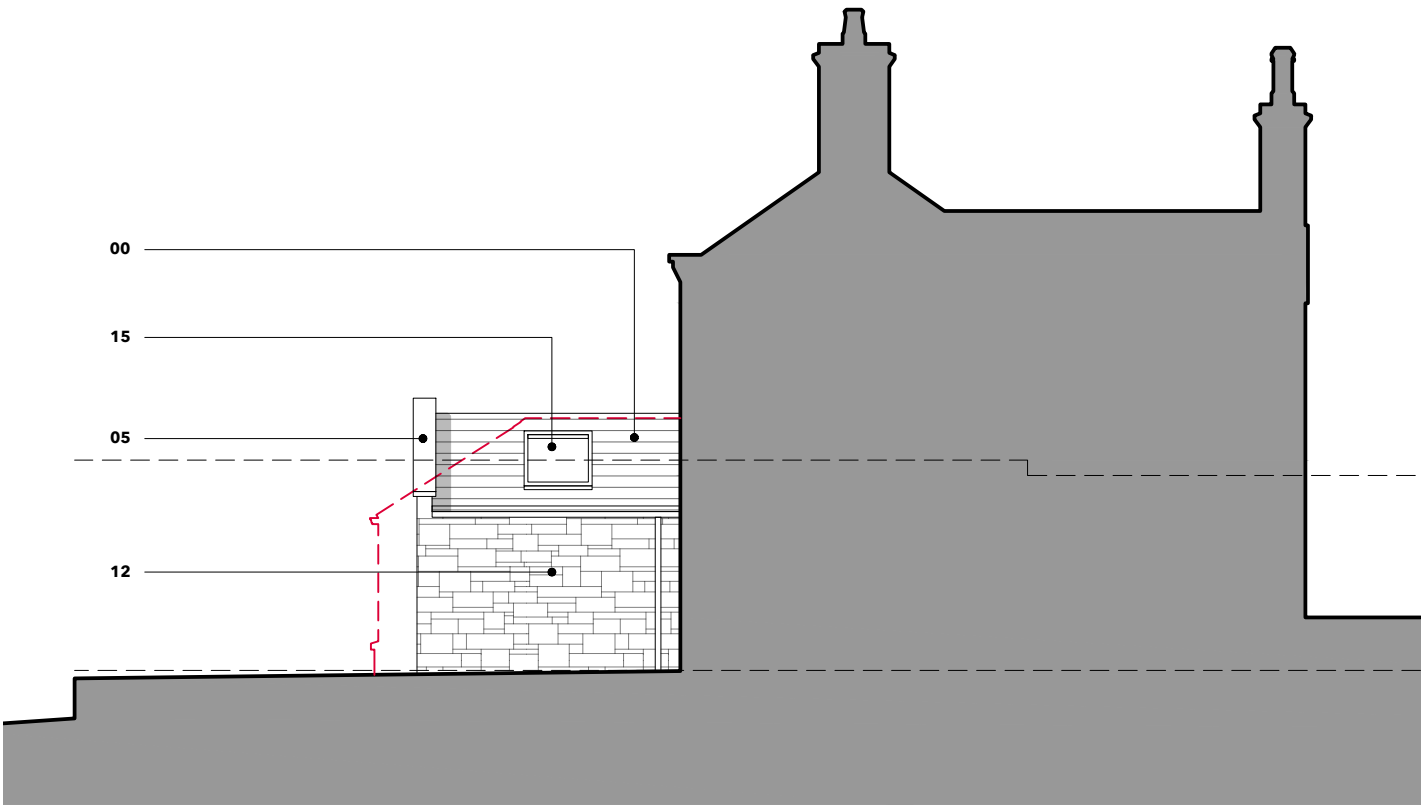

SOUTH WESTERN ELEVATION (INSIDE)



NORTH WESTERN ELEVATION (REAR)



Hamer Way Architects,
The Kathleen Roylance Buildings
90 - 92 Waters Green, Macclesfield,
Cheshire, SK11 6LF

w/ www.hamerway.co.uk
e/ hello@hamerway.co.uk
t/ 01625 470028

Drawing Location
Roaches School, Satis House, Tunstall Road,
Knypersley, ST8 7AB


Drawing Title
Proposed Elevations
Sheet 2 of 2

Drawing Number
25 005_02_002
Revision Status
B

Drawing Status
FOR PLANNING

Date Issued
October 2025
Drawn by:
RW
Checked by:
SW

Drawing Scale
1:100@A3

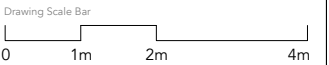

NOTES

- Proposed Materials
- 01 Stone Wall - repairs to be made in matching materials
 - 02 Staffordshire blue roof tiles repairs to be made in matching materials
 - 03 New heritage style flush casement window - RAL colour 1013 Oyster White
 - 04 New UPVC Rainwater and drainage goods - black
 - 05 Stone coping repairs to be made in matching materials. New to match existing
 - 06 Stone sill to be repainted RAL colour 1013 Oyster White
 - 07 Stone lintel to be repainted RAL colour 1013 Oyster White
 - 08 Stone Chimney repairs to be made in matching materials
 - 09 UPVC conservatory to be demolished
 - 10 New Solid Timber entrance door RAL colour 1013 Oyster White
 - 11 New timber fascias and soffits to match existing painted RAL colour 1013 Oyster White
 - 12 Proposed walls in stone to closely match existing
 - 13 ~~Flat roof finished in dark grey GRP~~
 - 14 Flush rooflight
 - 15 New conservation velux window in anthracite grey to blend visually with the roof tiles
 - 16 PPC Aluminium glazed doors - RAL colour 1013 Oyster White
 - 17 Existing opening widened to reflect the original store opening. PPC Aluminium glazed entrance doors - RAL colour 1013 Oyster White
 - 18 New timber staircase
 - 19 Existing arched opening opened up

This drawing and or the building works depicted are the copyright of Hamer Way and may not be reproduced or amended except by written permission. No liability will be accepted for amendments made by others. All site dimensions shall be verified by the contractor onsite prior to work commencing.

© 2025 Hamer Way Ltd trading as Hamer Way Architects