



NW- Leek

Natwest Aspen Programme 2025

0 m 5 10 20 m Scale 1:500 @ A3

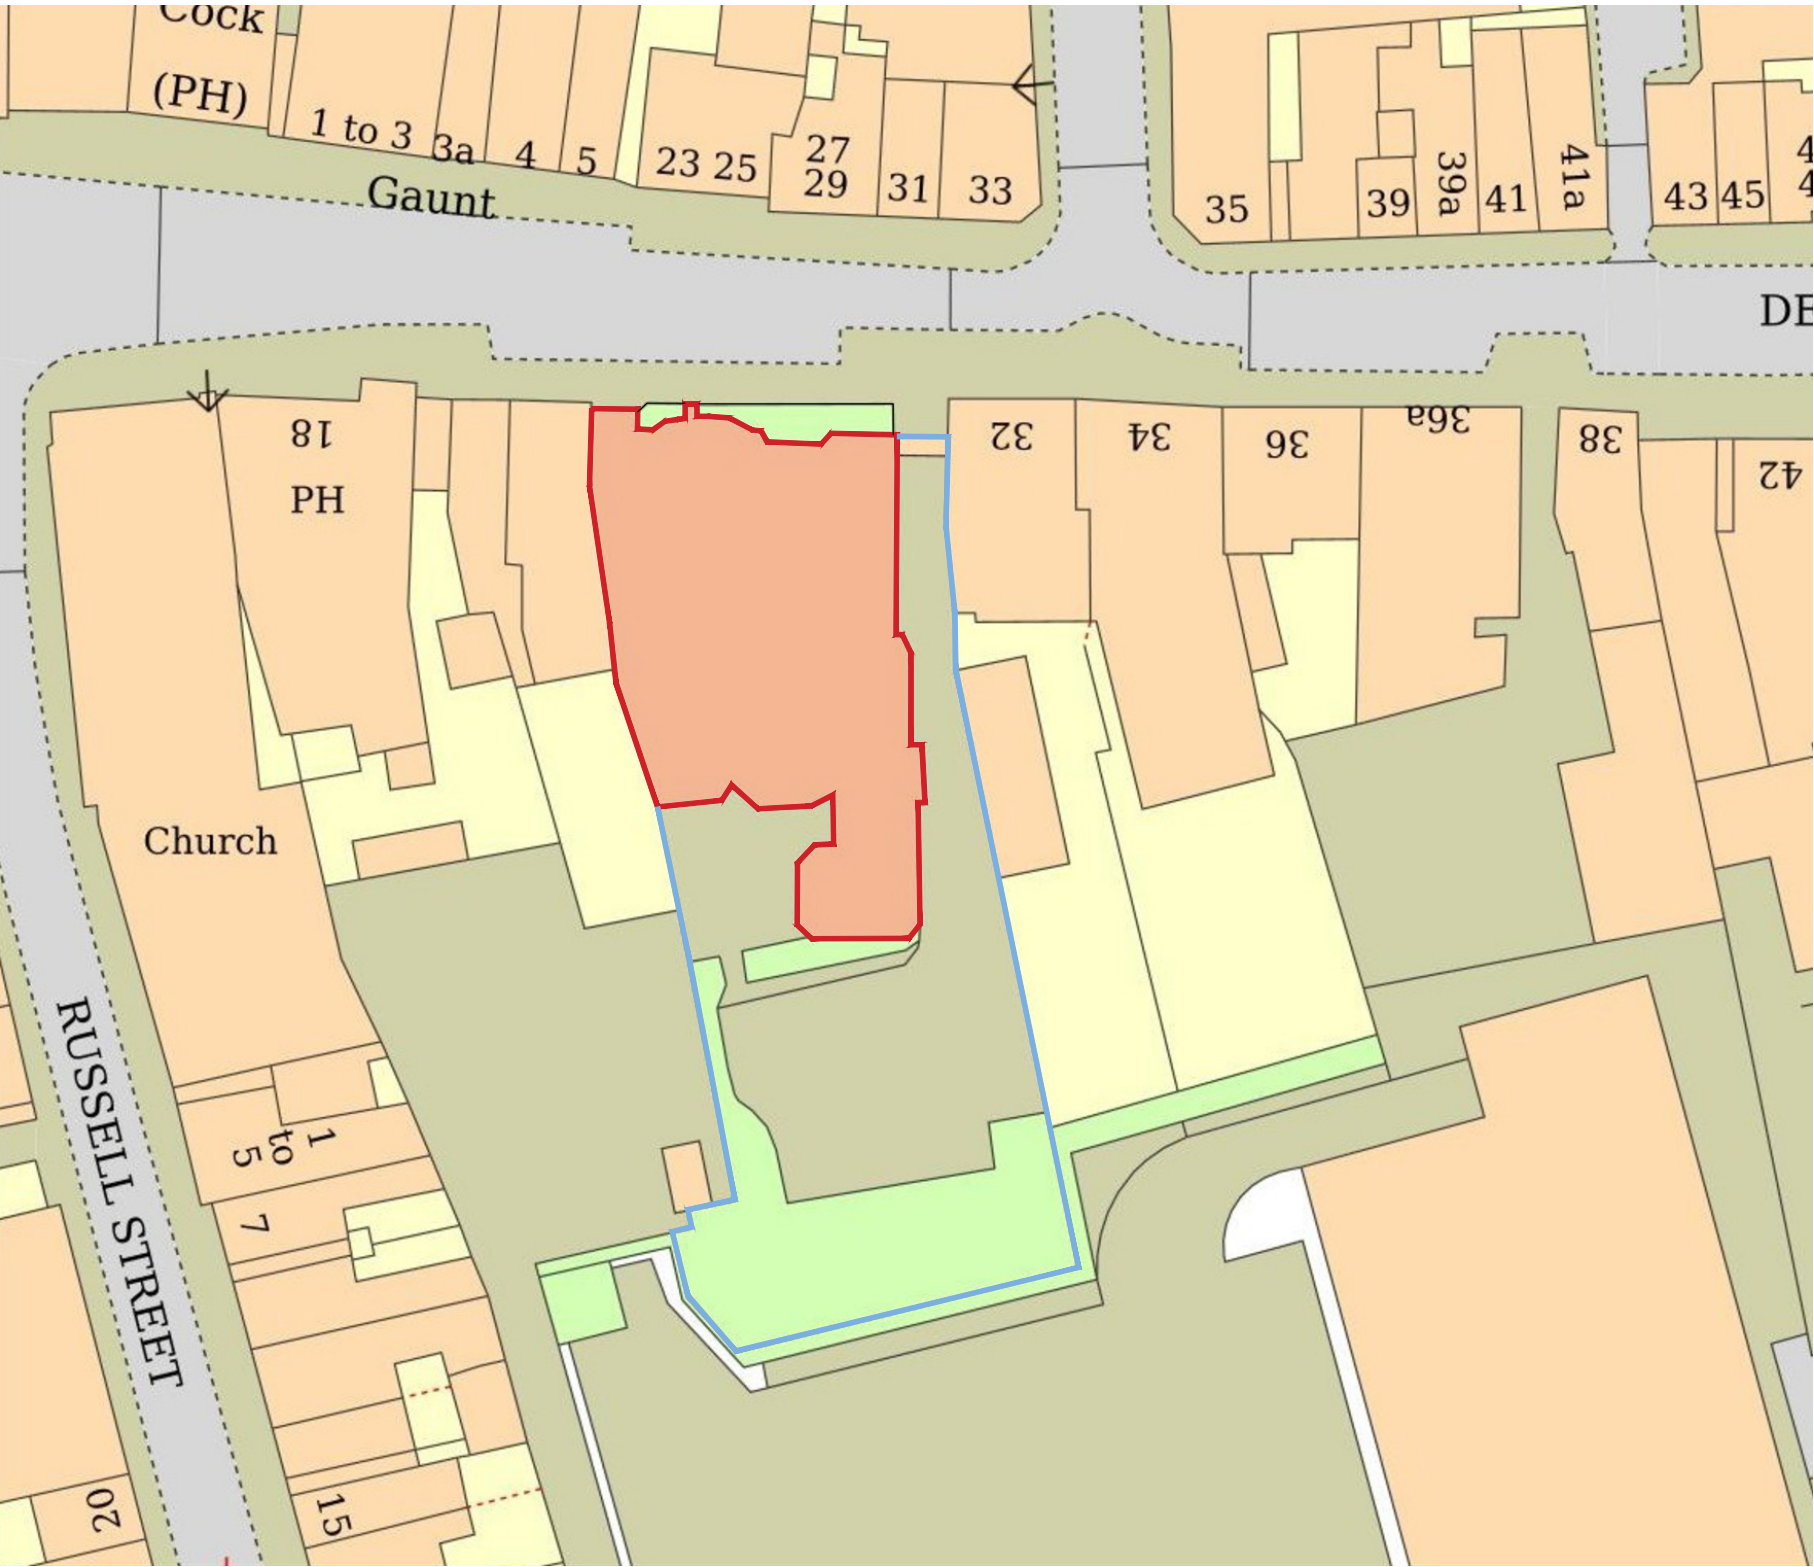

EXISTING/PROPOSED BLOCK PLAN
1:500

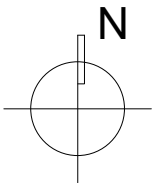

- KEY
- Land owned by applicant
 - Application Site (building and compound)
 - Building subject to application

This drawing is the copyright and property of NatWest Group plc. It must not be copied or published without written consent. Only scale from this drawing for planning consent purposes.



Unit 1 Rawdon Court
Moir
BT67 0LQ
Tel. +44 (0)28 9261 1222
Fax. +44 (0)28 9261 3834
E-mail studio@tatestevenson.com



McLaughlin & Harvey

rev	date	description	drawn	checked
-	-	-	-	-
-	-	-	-	-
-	-	-	-	-



NatWest Group

NatWest Leek.
24 Derby St,
Leek
ST13 5AF

ref no.

sortcode

Natwest Aspen Programme
~~Plans & Elevations~~
BLOCK PLAN

status

PLANNING

IPMS1

sqm

IPMS2

sqm

IPMS3

sqm

scale

1:500

paper size

A3

brand

1206-18_22

dm

date

Mar 25

chk

date

Mar 25

drawing number

1206-18_22 D-04

rev.