
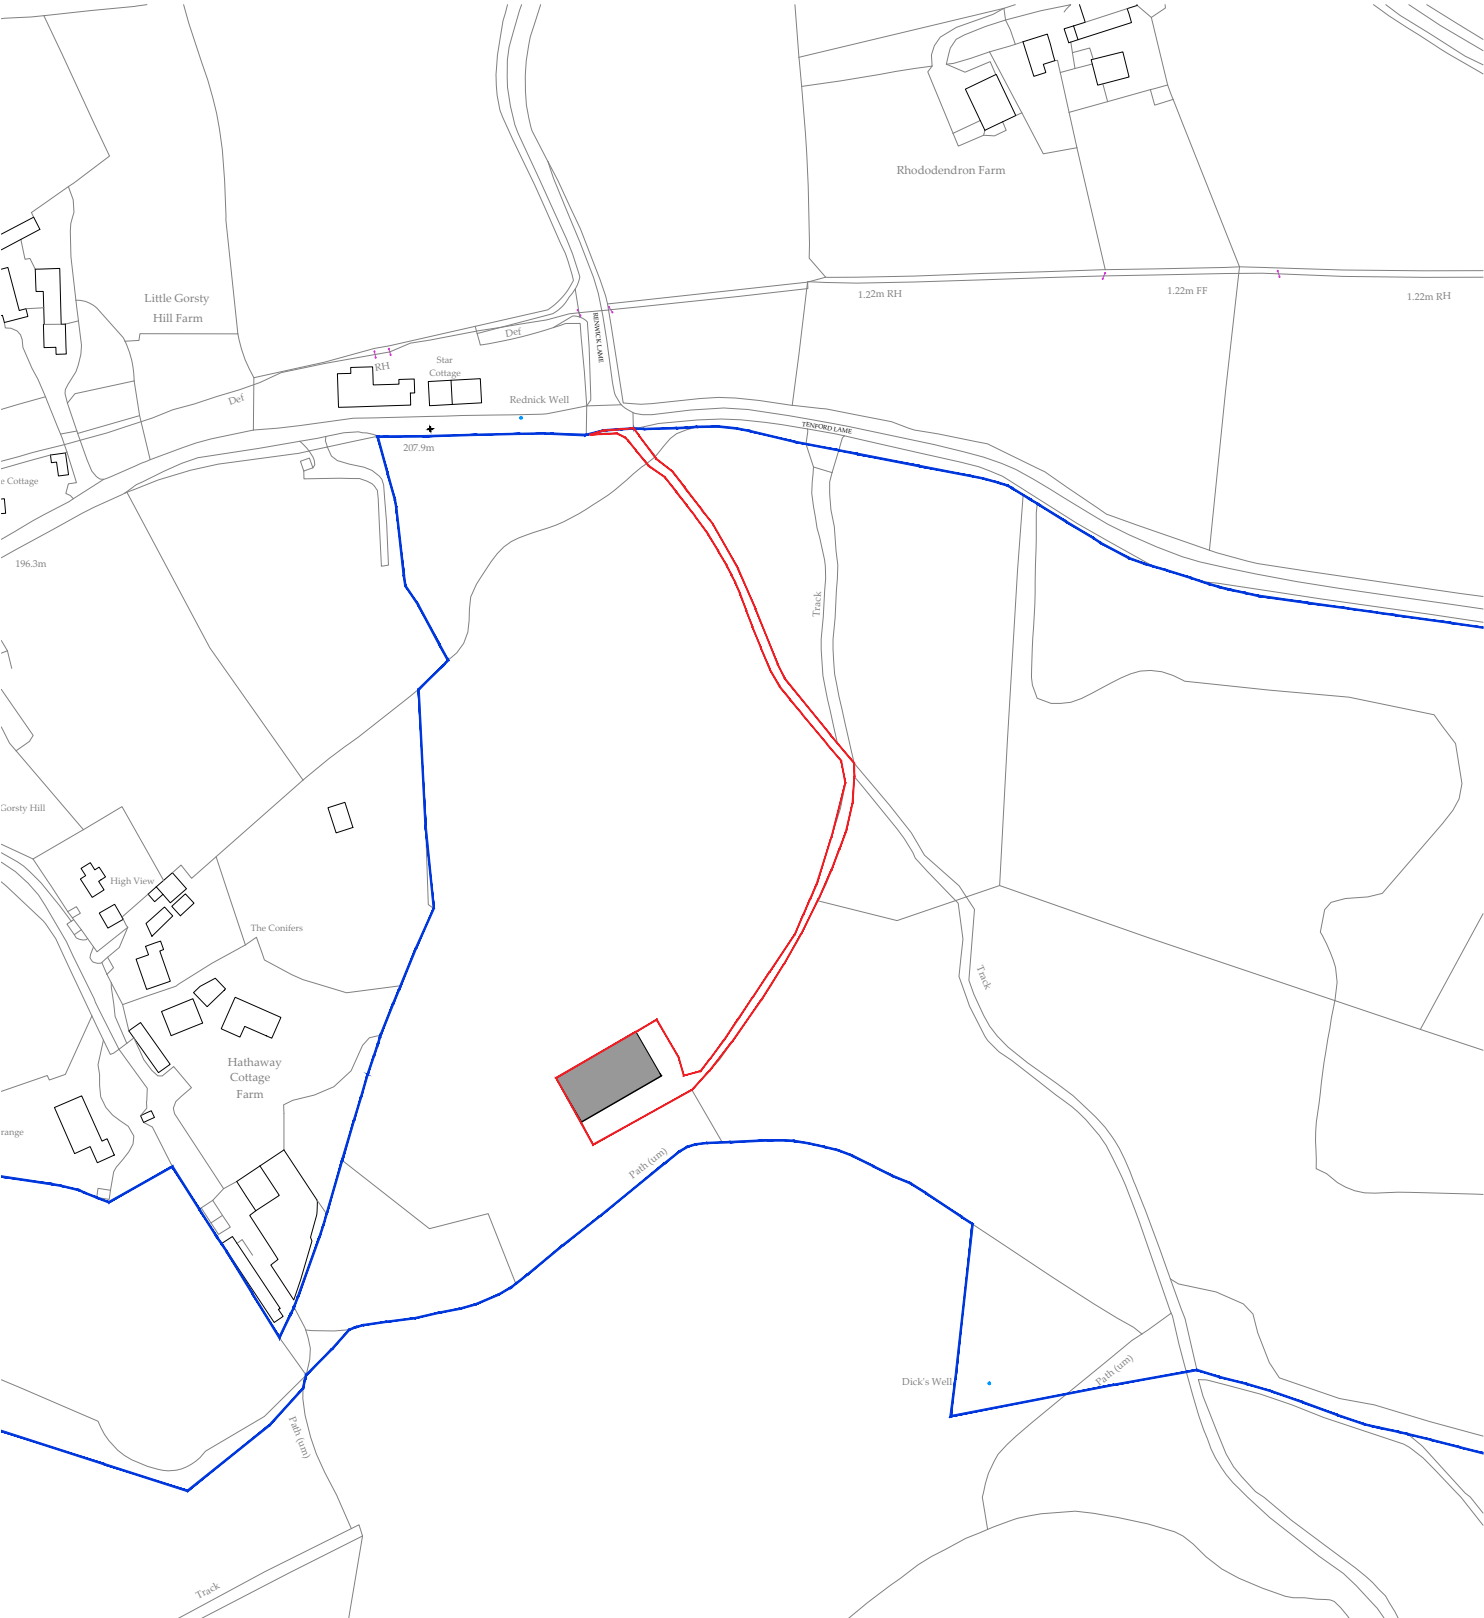


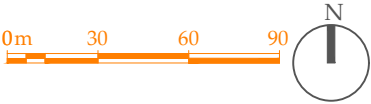

Partial Class Q Conversion
Land at North Plantation, Tenford Lane, Tean

Location Plan

HD PROJECT REF		SCALE(S)		PAPER SIZE		DRAWN BY	
0077		1:2500		A4		BD	
PROJECT	ORIGINATOR	ZONE	LEVEL	TYPE	ROLE	NUMBER	
TL	HD	Z1	XX	DR	A	01001	
STATUS	SUITABILITY DESCRIPTION						
S0	WORK IN PROGRESS						
REVISION	REVISION DESCRIPTION						
P1	PRELIMINARY						

P2	Updated Red Boundary	10-02-26	BD	TH
P1	First Issue	03-11-25	BD	TH
Rev.	Description	Date	By	Chk'd

Hawkstone Developments holds the copyright to this document. The drawings produced by Hawkstone Developments are intended for design purposes only. Under no circumstance should these drawings be used for construction. These drawings are not to be used for construction guidance or any other purpose. Scaling for measurements is not permitted; instead, verify dimensions prior to construction. Any discrepancies should be immediately reported to the Designer. Please read this document alongside associated models, specifications, and related consultant's documents for a comprehensive understanding. Your adherence to these guidelines ensures a successful project.



The Lawns . 41 Moor Lane . Kirk Langley . Ashbourne . Derbyshire . DE6 4LQ
Tel: 07592 290996 . Info@hawkstone-developments.co.uk .
www.Hawkstone-developments.co.uk