NW- Leek

Natwest Aspen Programme 2025

0 m 5 10 20 m Scale 1:100 @ A1

ELEVATION 1
DERBY STREET

EXISTING NORTH ELEVATION
1:100

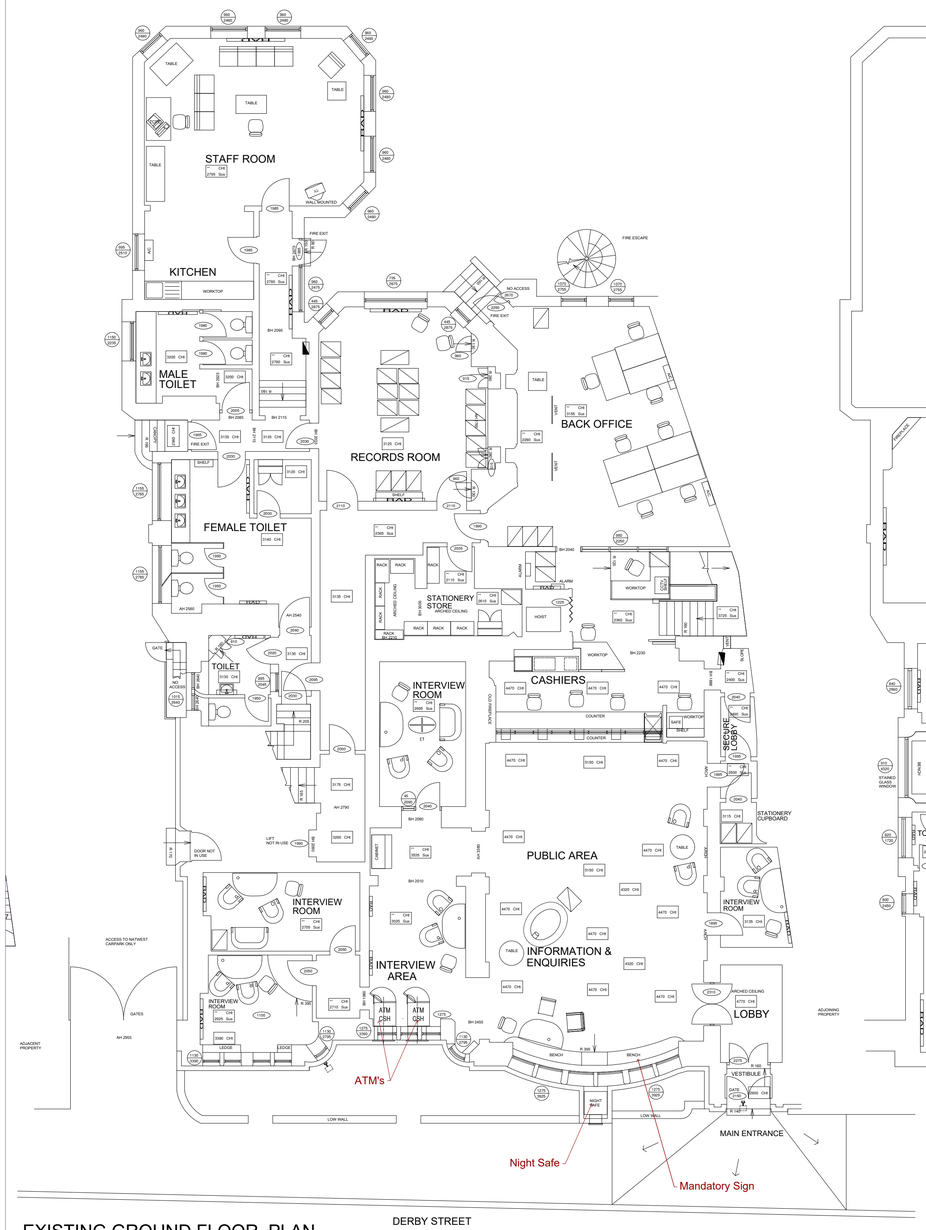

EXISTING GROUND FLOOR PLAN
1:100

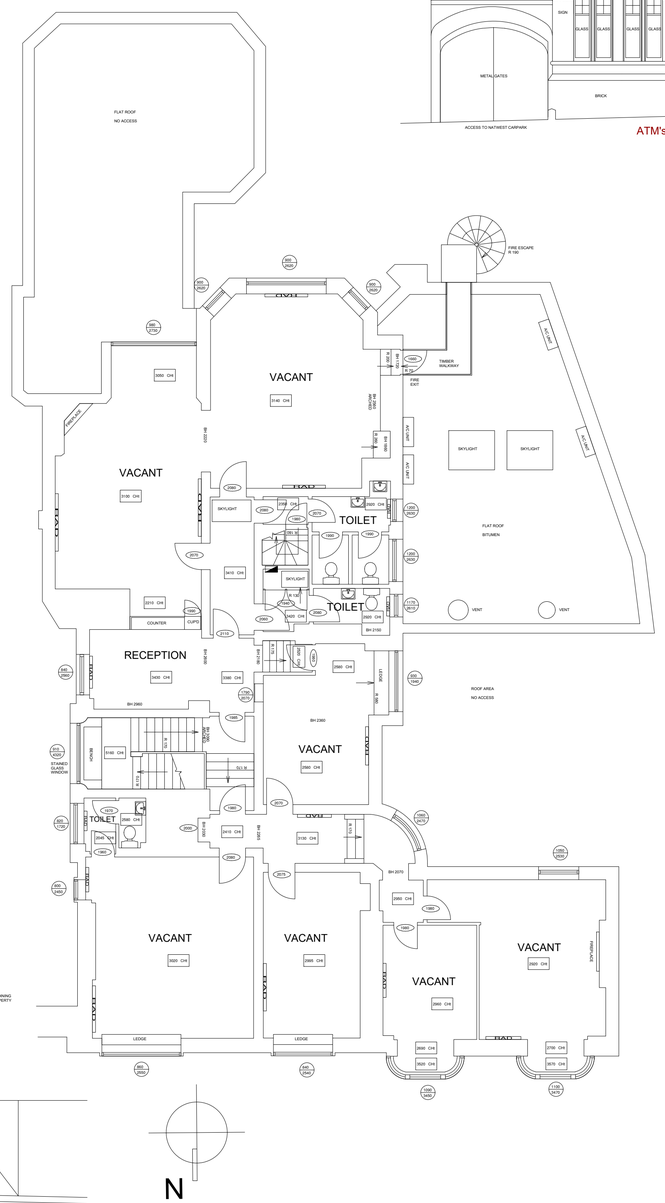

EXISTING FIRST FLOOR PLAN
1:100

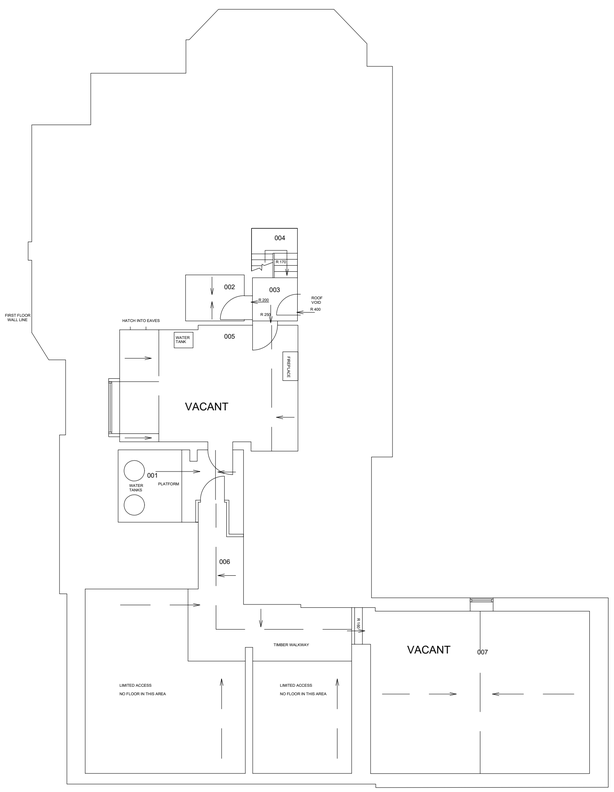

EXISTING SECOND FLOOR PLAN
1:100

This drawing is the copyright and property of NatWest Group plc.
It must not be copied or published without written consent.
Only scale from this drawing for planning consent purposes.

TATE STEVENSON ARCHITECTS LTD
Unit 1 Rawdon Court
Moira
BT67 0LQ
Tel. +44 (0)28 9261 1222
Fax. +44 (0)28 9261 3834
E-mail studio@tatestevenson.com

McLaughlin & Harvey

rev	date	description	drawn	checked
-	-	-	-	-
-	-	-	-	-
-	-	-	-	-
-	-	-	-	-
-	-	-	-	-

NatWest Group

address
NatWest Leek.
24 Derby St,
Leek
ST13 5AF

ref no. -
sortcode -

description
Natwest Aspen Programme
Plans, & Elevations
Existing

status
PLANNING

PLANNING

IPMS1 - sqm -
IPMS2 - sqm -
IPMS3 - sqm -

scale 1:100
paper size A1
brand

drn - date Mar 25
chk - date Mar 25

drawing number 1206-18_22 D-02
rev.