
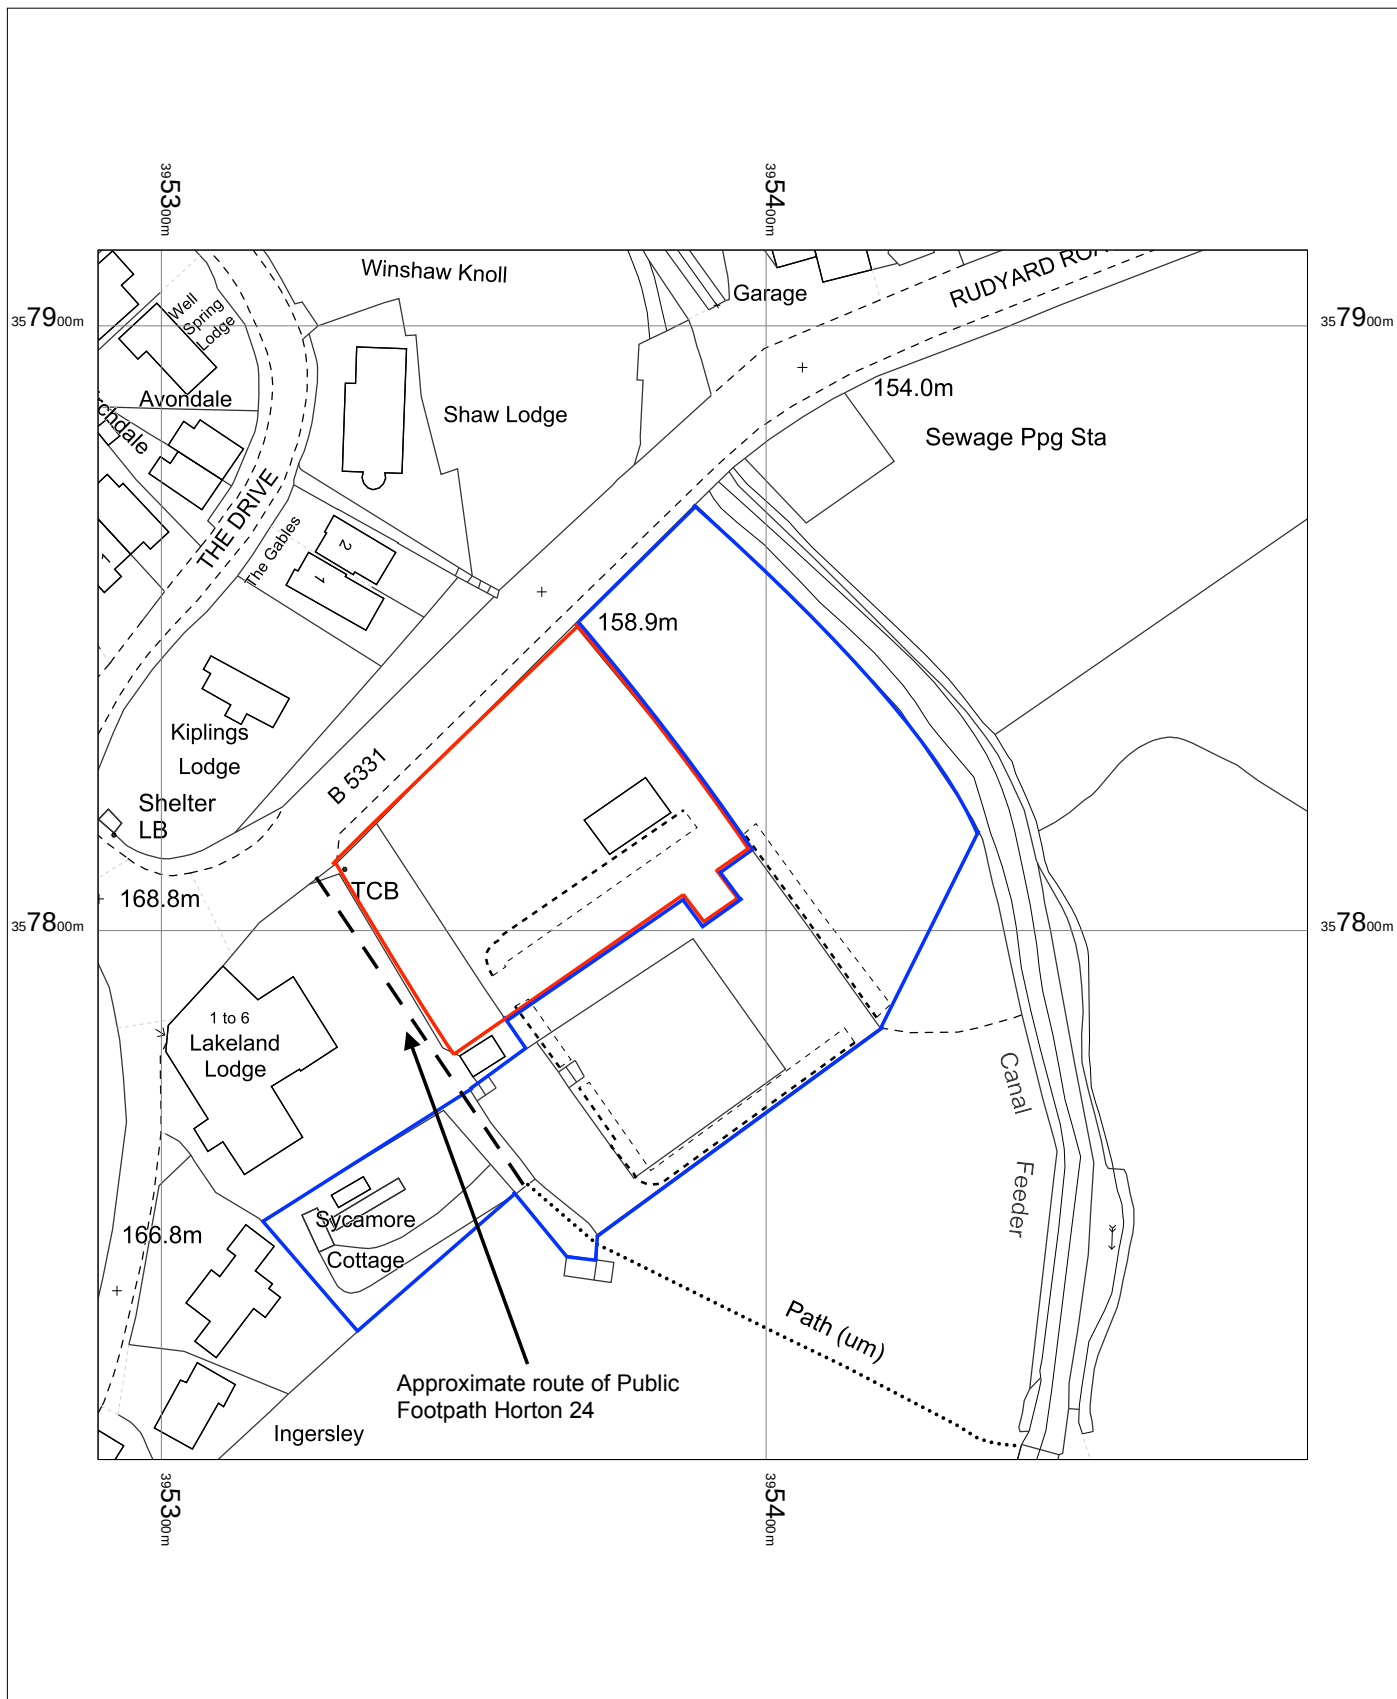


OS MasterMap 1250/2500/10000 scale
Friday, March 28, 2025, ID: BW1-01214938
www.blackwellmapping.co.uk

1:1250 scale print at A4, Centre: 395390 E, 357813 N

©Crown Copyright Ordnance Survey. Licence no.
100041041

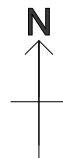

BLACKWELL'S
www.blackwellmapping.co.uk

TEL: 0114 268 7658
maps.sheffield@blackwell.co.uk