




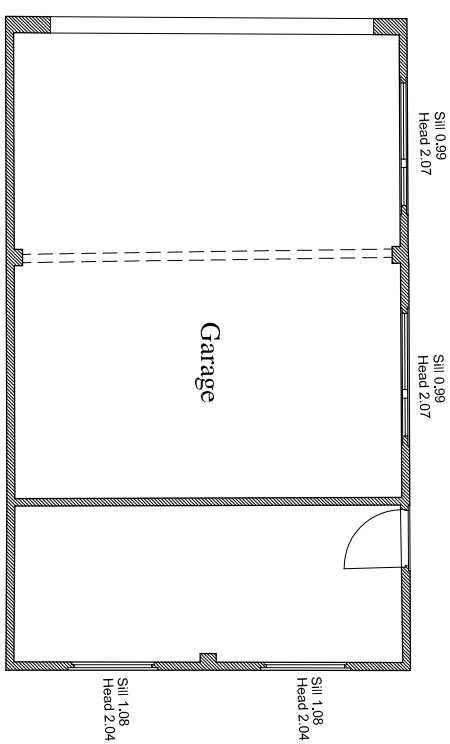


Existing Garage Floor Plan

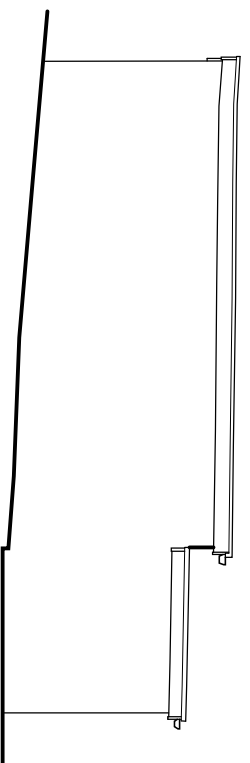


Existing Garage (S Facing Elevation)

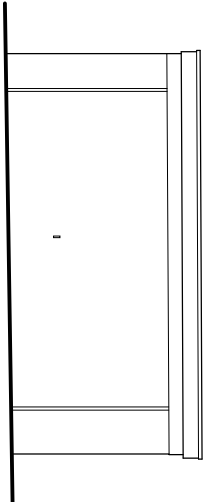




Existing Garage (W Facing Elevation)

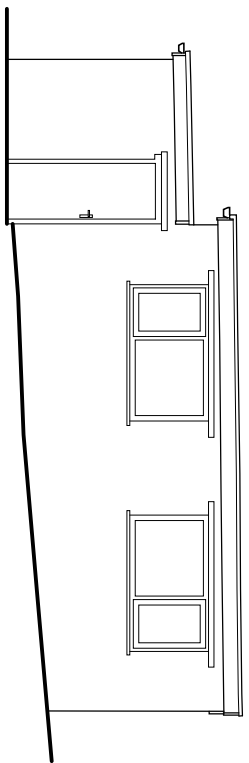

Existing Garage (N Facing Elevation)

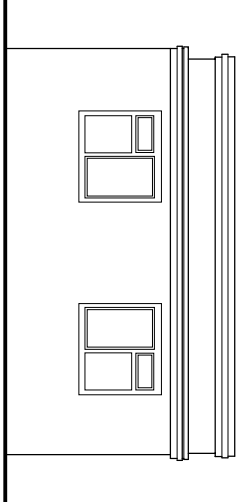

Existing Garage (E Facing Elevation)

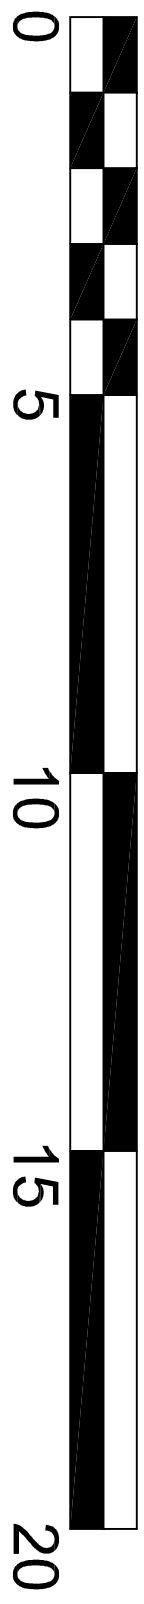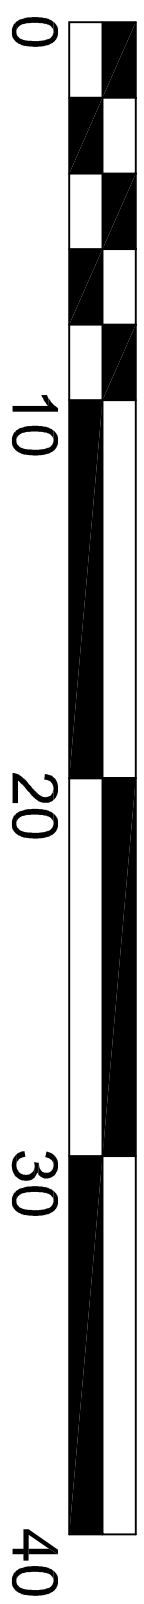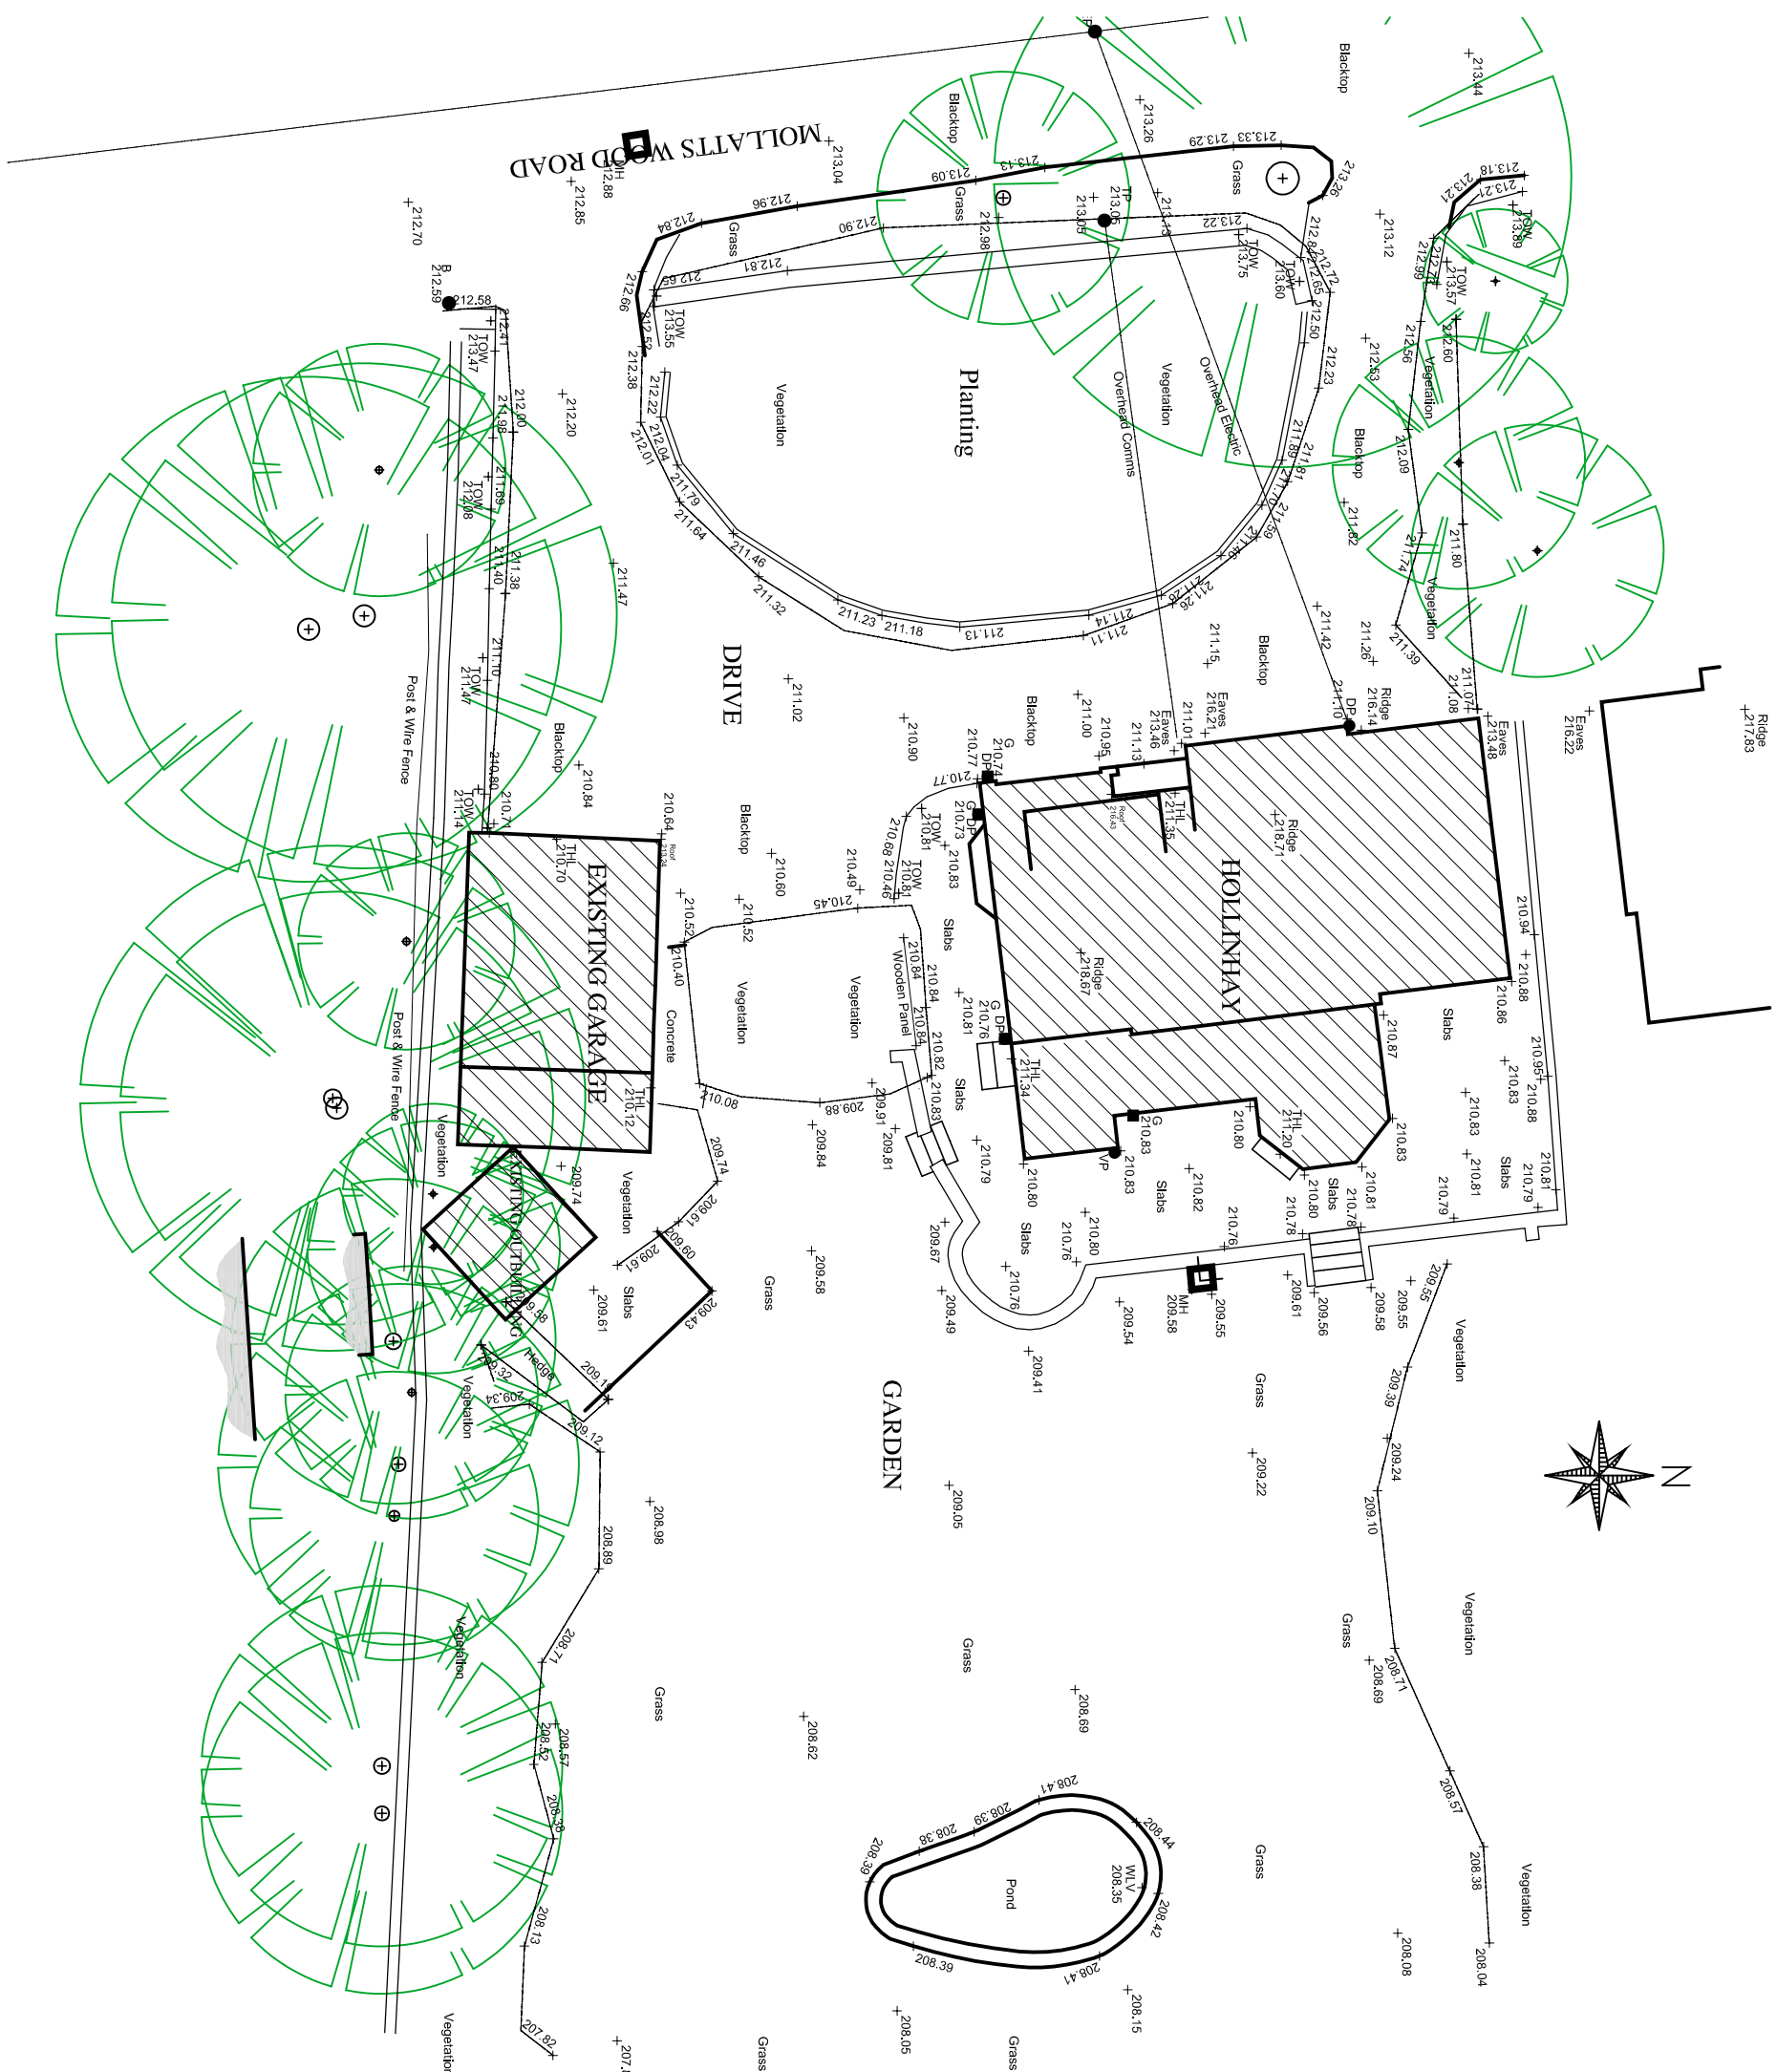[illegible]