


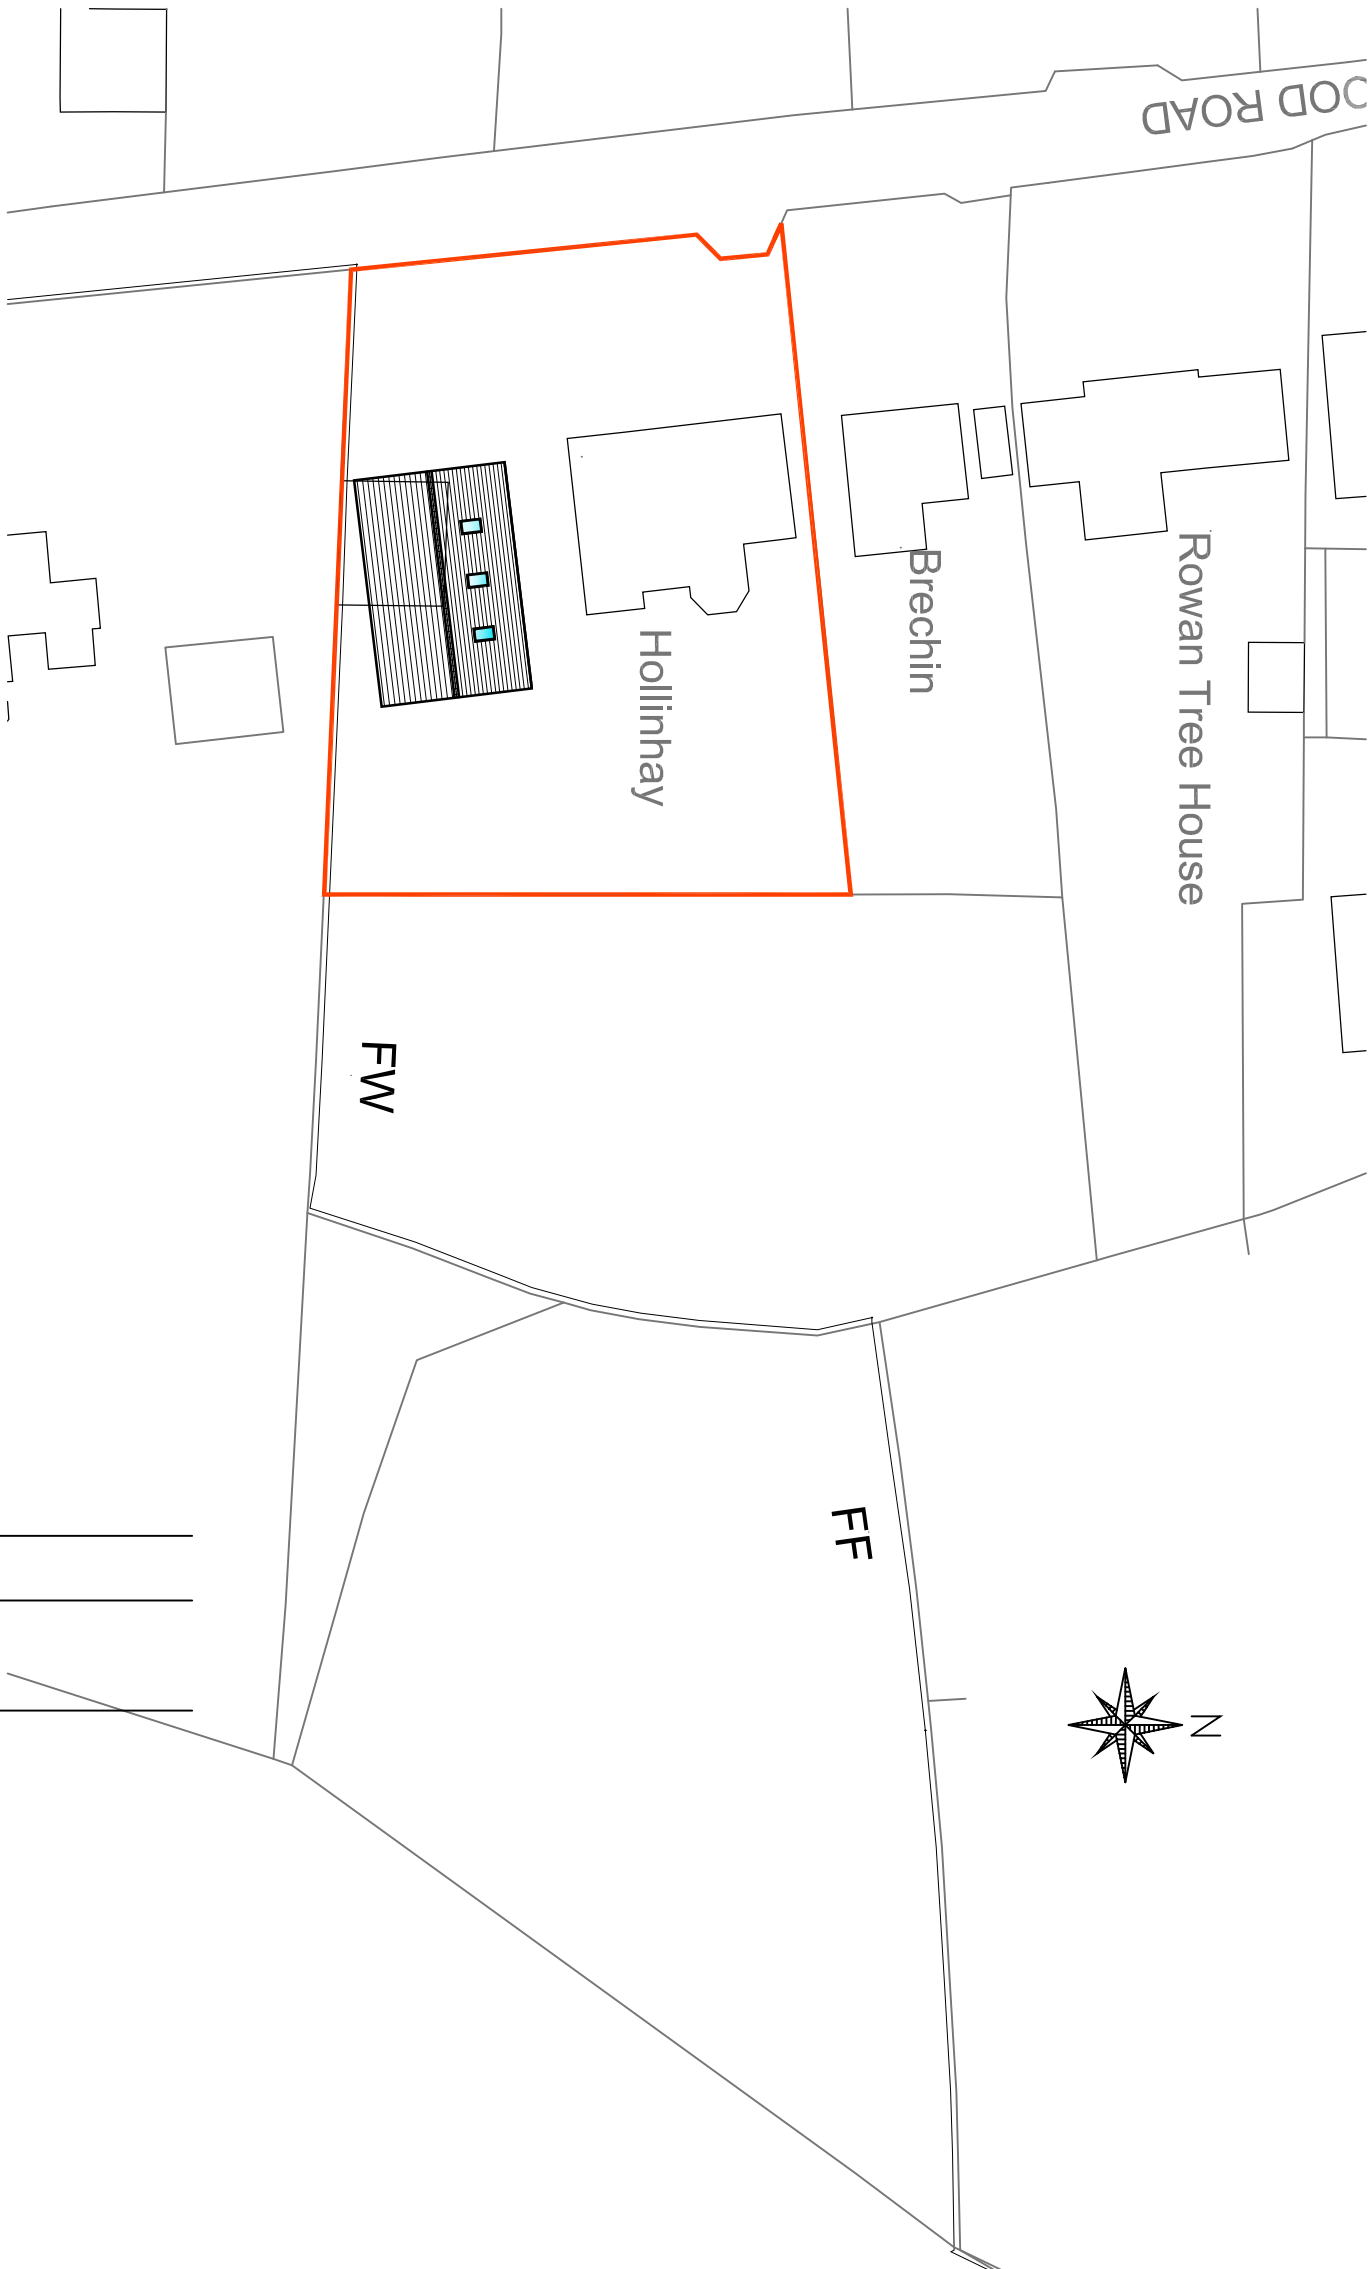

Block Plan 1:500



Crown Copyright and database rights 2025 05 Licence no. 100059809

Location Plan 1:1250

REV.	DATE	NOTE
THIS DRAWING / DESIGN IS NOT TO BE REPRODUCED WITHOUT PRIOR CONSENT. IT IS TO BE READ IN CONJUNCTION WITH ALL STRUCTURAL OR OTHER SPECIALIST DRAWINGS / DETAILS. ALL CONTRACTORS ARE TO CHECK GIVEN DIMENSIONS AND VERIFY ANY DISCREPANCY WITH JPK DESIGN LTD PRIOR TO CONSTRUCTION.		
COMPLETION OF WORKS PRIOR TO FILL PLANNING - BUILDING REGULATION APPROVAL IS AT CONTRACTORS OWN RISK		
THE PARTY WALL ETC ACT 1986 IS EFFECTIVE IF ANY OF THE FOLLOWING CIRCUMSTANCES APPLY:		
A. A WORKS BEING CARRIED OUT TO OR ON THE PARTY WALL		
B. NEW PARTLY WALL STRUCTURE IS BEING ERECTED		
C. ANY FOUNDATIONS PROJECT ONTO OR BELOW THE NEIGHBOURS' AND		
D. NEW EXCAVATIONS (WITHIN RM) ARE DEEPER THAN THE NEIGHBOURS' FOUNDATIONS.		
IF APPLICABLE, THE PERSON OWNING THE BUILDING UPON WHICH THE PROPOSED WORK IS TO BE CARRIED OUT (BUILDING OWNER) WILL HAVE A DUTY TO INFORM THE LEGAL OWNERS (OF THE ADJOINING PREMISES (ADJOINING OWNERS)) OF THE WORK TO BE UNDERTAKEN AND OBTAIN CONSENT FROM THAT WORK. NOTIFICATION OF JP TO 1 MONTHS PRIOR TO COMPLETION OF WORKS ON SITE MAY BE REQUIRED IN SOME CIRCUMSTANCES AND THEREFORE YOU ADVISED TO OBTAIN FURTHER INFORMATION AS CONTAINED WITHIN THE PARTY WALL ETC ACT 1986 - EXPLANATION BOOKLET FROM THE GOVERNMENT WEBSITE WWW.COMMUNITIES.GOV.UK TO ESTABLISH YOUR RESPONSIBILITIES AND OBTAIN CONSENT PRIOR TO SITE WORKS COMMENCING		
JPK DESIGN ARE NOT THE APPOINTED PRINCIPAL DESIGNER AS DESCRIBED IN THE CDAM REGULATIONS 2015. AS SUCH, ALL BUILDING WORK MUST BE CARRIED OUT BY A SINGLE CONTRACTOR WHO MUST TAKE ON THE CLIENT'S DUTIES AS WELL AS THEIR OWN AS THE PRINCIPAL CONTRACTOR. FOR WORK WITH MORE THAN ONE CONTRACTOR OR COMMERCIAL WORK, IT IS THE CLIENT'S DUTY TO APPOINT A PRINCIPAL DESIGNER AND / OR PRINCIPAL CONTRACTOR TO FULFIL THE ROLE AND DUTIES UNDER THE HSE CDAM REGULATIONS 2015.		

JPK DESIGN LTD	Architectural Design Specialists
83 Drimsdale Parade East Wolverston Newcastle under Lyme ST5 8DP T-01782 622321	e : enquiries@jpkdesign.co.uk w : www.jpkdesign.co.uk