

Elevations 2 scale 1:100




W.F.01

- External finish: Painted heritage white



- External finish: Painted heritage white

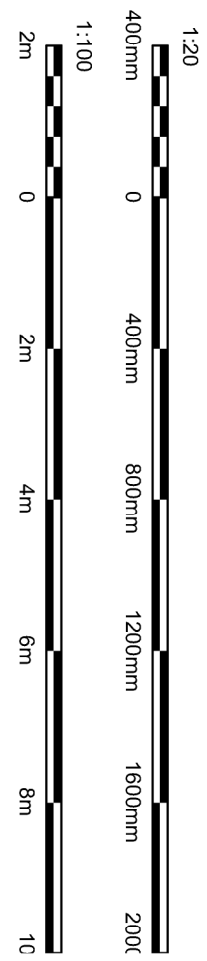

Hewitt & Carr Architects

A: DaisyBank House | 17-19 Leek Road
T: 01538 756888
E: enquiries@hcarchitects.co.uk
W: www.hcarchitects.co.uk

Client
HG PA & R J Whitehurst

Project Proposed Barn Conversion Parkfields Farm, Cherry Lane,

Cheadle, Staffs.

Window and door details

Stictus PLANNING

November 2025

Scale @ A1 As Shown

Project No. Drawing No.

00987 AC(0)02