

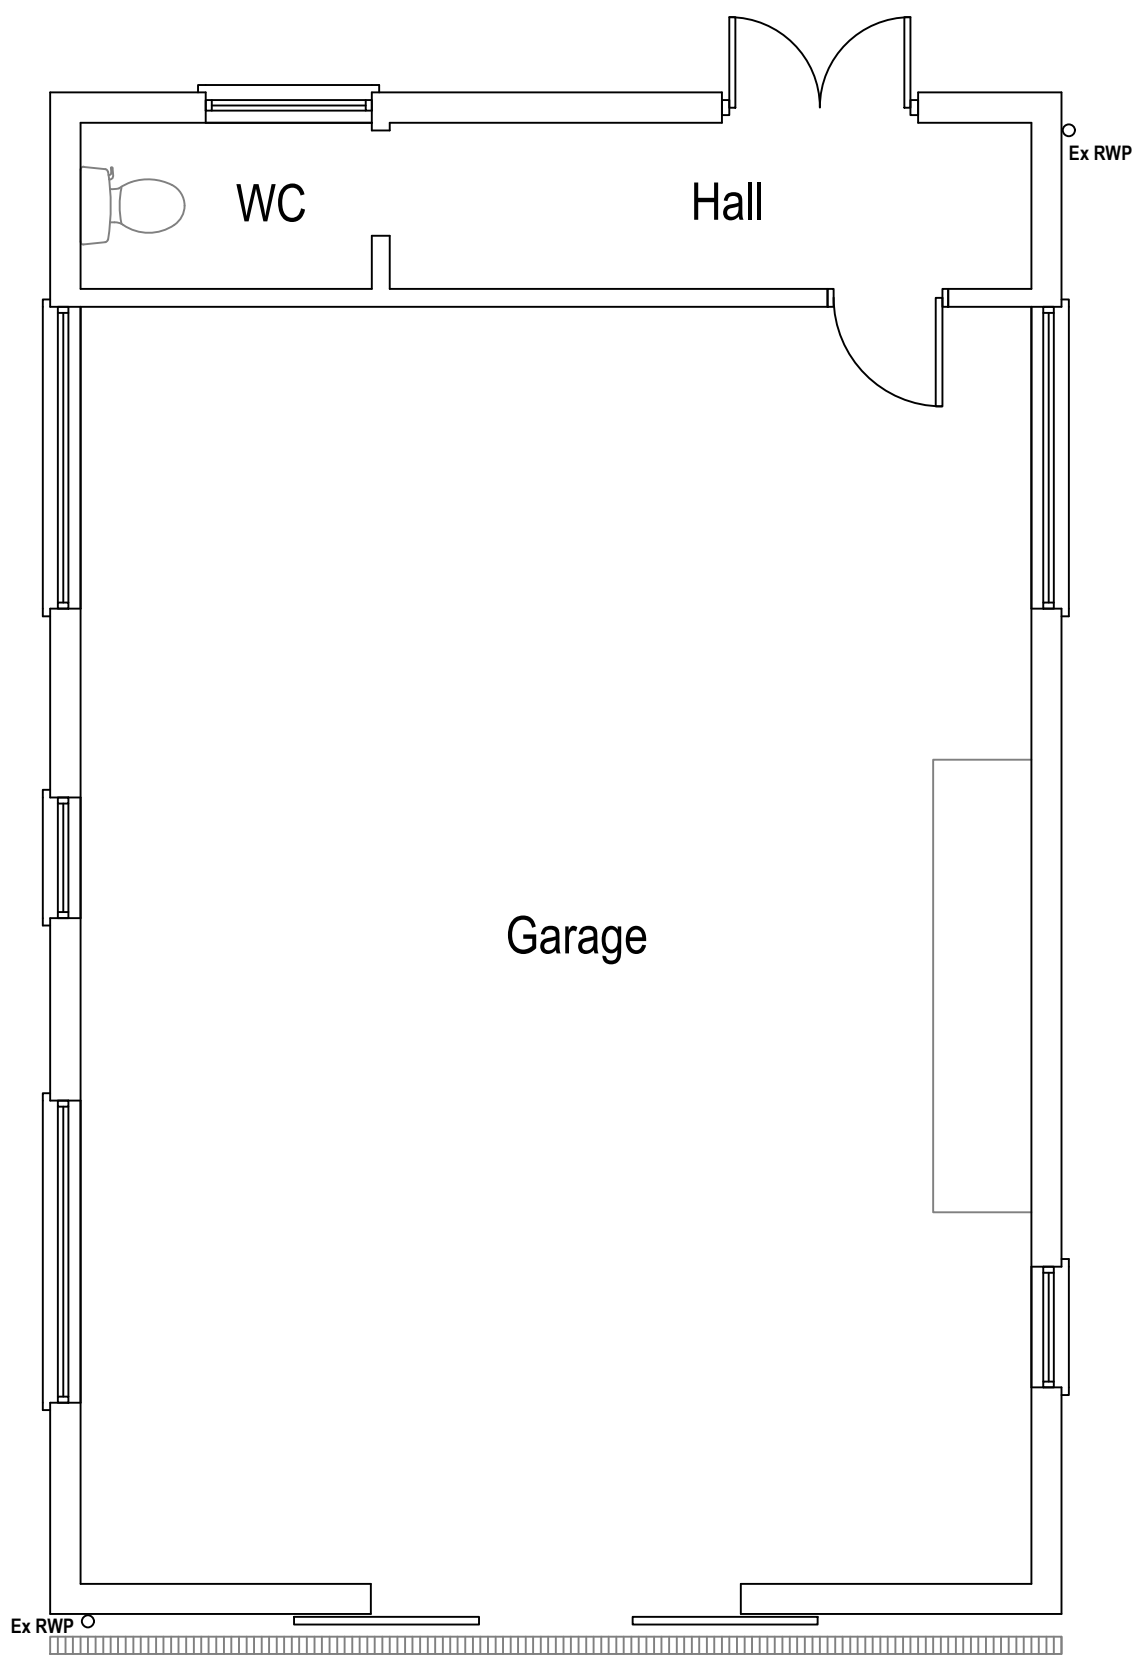


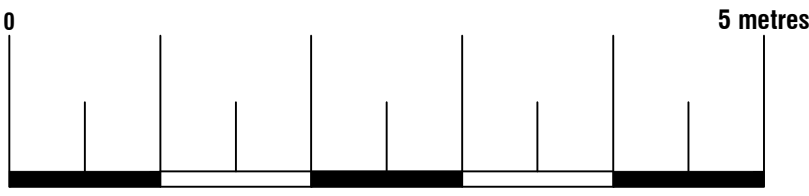


Existing Ground Floor Plan

Area ca. 60.98 m²

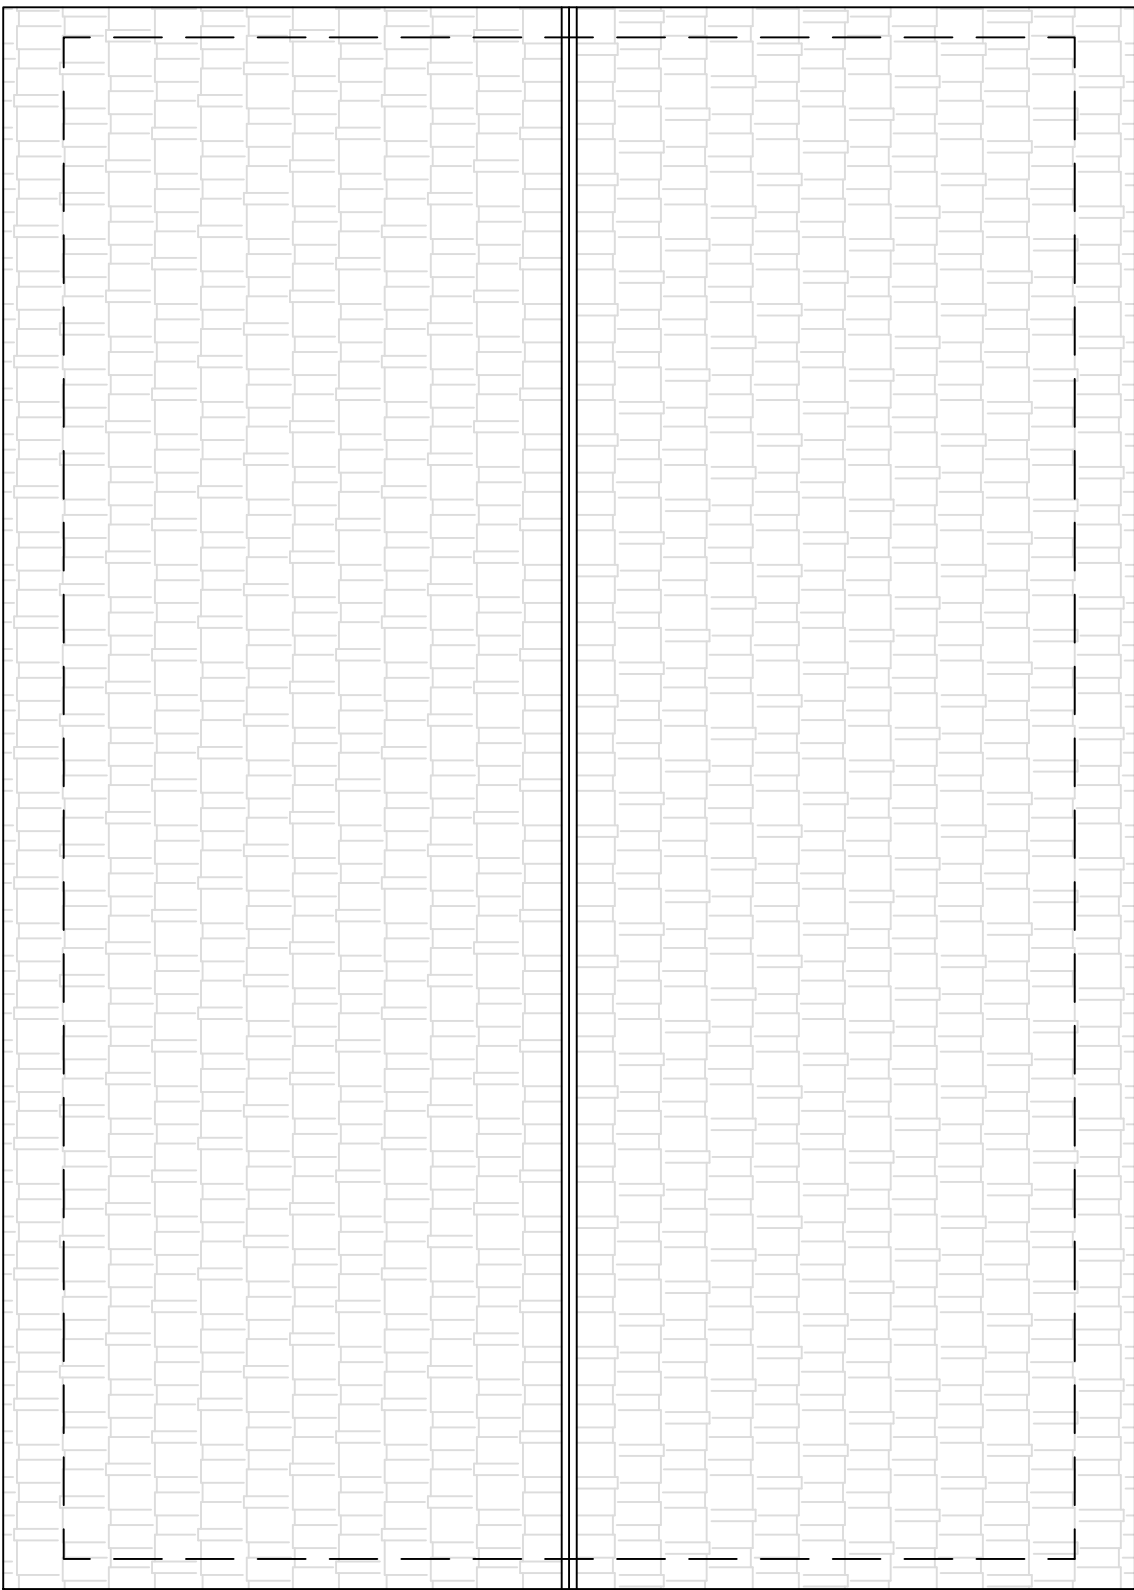

Existing Roof Plan

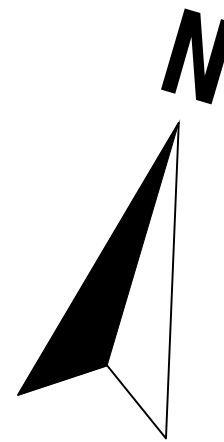

Arkiplan ArkiPlan Architectural Ltd • Enquiries@ArkiPlan.co.uk Lytchett House, 13 Freeland Park, Wareham Road, Poole, Dorset, BH16 6FA			
Site	Rushton Bank, Askerbank Lane, Rushton Spencer SK11 0QU	Date	29.01.2026
		Sheet	25-3221 D03 REV 01
		Job	Garage Conversion
Title Number	-	Scale	1:50 @A1, 1:100 @A3
		Title	As Shown