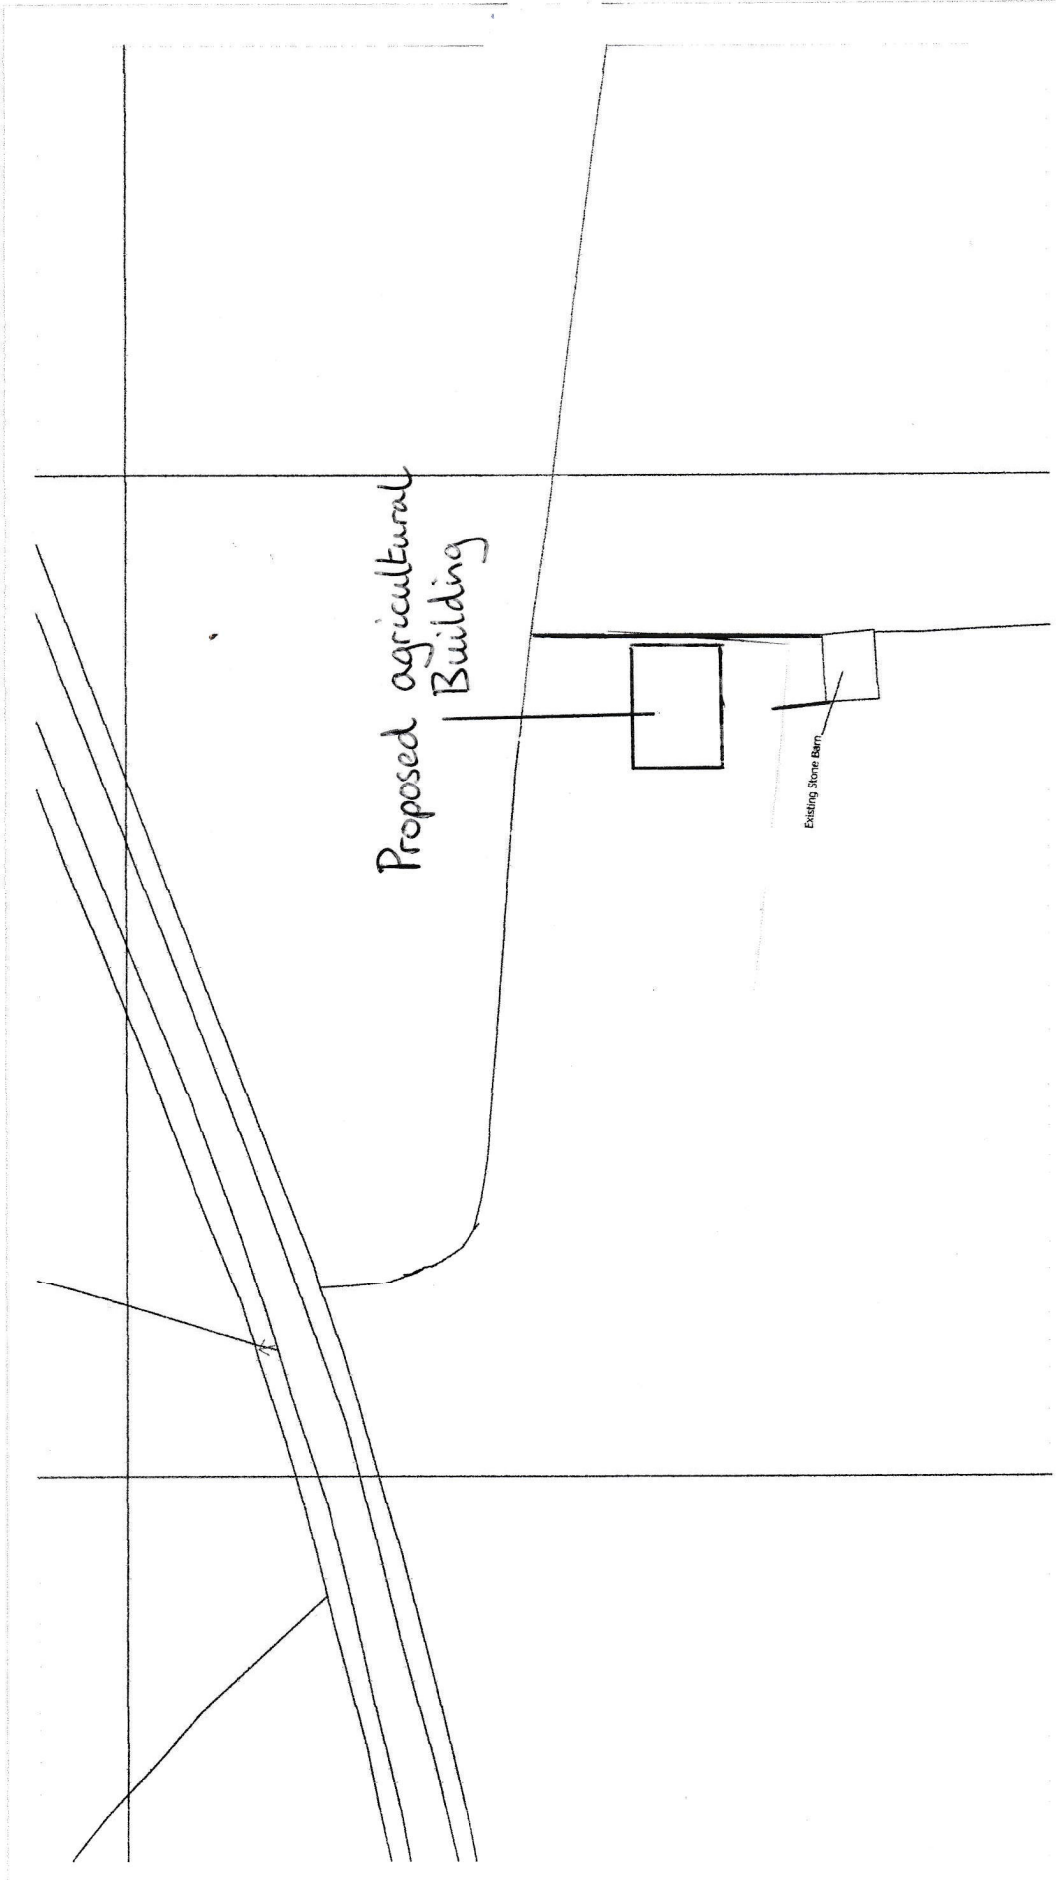


Reproduced from Ordnance Survey digital map data, 1:2500 scale, by permission of Ordnance Survey on behalf of The Controller of Her Majesty's Stationery Office. © Crown copyright. All rights reserved. Licence Number: 100005813

Applicant:	Mr D Cantrill Land and Barn at Bromleyedge Lane, Winkhill, ST13 7QA		
Propositi:	Proposed Agricultural Building		
Scales:	1:500 @ A3	Detail:	Block plan
Date:	2/2/26		
	Drawing No.		