


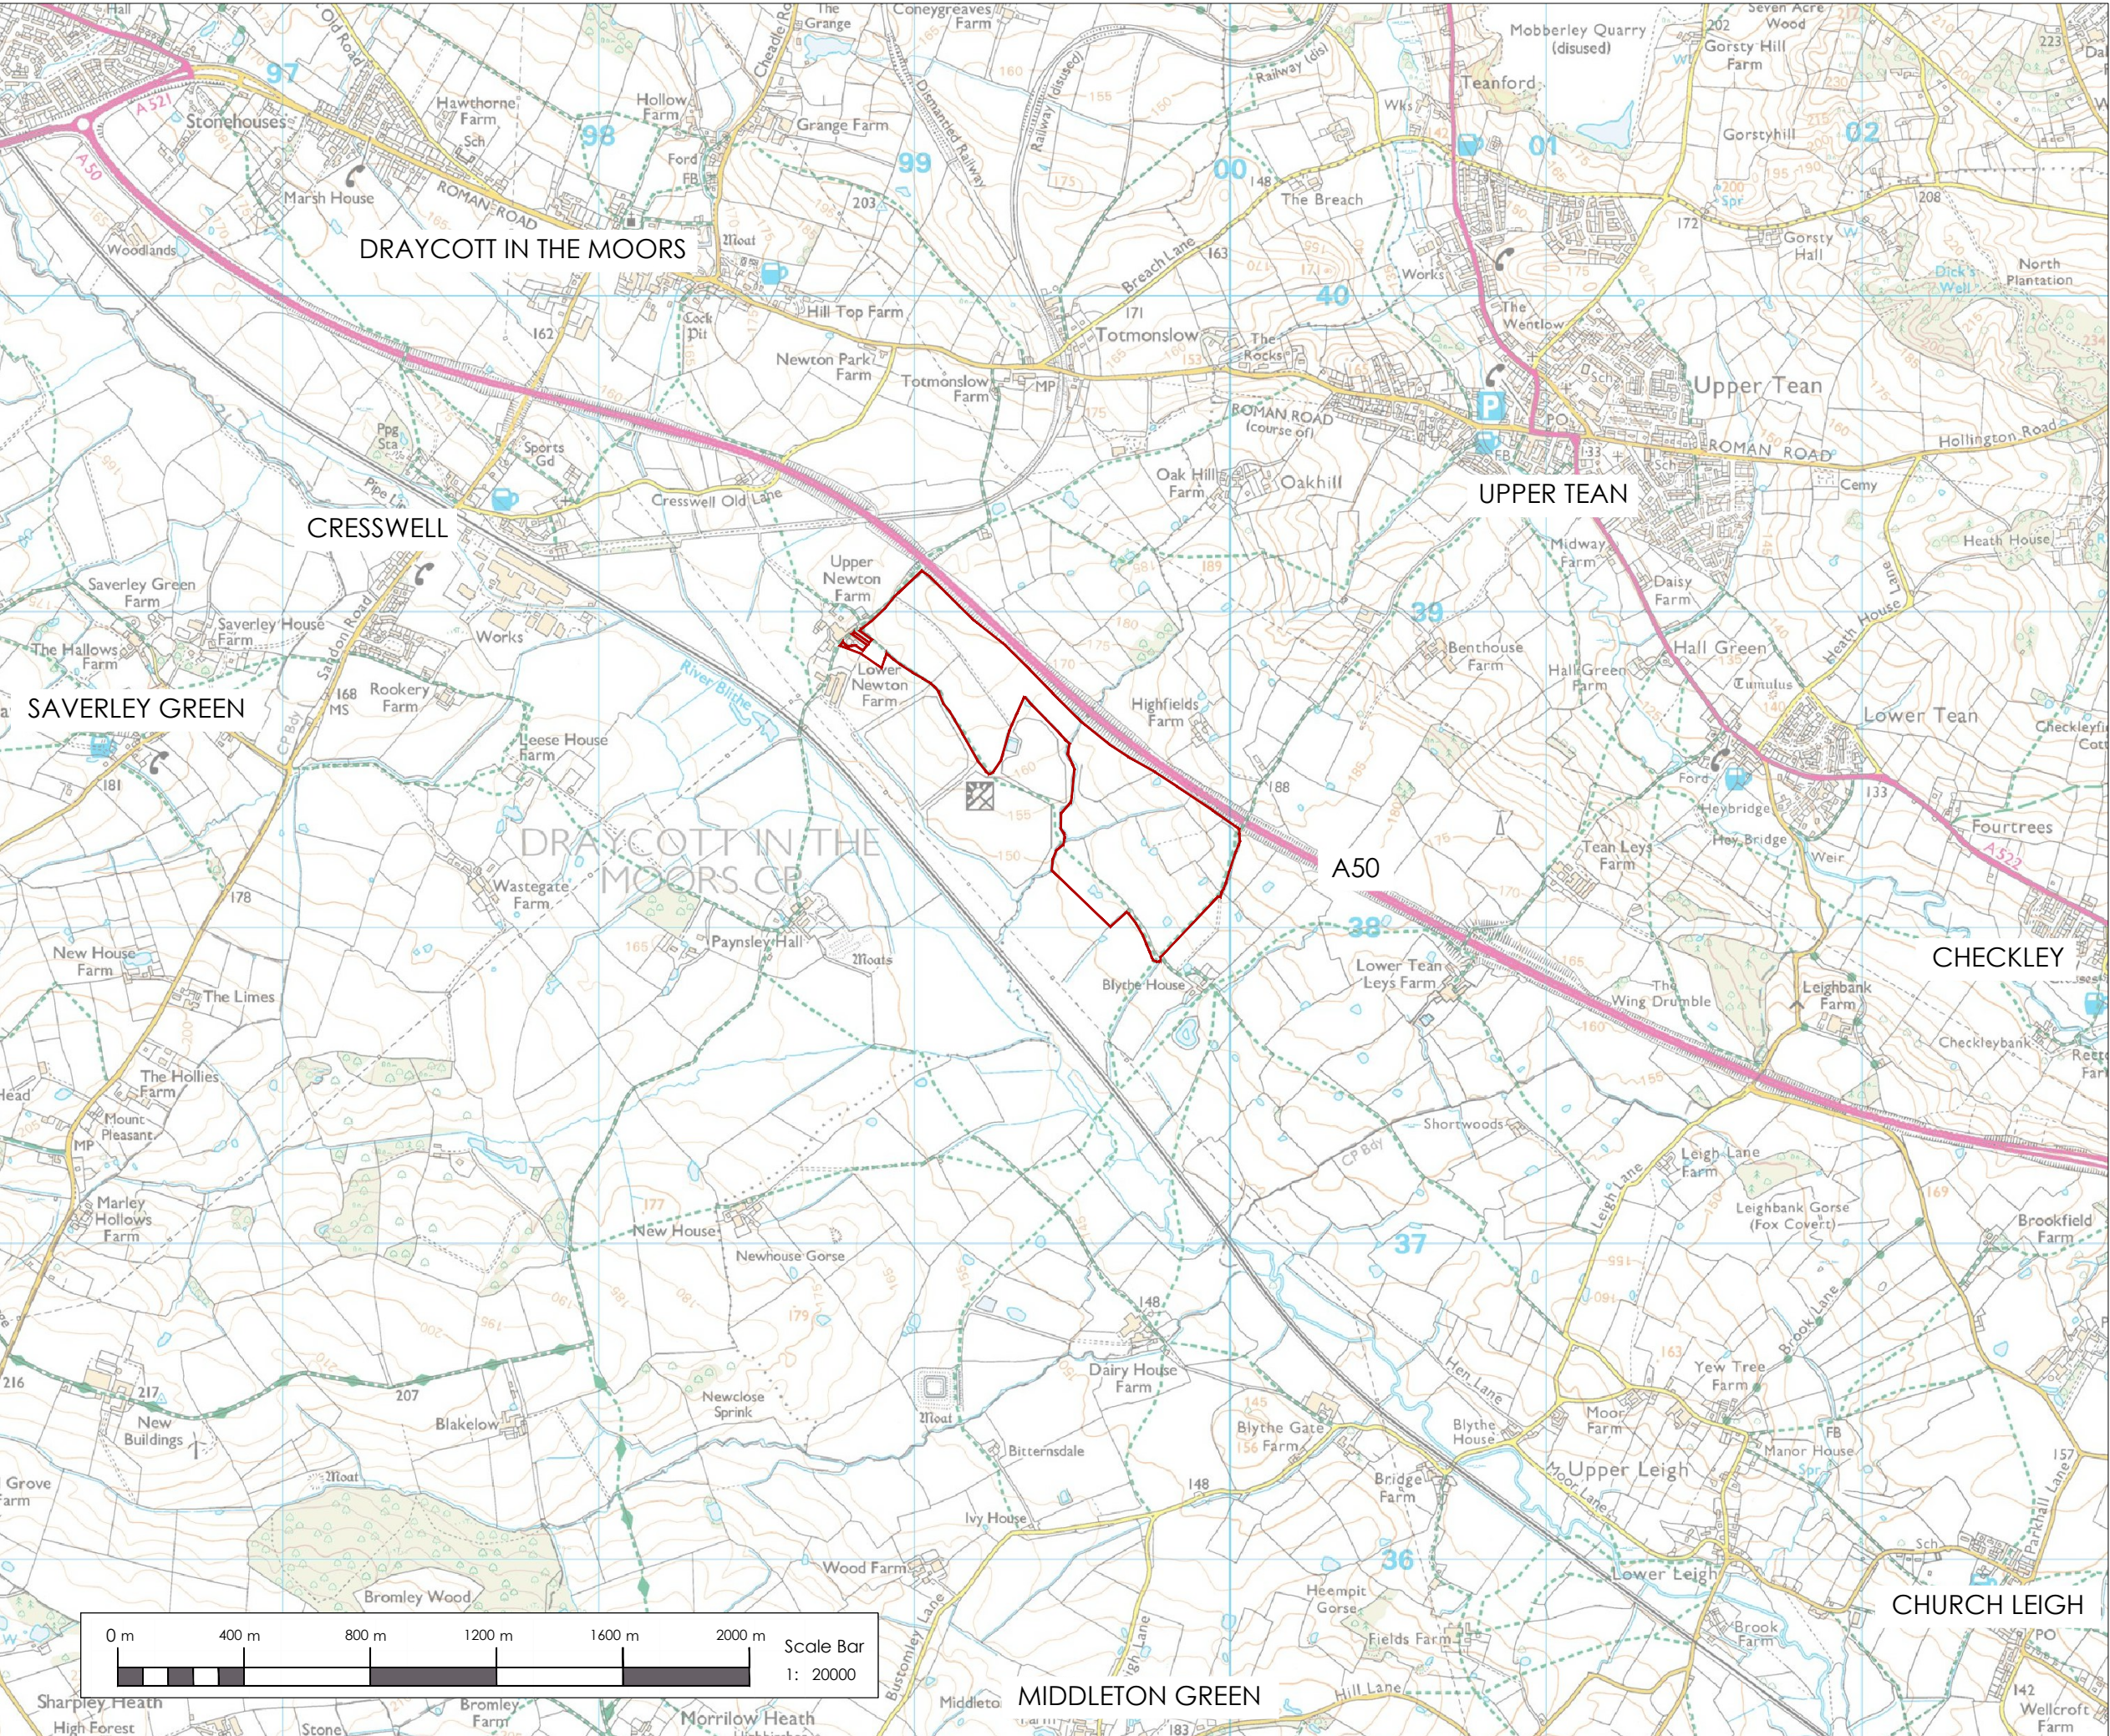

Key:



Figure 1

rev:	date:	details:
C	07/02/22	(JLB)redline amended
B	18/01/22	redline amended & parish boundaries added
A	02/11/21	redline amended



The Old Dairy
Yanworth
Cheltenham
Gloucestershire
GL54 3LQ
tel: 01285 721072

Planning &
Environmental Ltd.

client:	Novus RS		
project:	Blythe House Farm		
title:	Location Plan		
scale:	1:20000	date:	10/11/20
drawn by:	SD	checked by:	AW
size:	A3	project ref:	BF/315
drawn no:	BF/315/5	rev:	C