

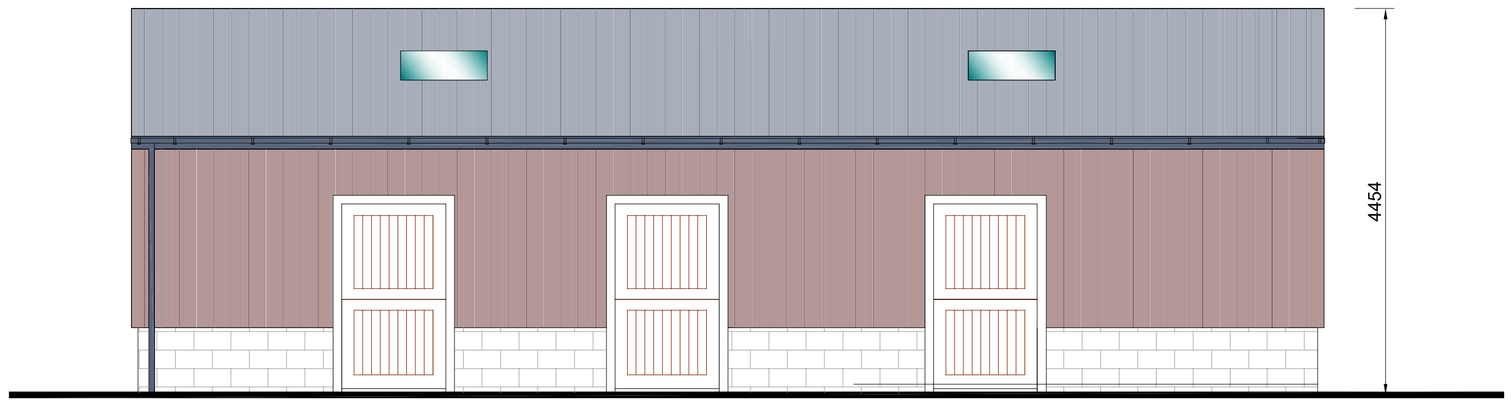



South West Elevation

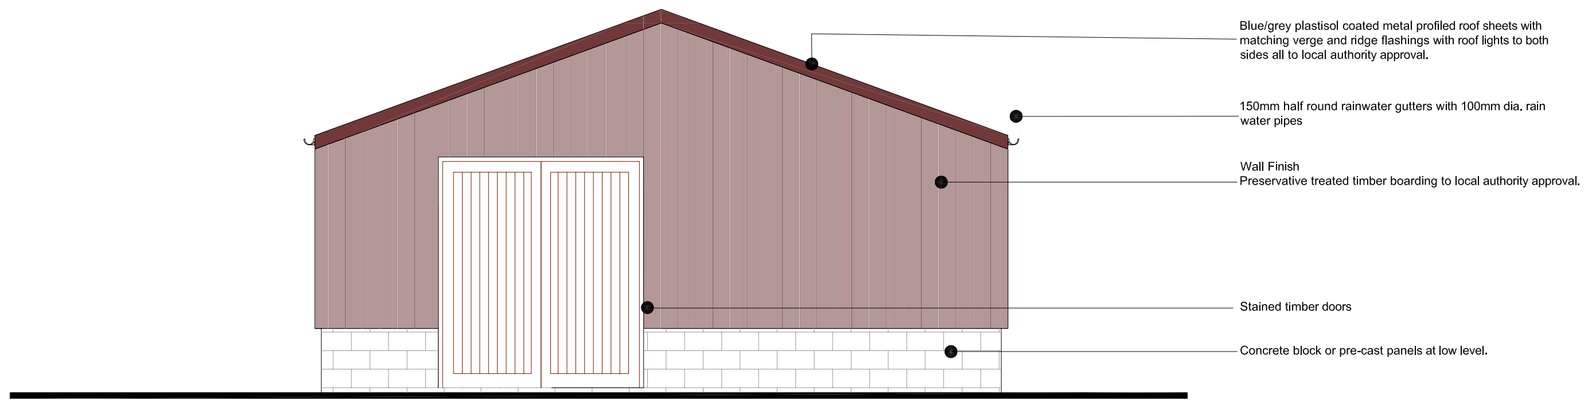


North West Elevation

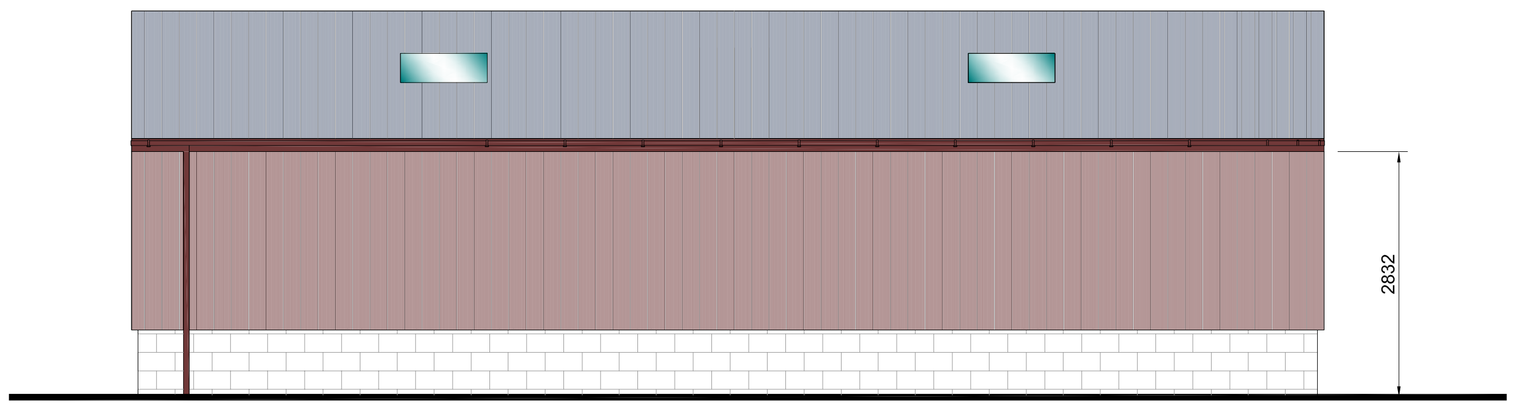


North East Elevation

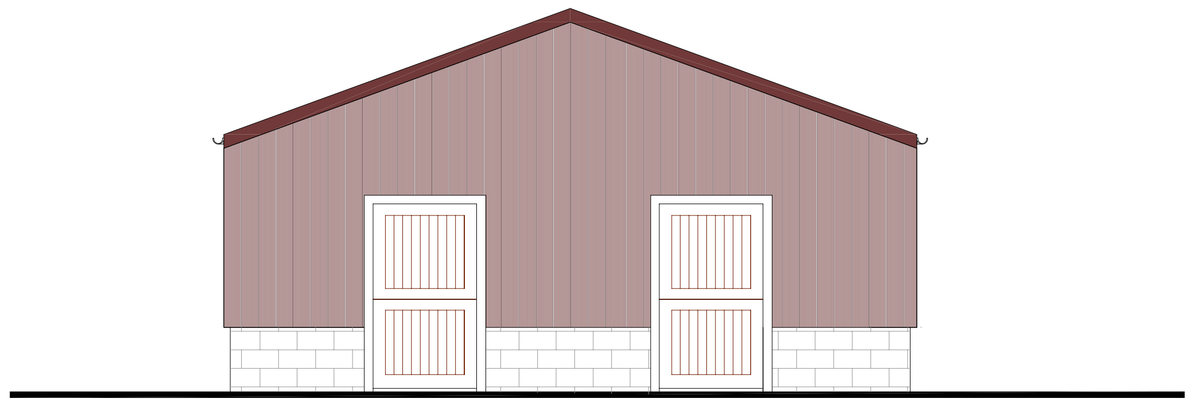


South East Elevation

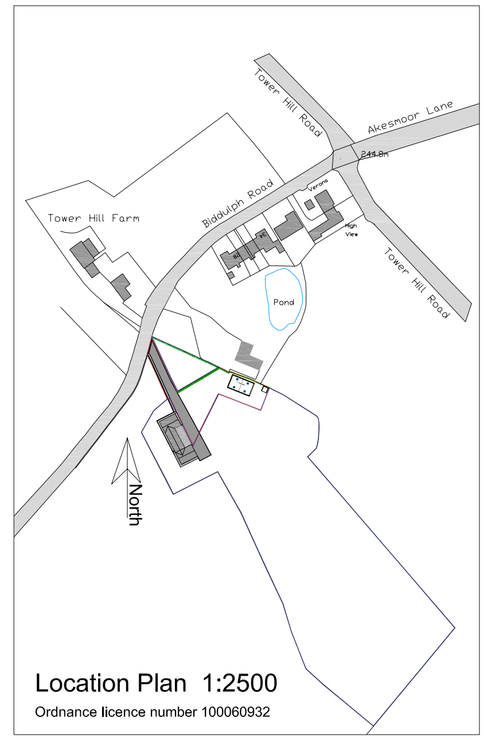

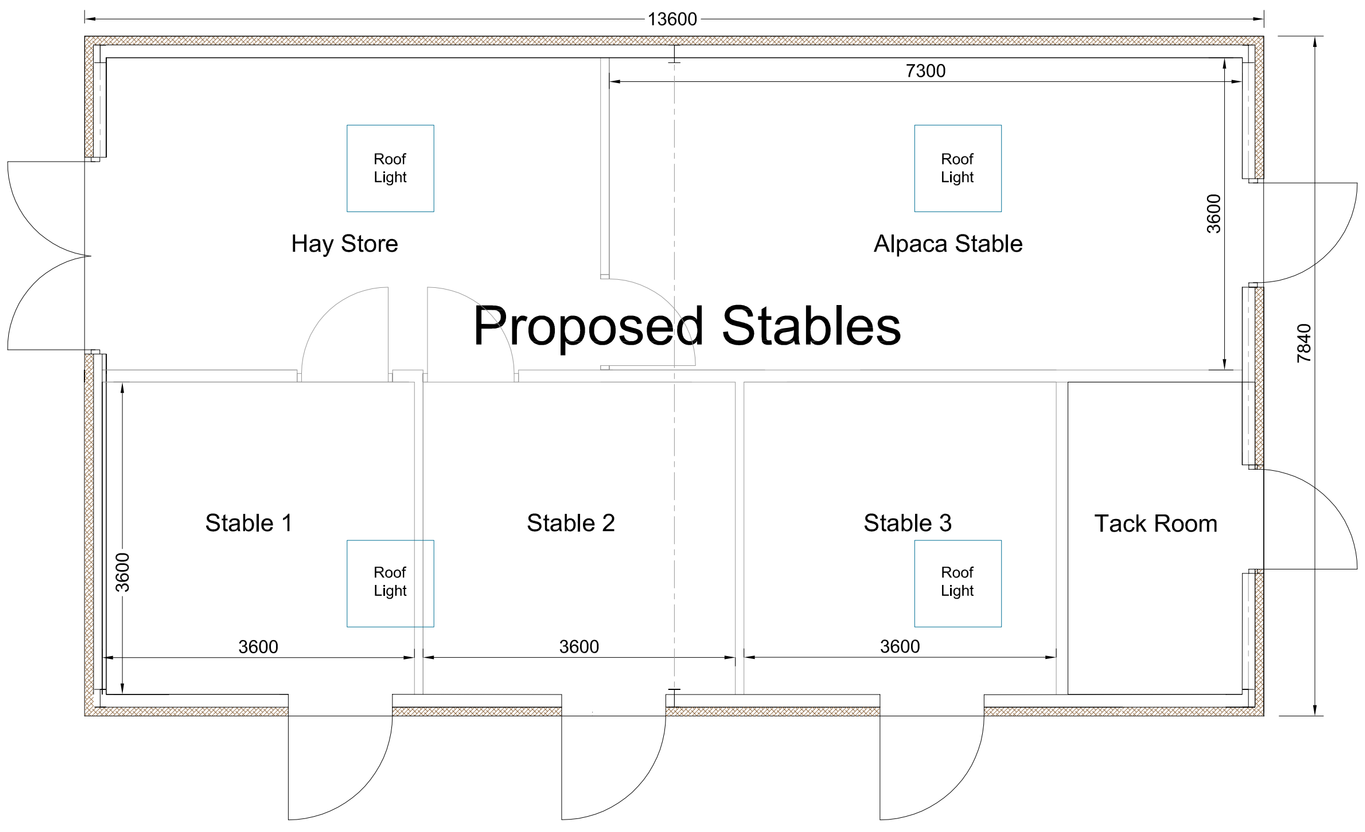


Floor Plan

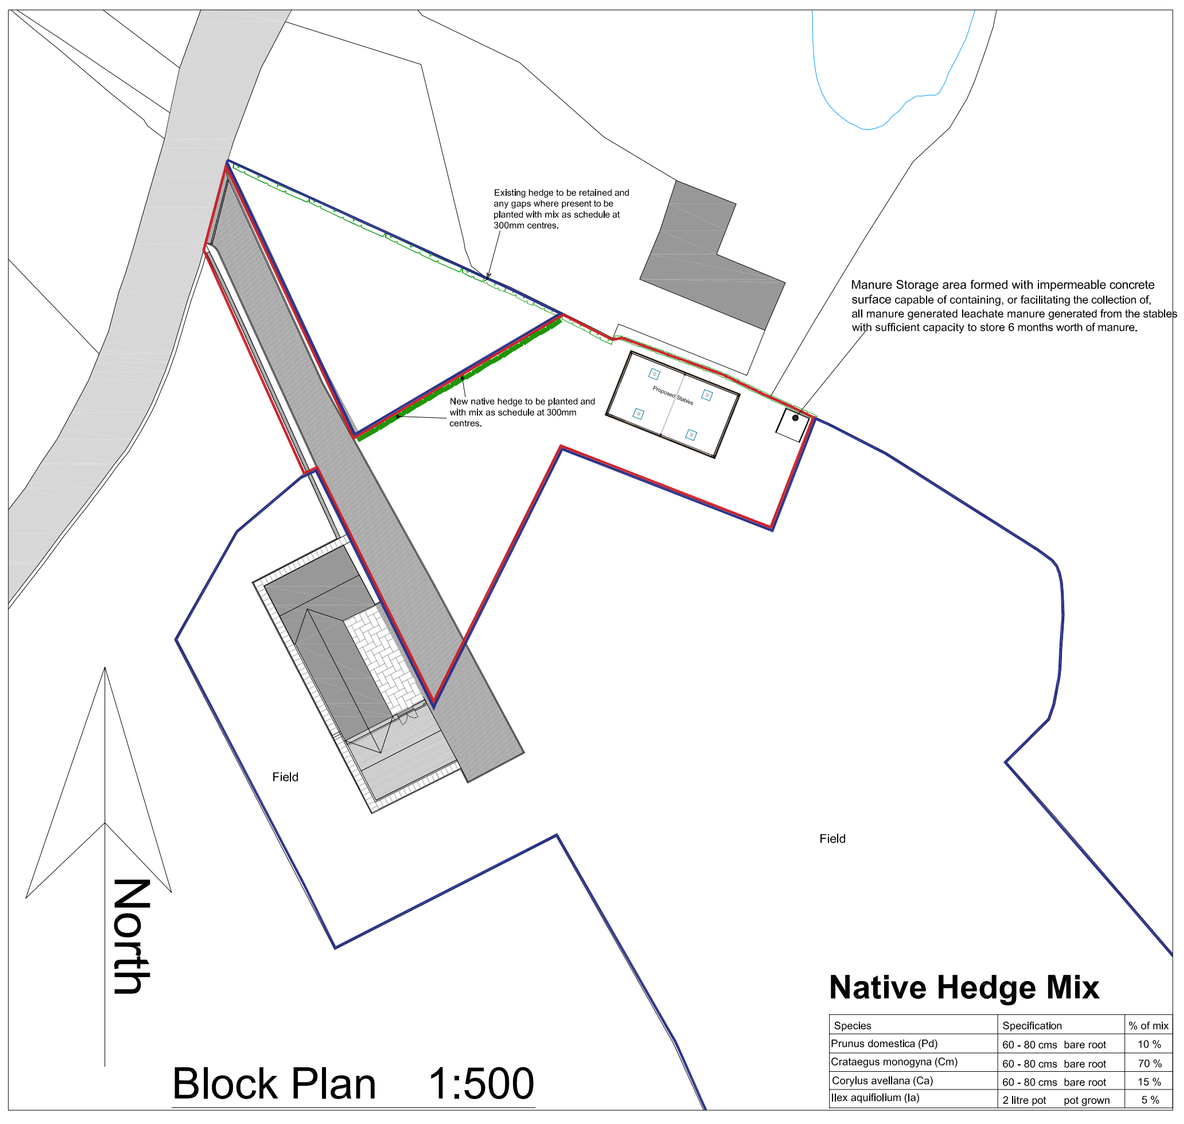

Block Plan 1:500

Native Hedge Mix

Species	Specification	% of mix
Prunus domestica (Pd)	60 - 80 cms bare root	10 %
Crataegus monogyna (Cm)	60 - 80 cms bare root	70 %
Corylus avellana (Ca)	60 - 80 cms bare root	15 %
Ilex aquifolium (Ia)	2 litre pot pot grown	5 %

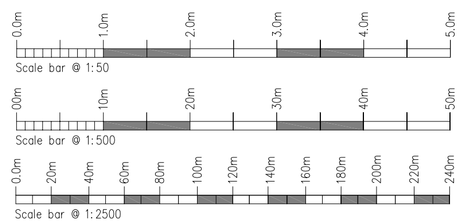

Rev.	Drawn	Comments.	Date

MAC
ARCHITECTURAL DESIGN LTD
Moorland House, 123 Moorland Road, Burslem, ST6 1JD.
T:01782 503302 E:admin@mac-arch.co.uk

Client:
Mr J Foxall

Project:
Proposed Stables at The Old Engine House, Biddulph Road, Mow Cop, Stoke on Trent, Staffs. ST7 3PU

Title:
Proposed Plans & Elevations

Status:
Planning.

Paper Size A1: July 2020 Drawing Ref: 1557-AL08F