


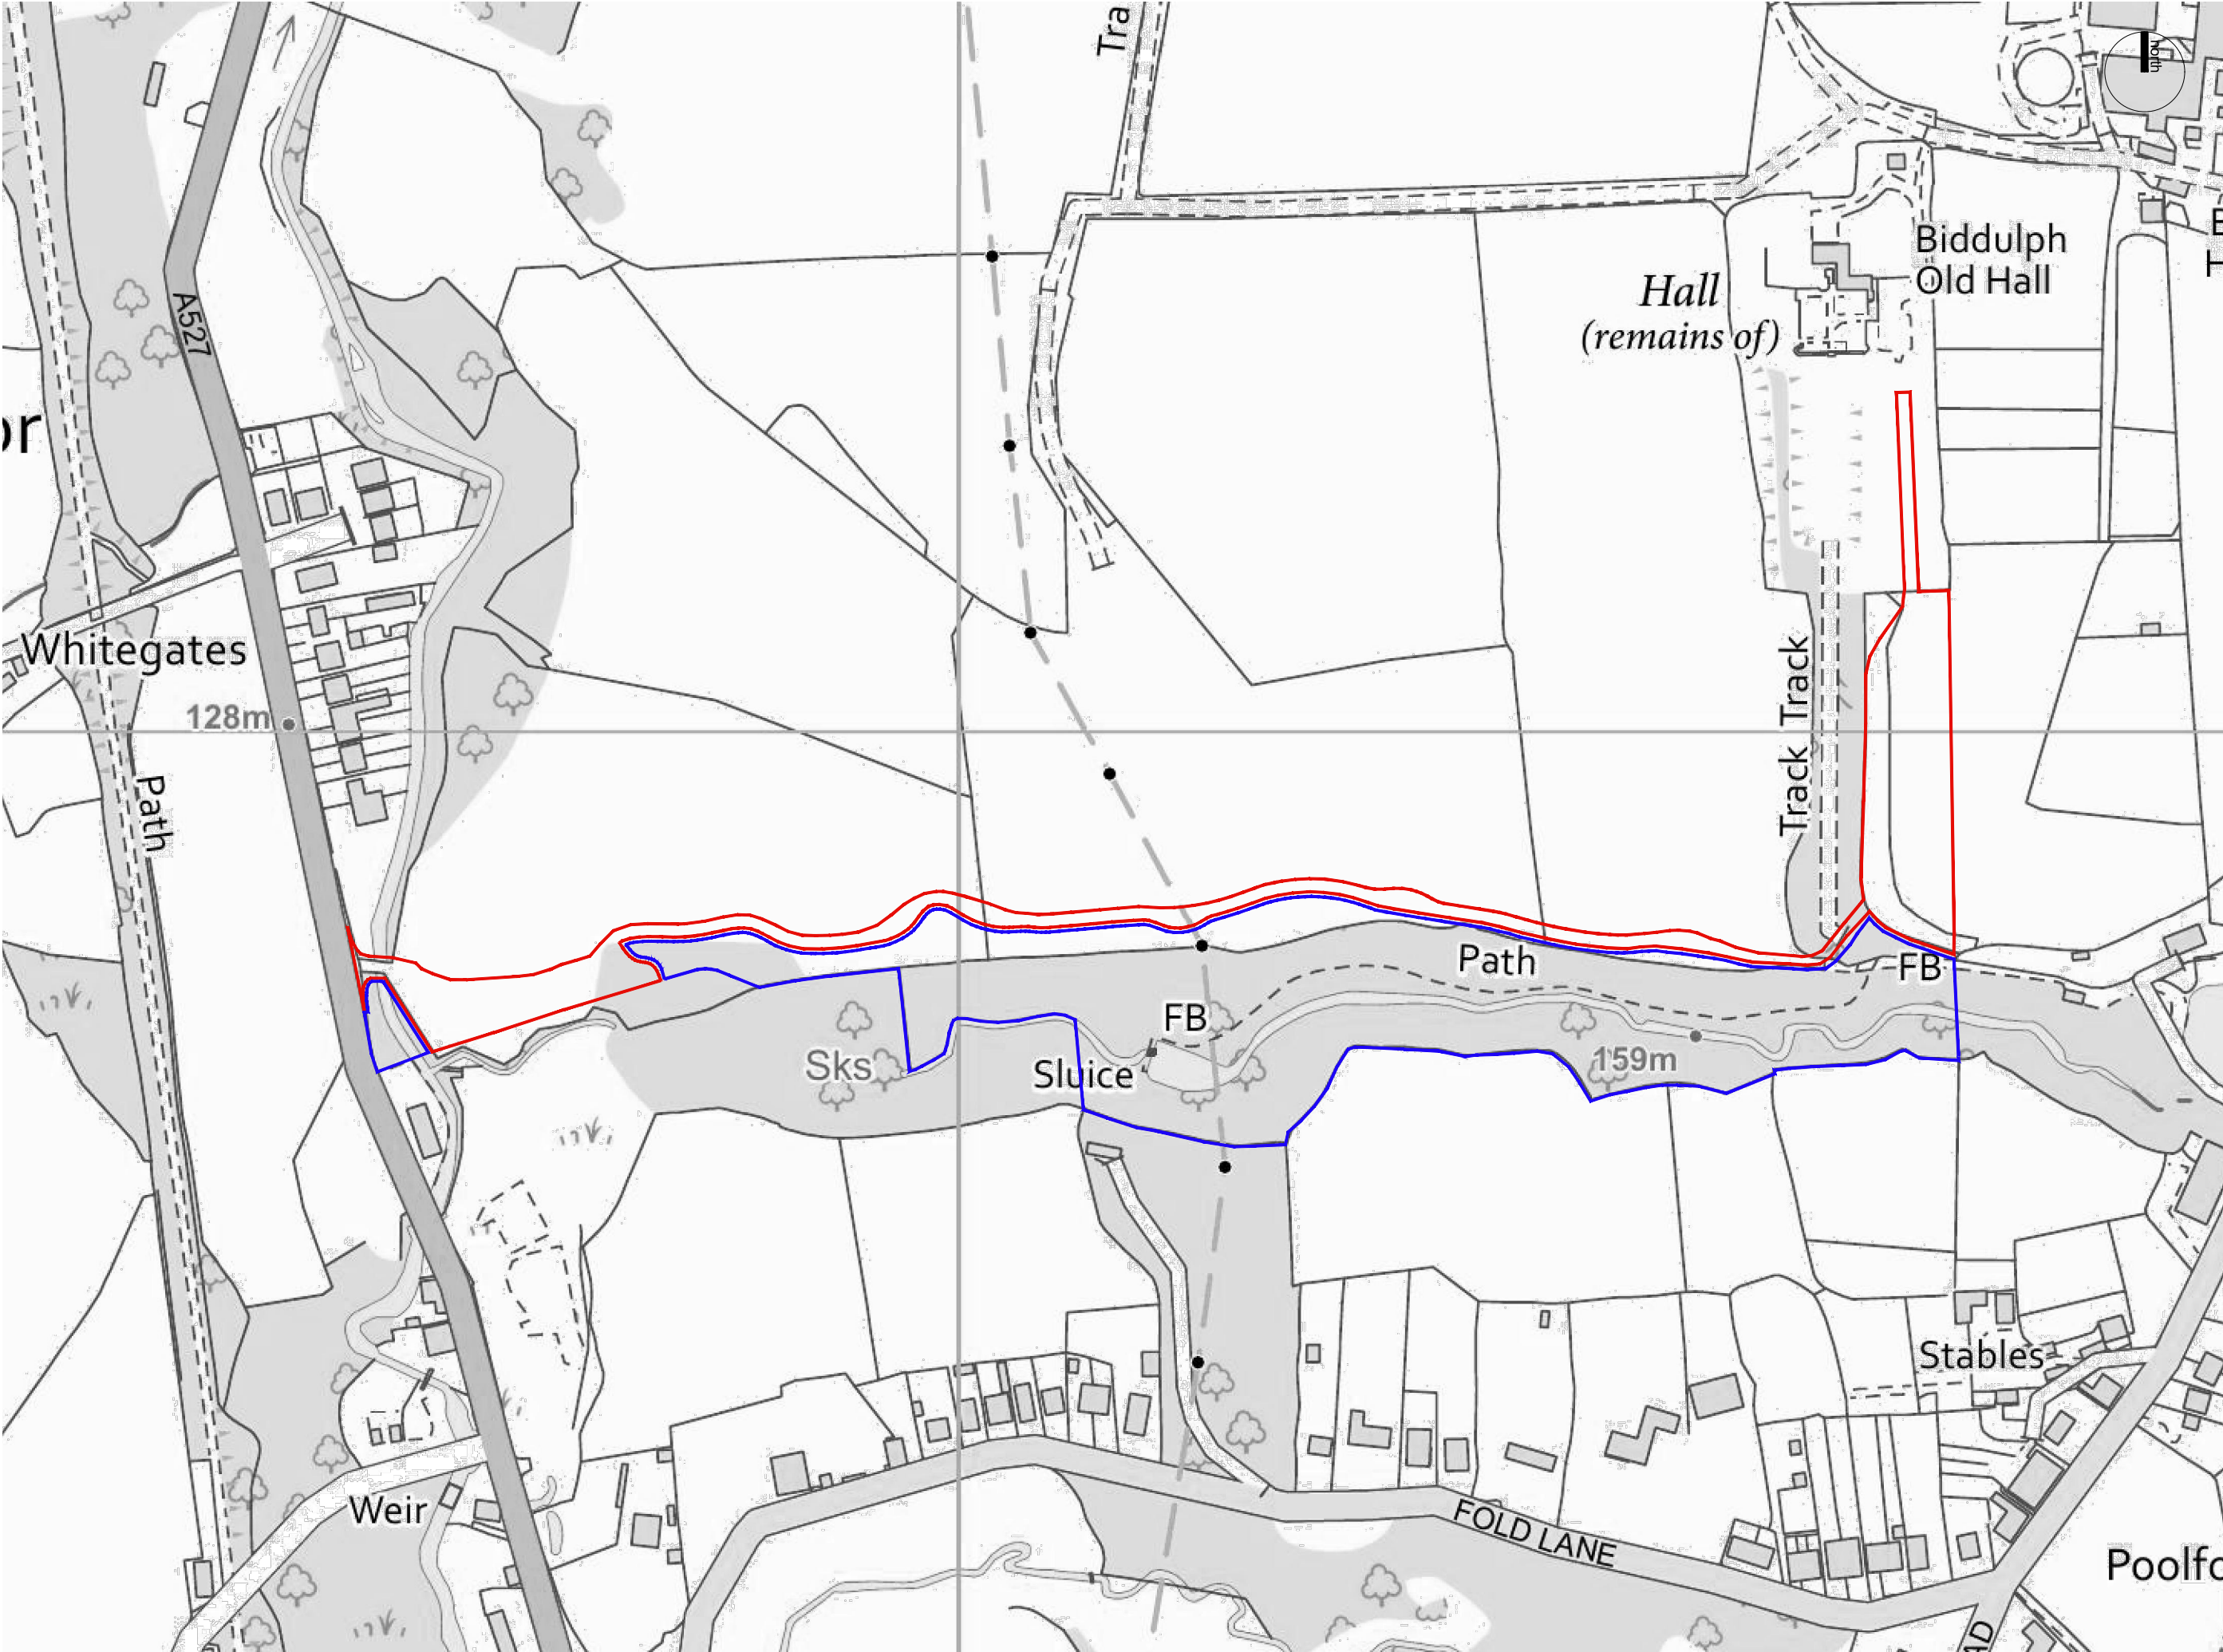

Version 3: Adjustment to red line boundary to omit watercourse and associated woodland at western end of driveway - 17.09.25 nf
Version 4: Adjustment to red and blue line boundaries at the western end of driveway - 19.09.25 nf
Version 5: Adjustment to red and blue line boundaries at the western end of driveway - 24.09.25 nf
© This drawing, the graphics and the landscape works and ideas depicted therein remains the copyright of Barnes Walker Limited and may not be used, copied in whole or part, or amended without prior written consent. All dimensions are to be followed in preference to any other dimensions and all dimensions are to be checked on site and in the event of any discrepancy refer to Barnes Walker Limited.

DWG TITLE: Location Plan
PROJECT TITLE: Biddulph Old Hall
DATE: 09.2025
DRAWN BY: HB
CHECKED BY: NF

DWG NO: M3718-PA-01-V5
CLIENT: Mr Brian Vowles
WORK STAGE: Planning
SCALE: 1:2500@A3

Unit 6, Longley Lane
Northenden, Manchester
M22 4WT
T: 0161 946 0808
E: design@barneswalker.co.uk
W: www.barneswalker.co.uk

bw
BARNES
WALKER