



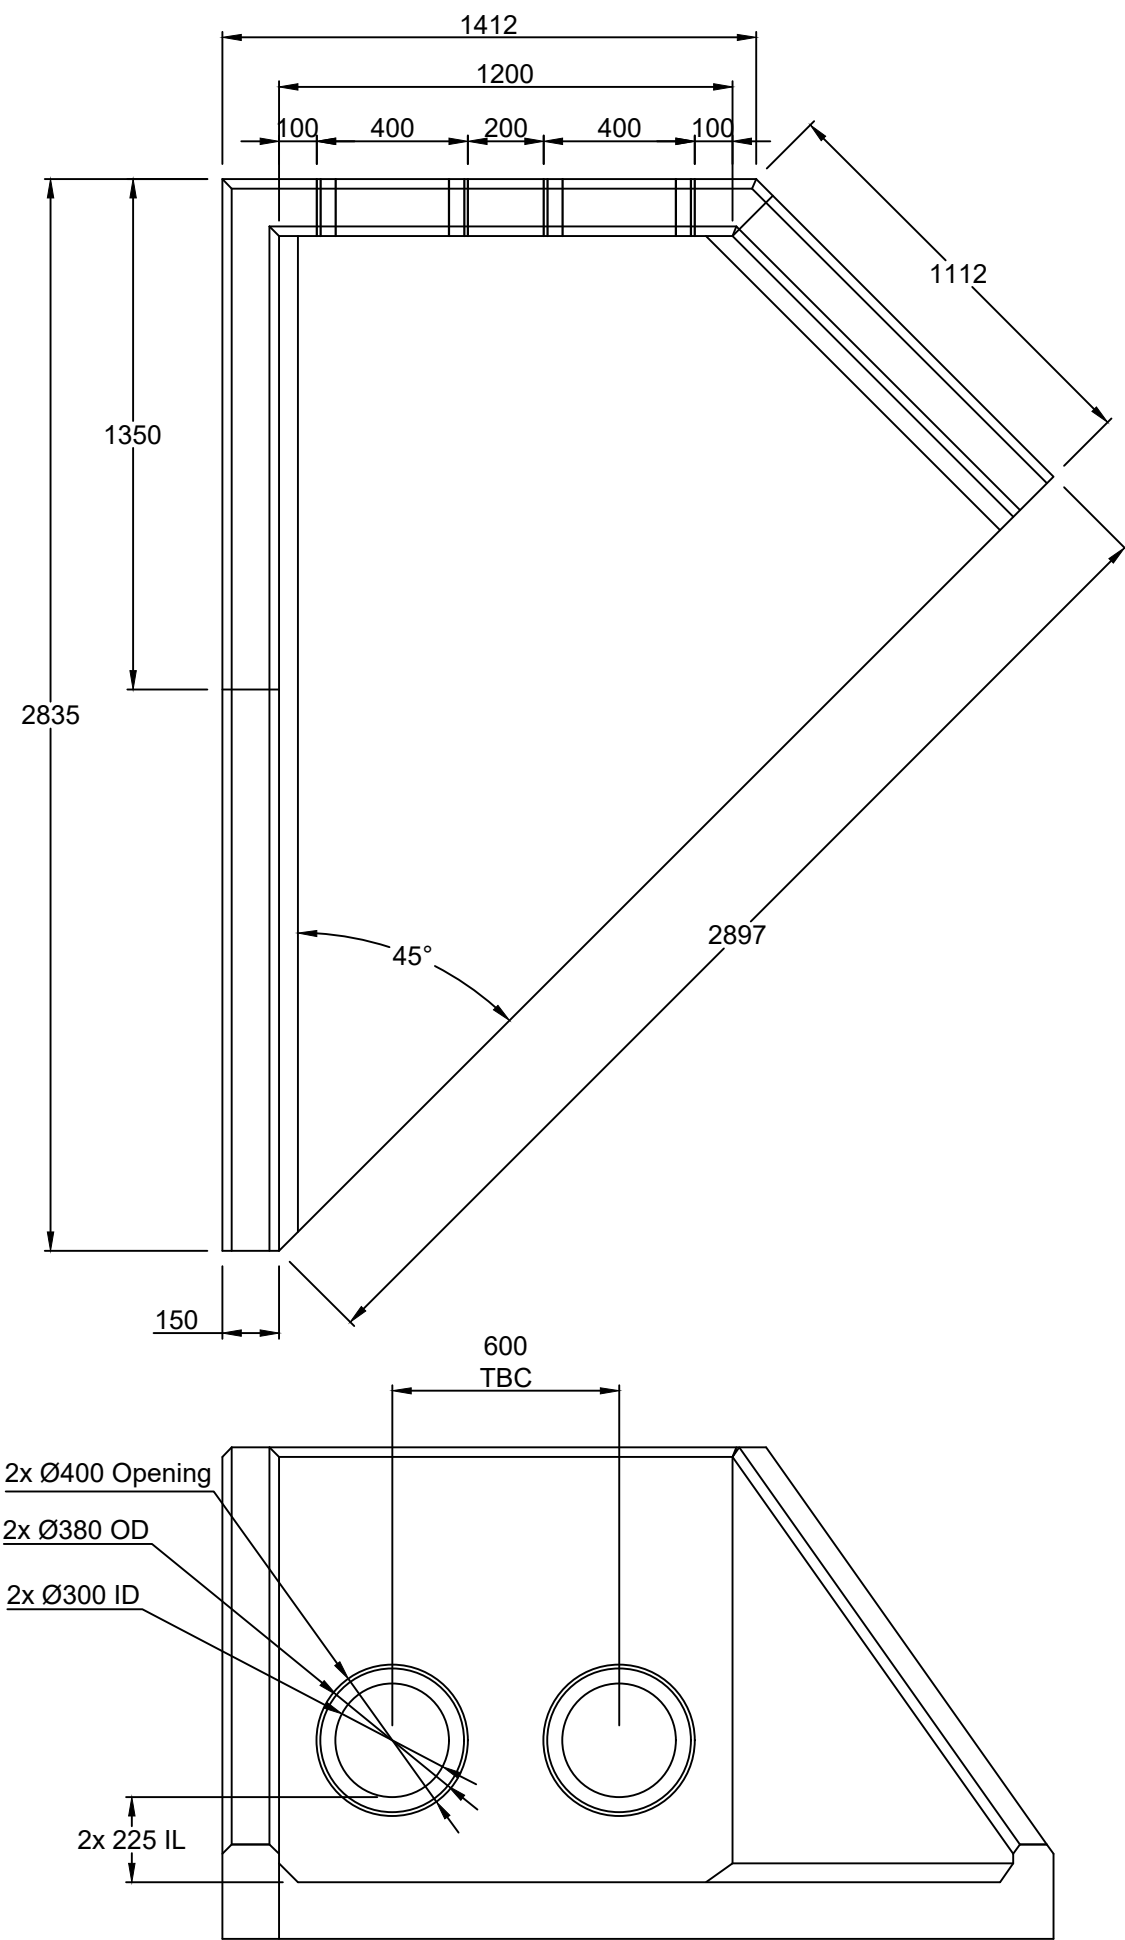


Section B-B
Scale 1:20


Note: Isometric drawing is for reference only, details may not accurately represent actual design - please see detailed views for technical information

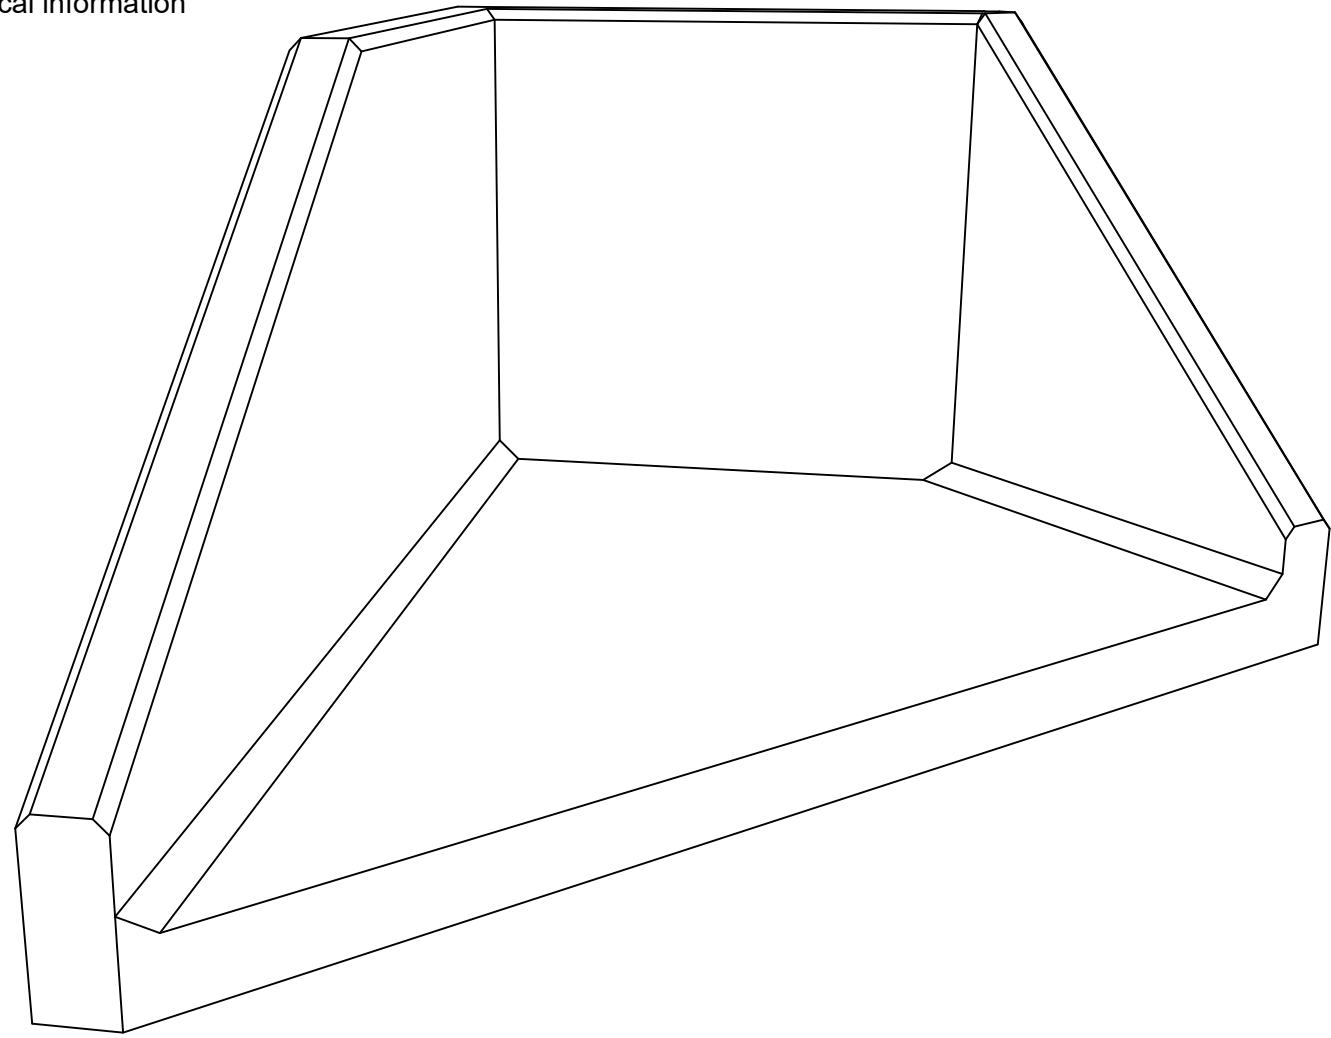

Note:
For additional design information please see ALT-191124-200-01 PDF with Althon design information

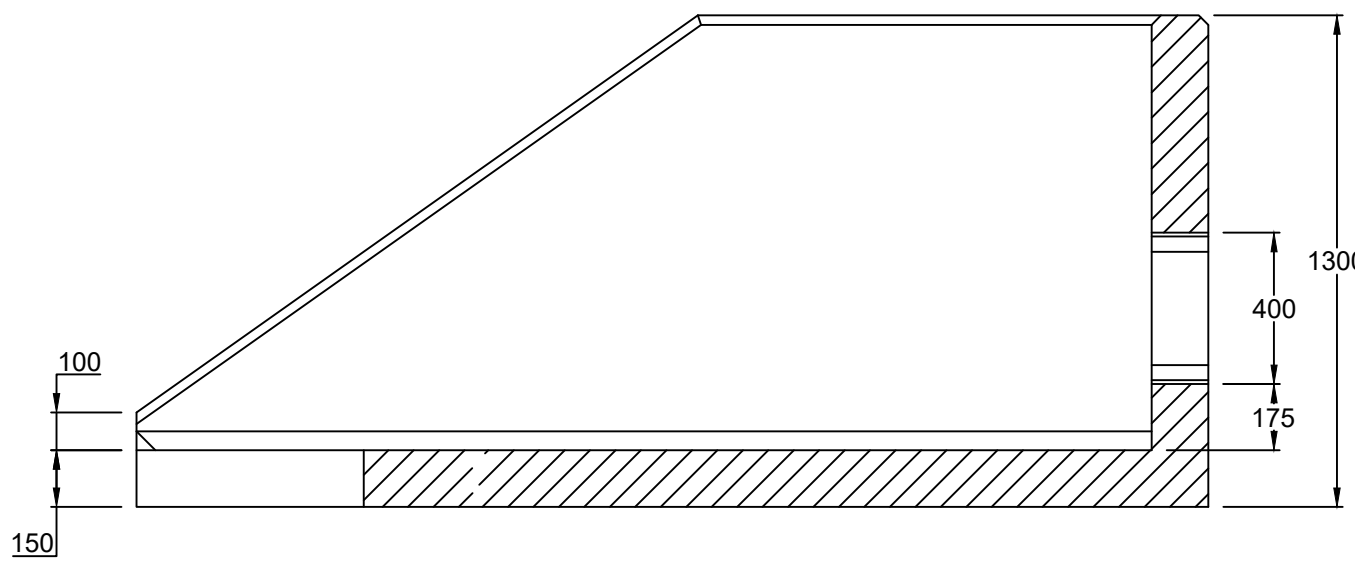

Plan view
Scale 1:250

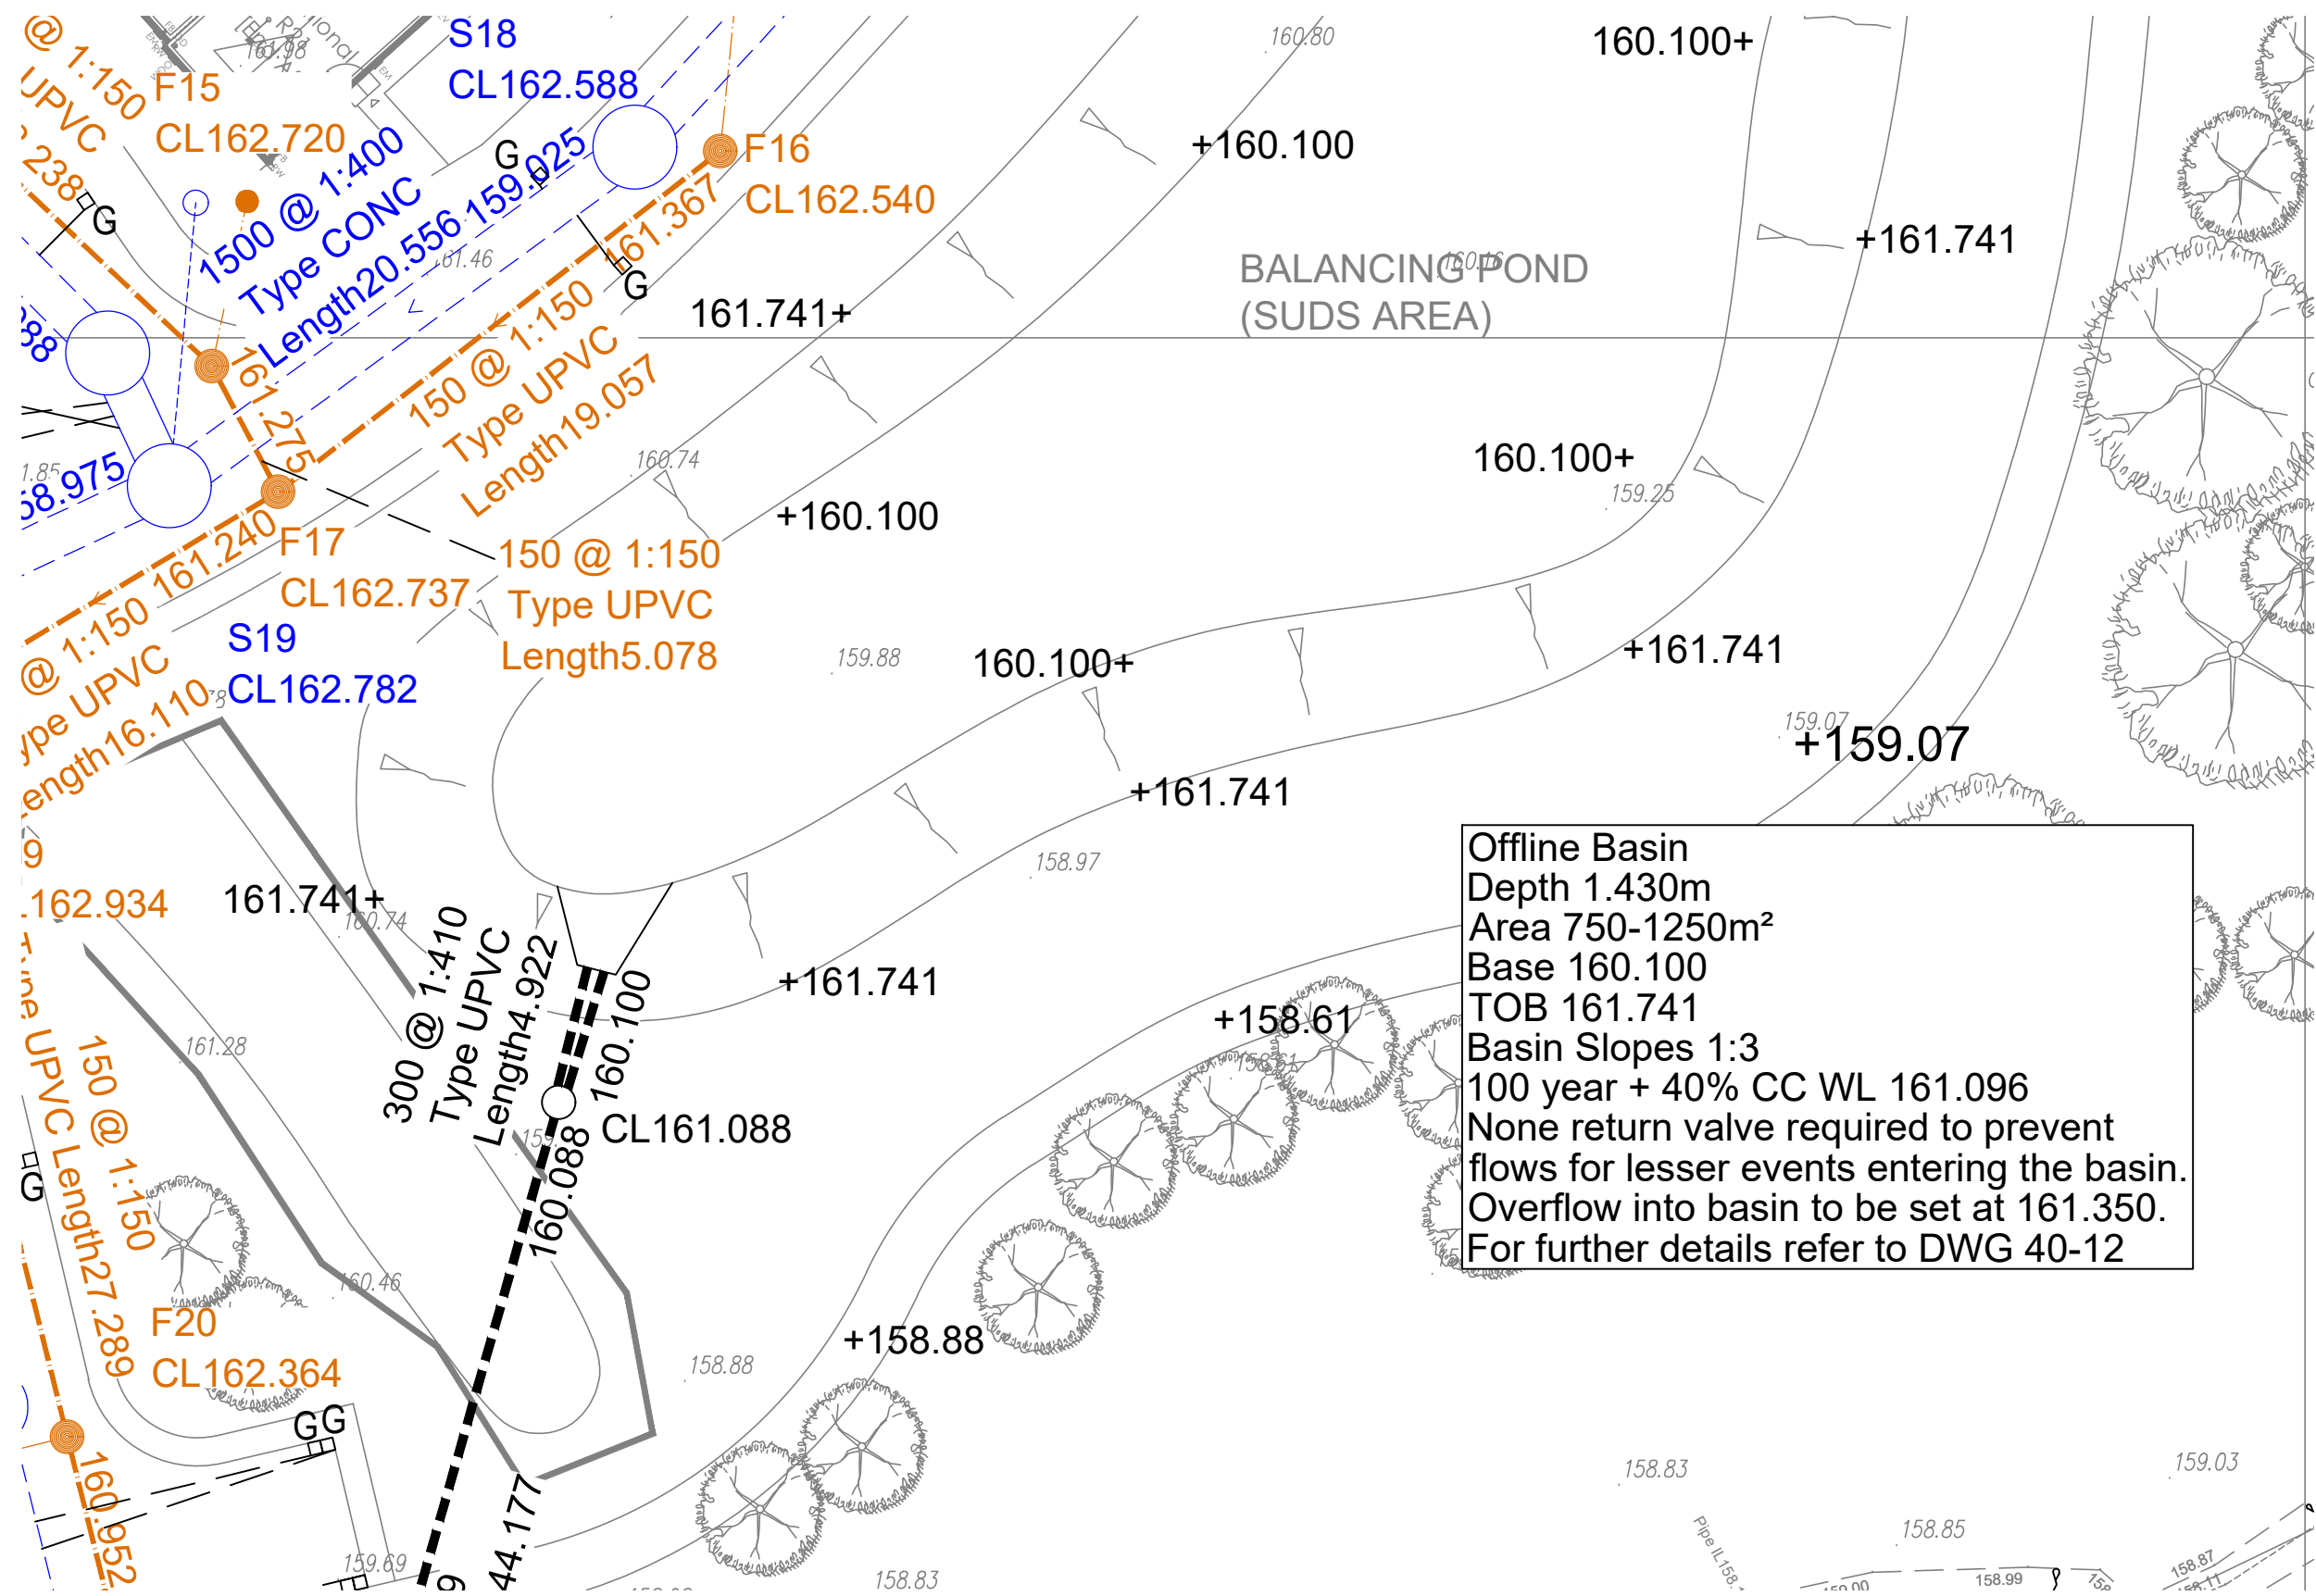

CIVIL / STRUCTURAL DESIGN RISK MANAGEMENT

Abnormal or unusual residual risks associated with the design outcomes shown on this drawing are:-

RSK LDE LTD has followed its Design Risk Management process for Hazard Elimination and Risk reduction in developing the designs shown on this drawing.
Abnormal or unusual residual risks may be shown above where it is considered that such risk may not normally be expected by competent persons engaged on work of this nature or type.

Prior to any construction, the contractor must confirm the precise invert level and pipe diameter of the receiving drainage system and must immediately advise RSK of any variation to that upon which the design has been based.

All Existing Services to be confirmed prior to any works on site commencing.

Headwalls subject to technical approval from relevant adopting authorities

Rev	Date	Amendment	Drawn	Chkd	Appd
P3	30.06.25	Updated to suit latest drainage design	JA	LS	MS
P2	26.06.25	Updated to suit latest drainage design	JA	LS	MS
P1	26.11.24	First Issue	JA	MAR	



14 Beecham Court,
Pemberton Business Park,
Wigan,
WN3 6PR
United Kingdom

Tel: +44 (0) 1942 493255
Email: info@rsk.co.uk
Web: www.rsk.co.uk



Project Title
Ayr Road Phase 2
Status
DETAILED DESIGN

Drawing Title

Headwall Details
Basin

Drawn	Date	Checked	Date	Approved	Date
JA	NOV 24	MAR	NOV 24		
Scale	Orig Size		Dimensions		
Varies	A1				
Project No.		File Name			
882655		40-13			
Drawing No.					Rev.
882655					P3
Project No.	Orig.	Vol./Sys.	Lev./Loc.	Type	Role
					Draw No.