
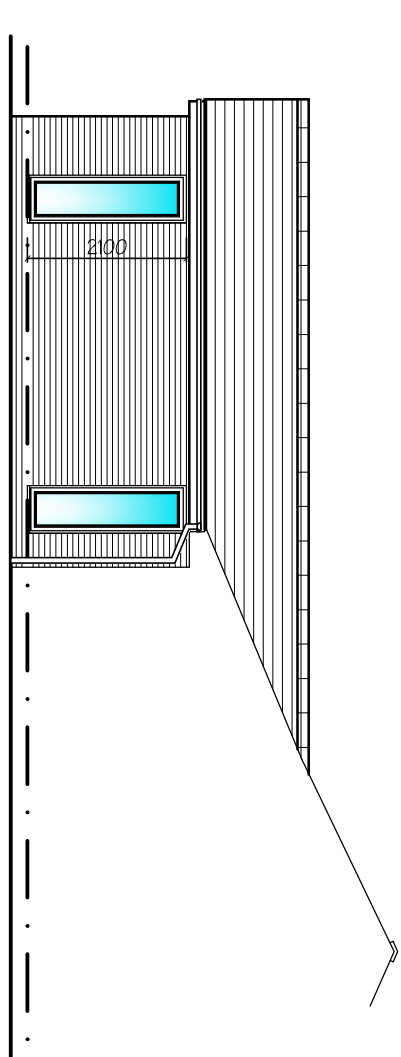
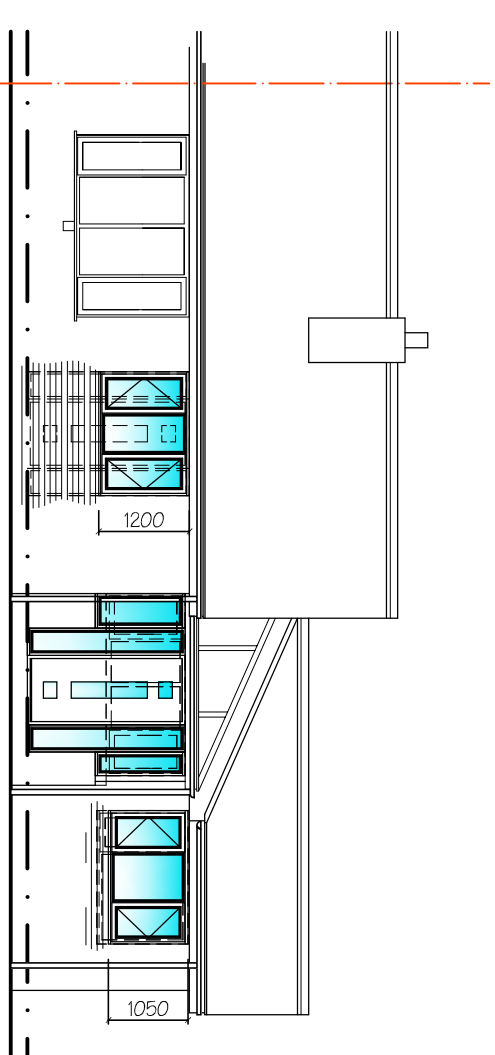




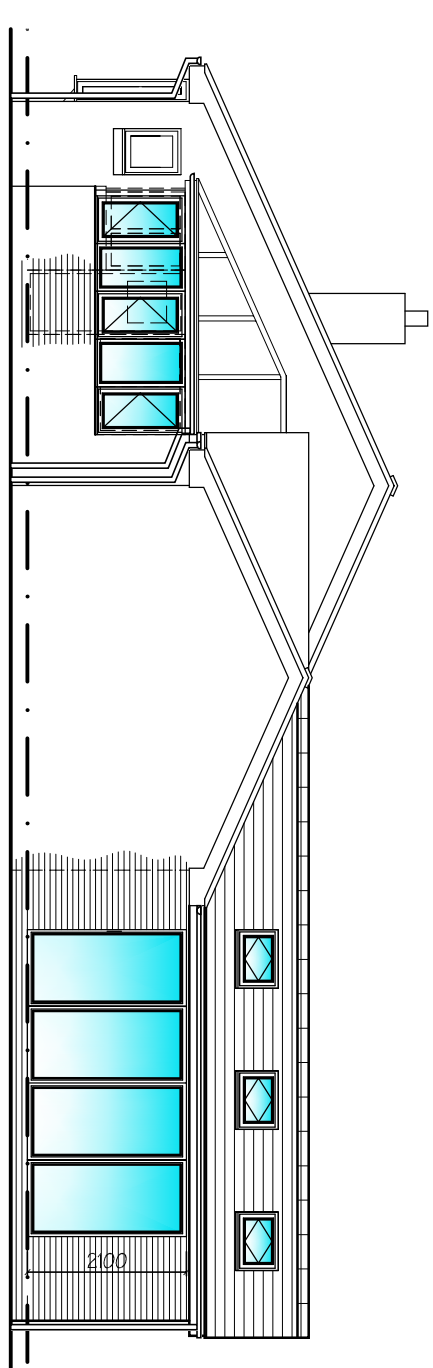


Proposed Rear Elevation

Proposed Side Elevation

Proposed Front Elevation



Proposed Side Elevation

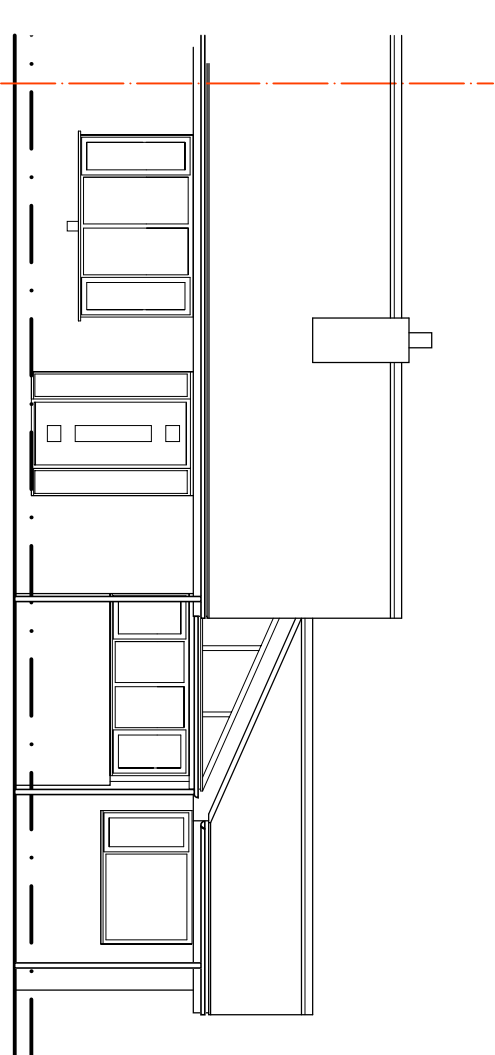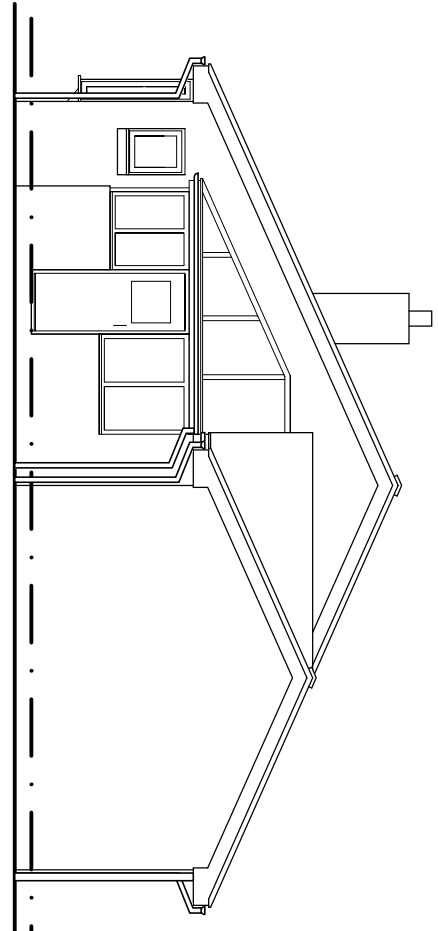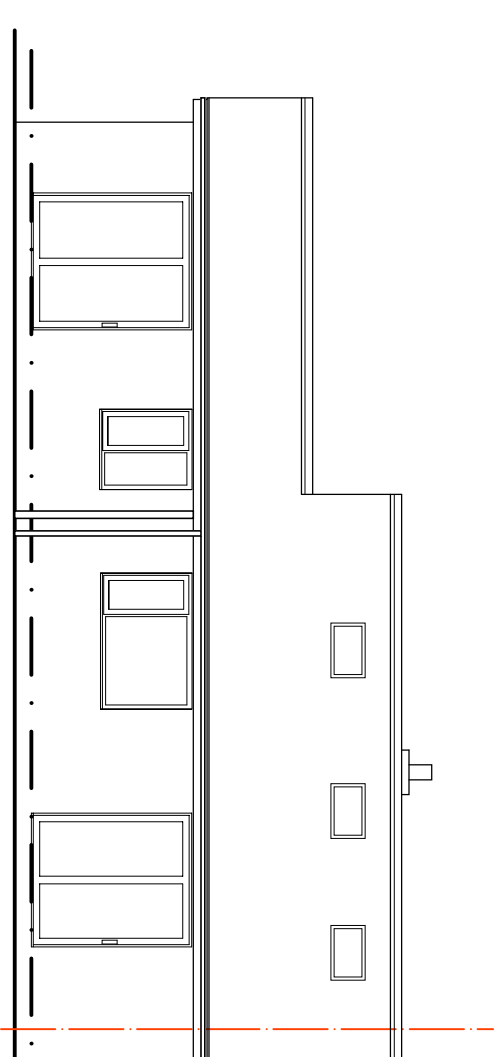


Existing Rear Elevation

Existing Side Elevation

Existing Front Elevation

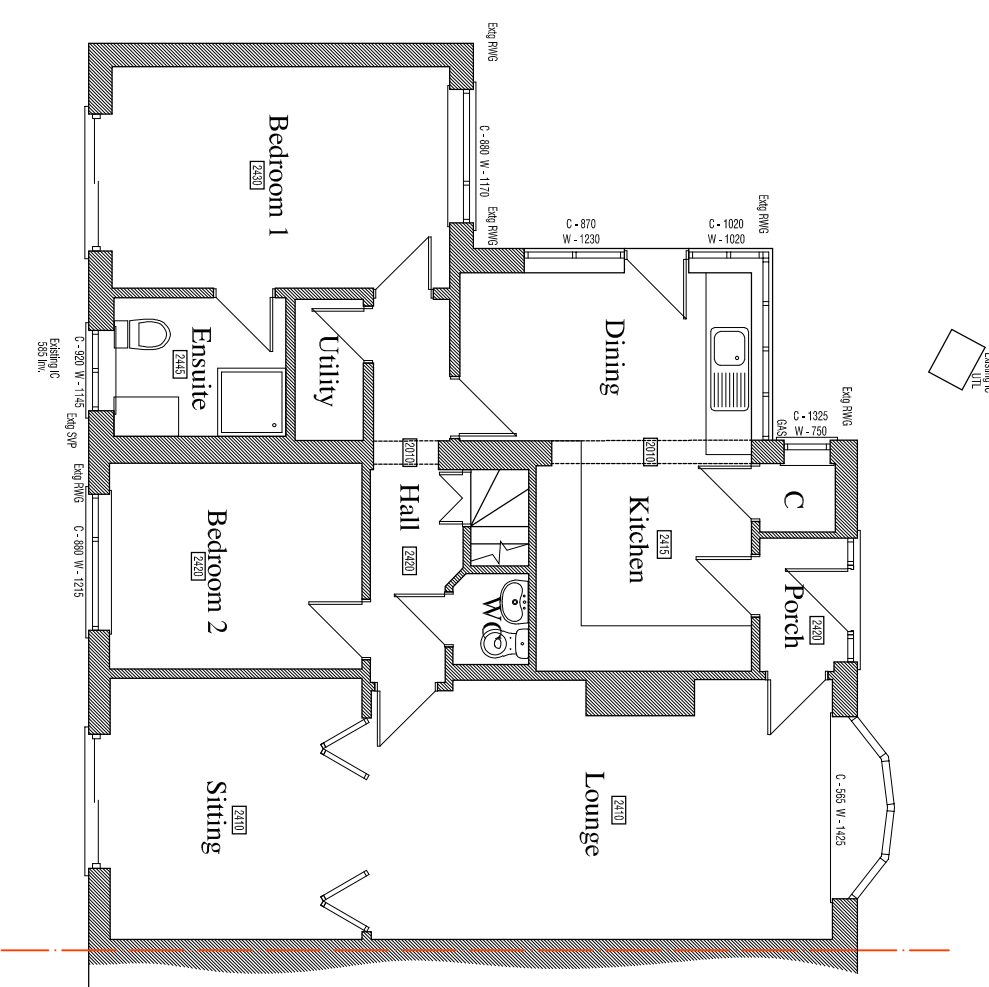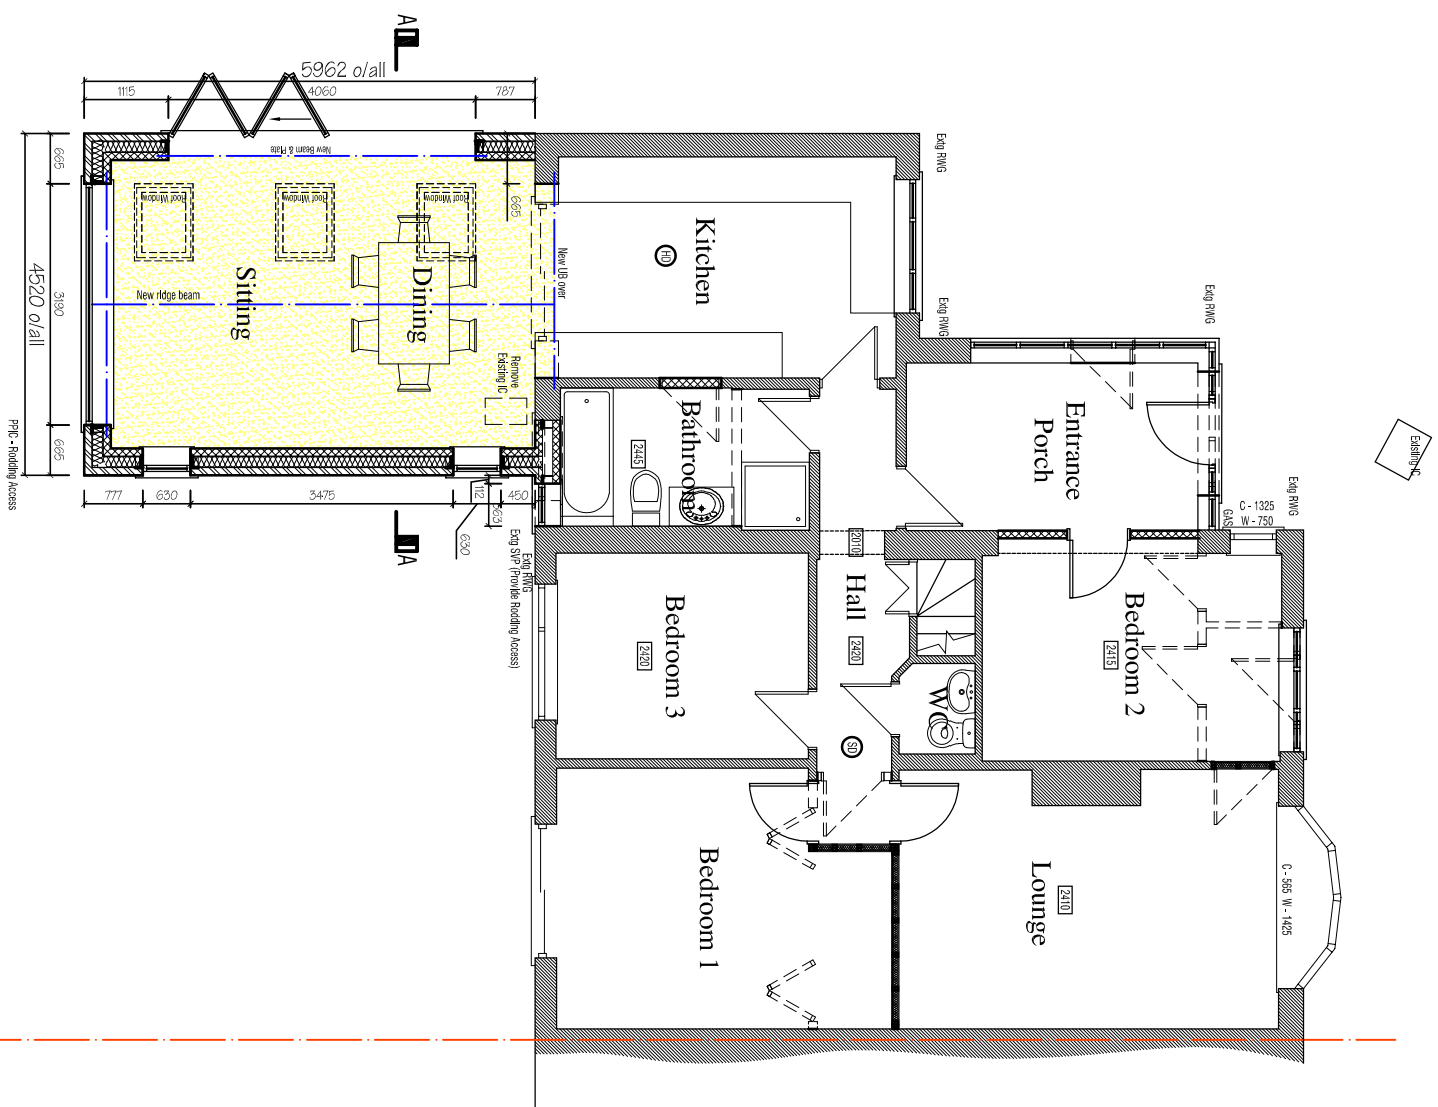

Existing Ground Floor Plan

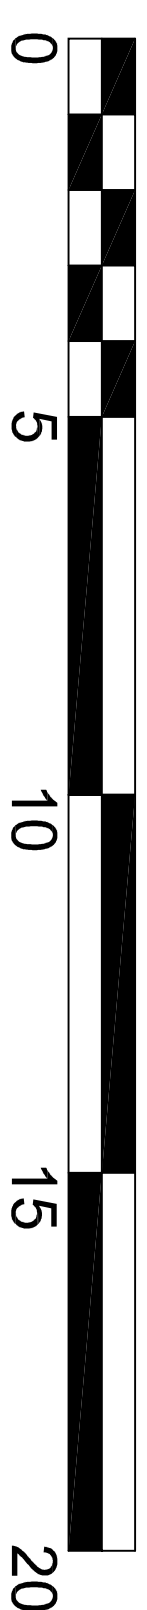[illegible]