ABBOTTS ROAD, LEEK

RevNo	Revision note	Date	Signature	Checked

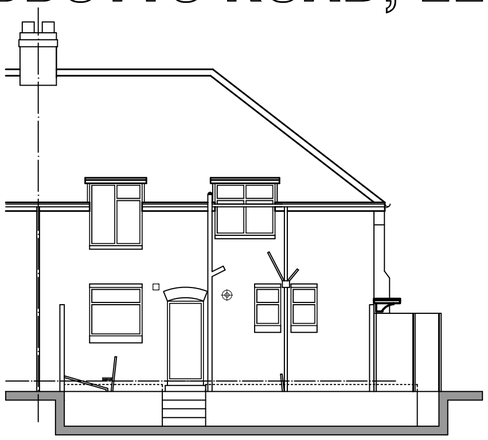

EXISTING FRONT ELEVATION

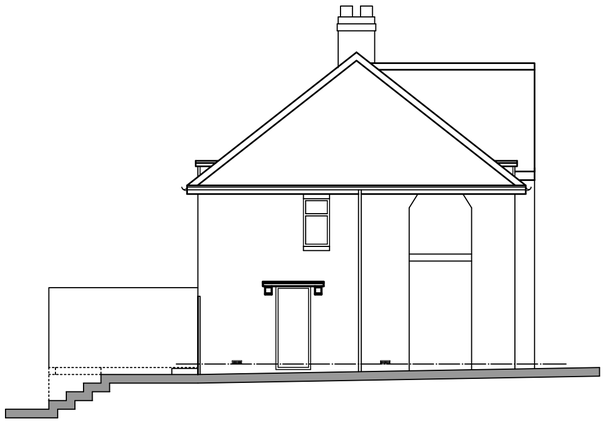

EXISTING SIDE ELEVATION

EXISTING REAR ELEVATION

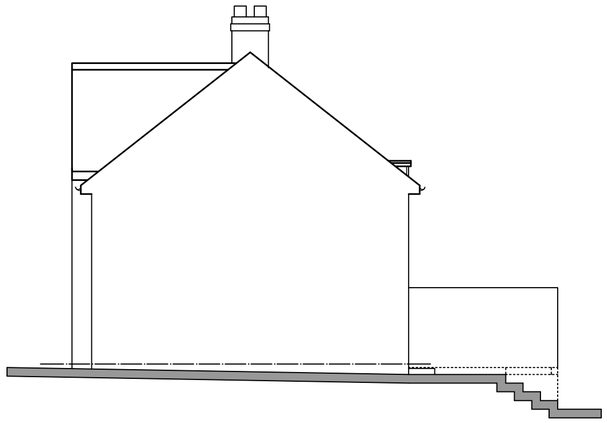

EXISTING SIDE ELEVATION

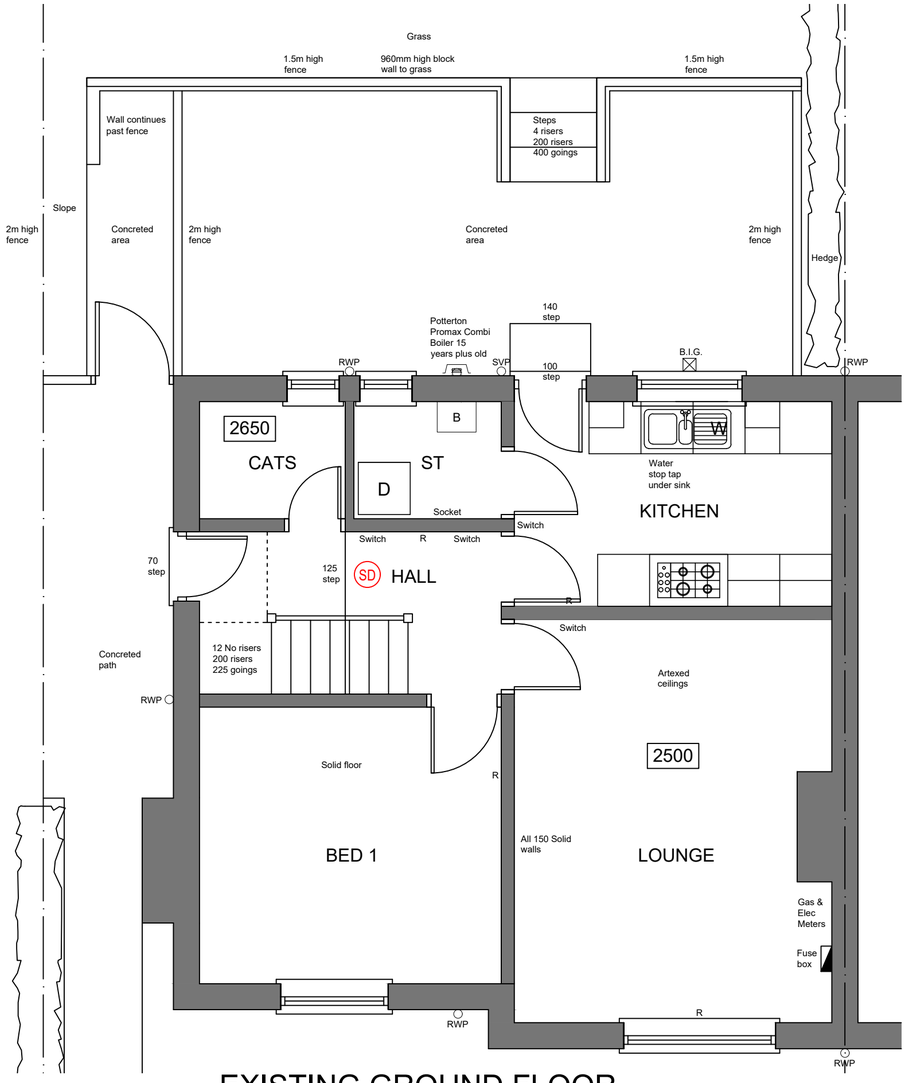

EXISTING GROUND FLOOR

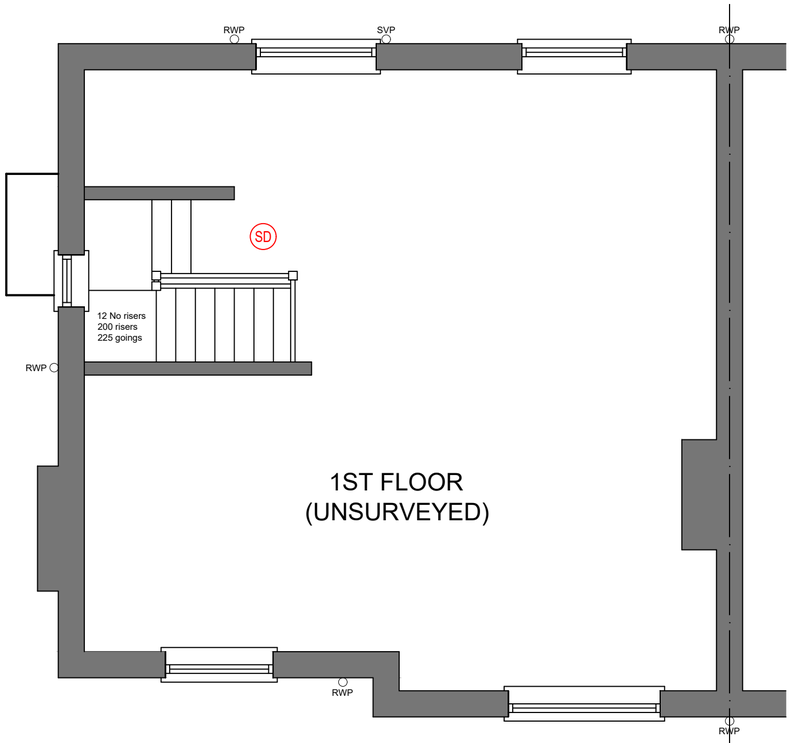

EXISTING FIRST FLOOR

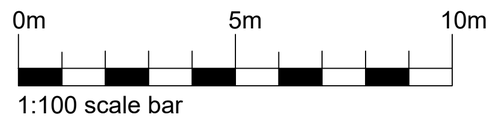

1:100 scale bar

1:50 scale bar

CHARTERED ARCHITECTS LTD

PROJECT: PROPOSED EXTENSION AT
13 ABBOTTS ROAD
LEEK
ST13 6EX

CLIENT: MR. G. SHELTON

Drawing Title

EXISTING PLANS AND ELEVATIONS

Drawing No.: 2552-BR-01

Date: JAN 2026

Scale: 1:50, 1:100 @ A2

Revision:

Issue: BUILDING REGS

Renaissance Studio, No 1 Derby St, Leigh, Lancashire WN7 4PF
Telephone: 01942 676360 . Fax: 01942 682084
Email: info@pabarchitects.co.uk . www.pabarchitects.co.uk