ABBOTTS ROAD, LEEK

RevNo	Revision note	Date	Signature	Checked

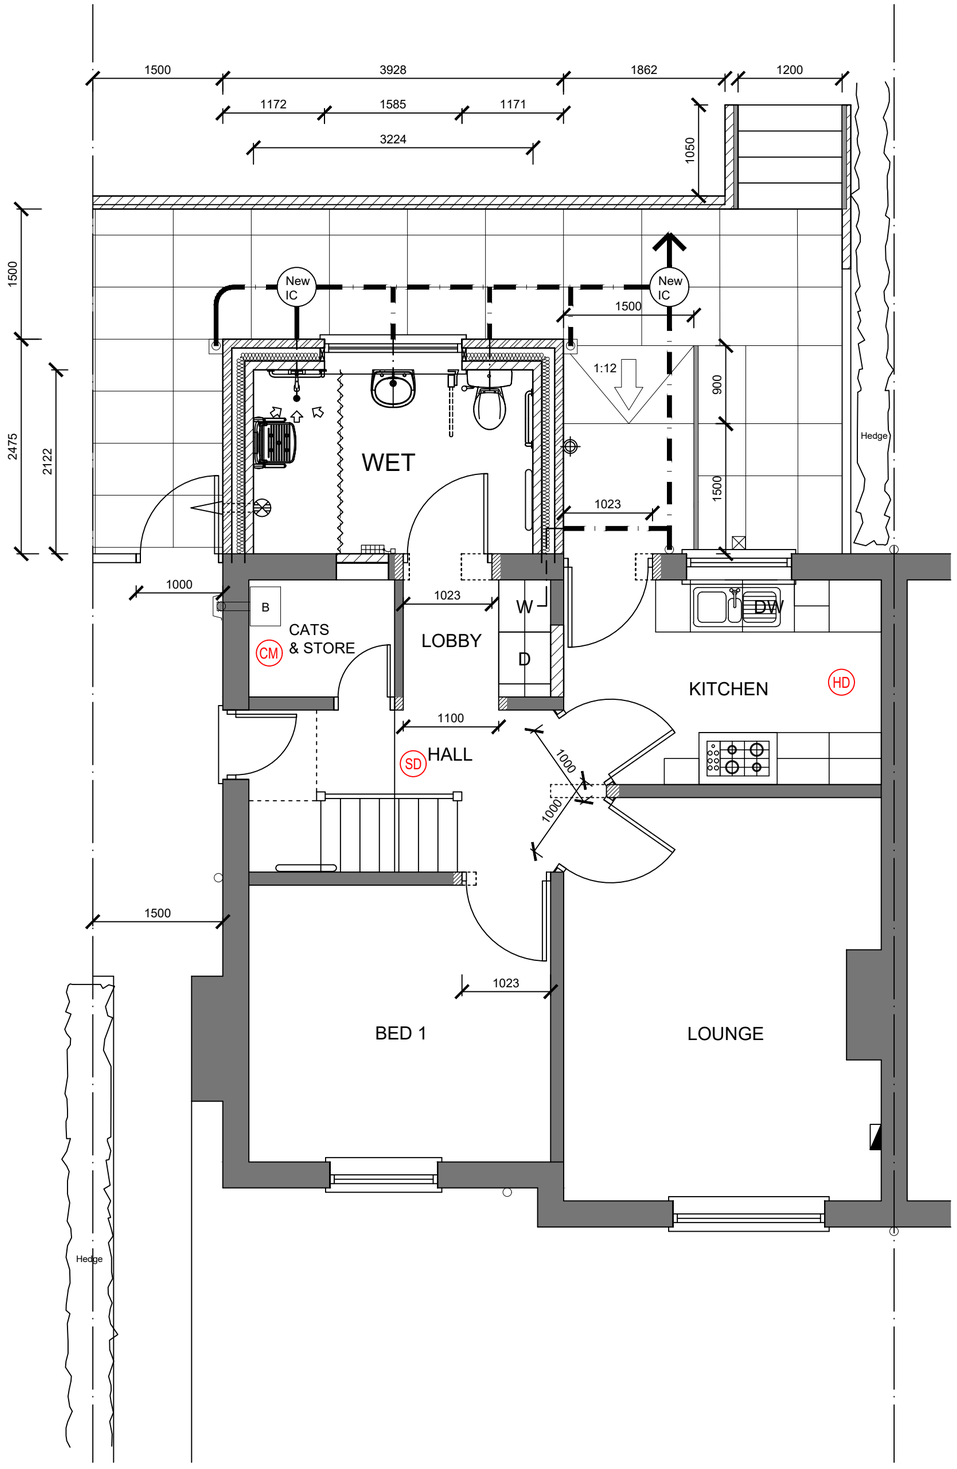

GROUND FLOOR LAYOUT

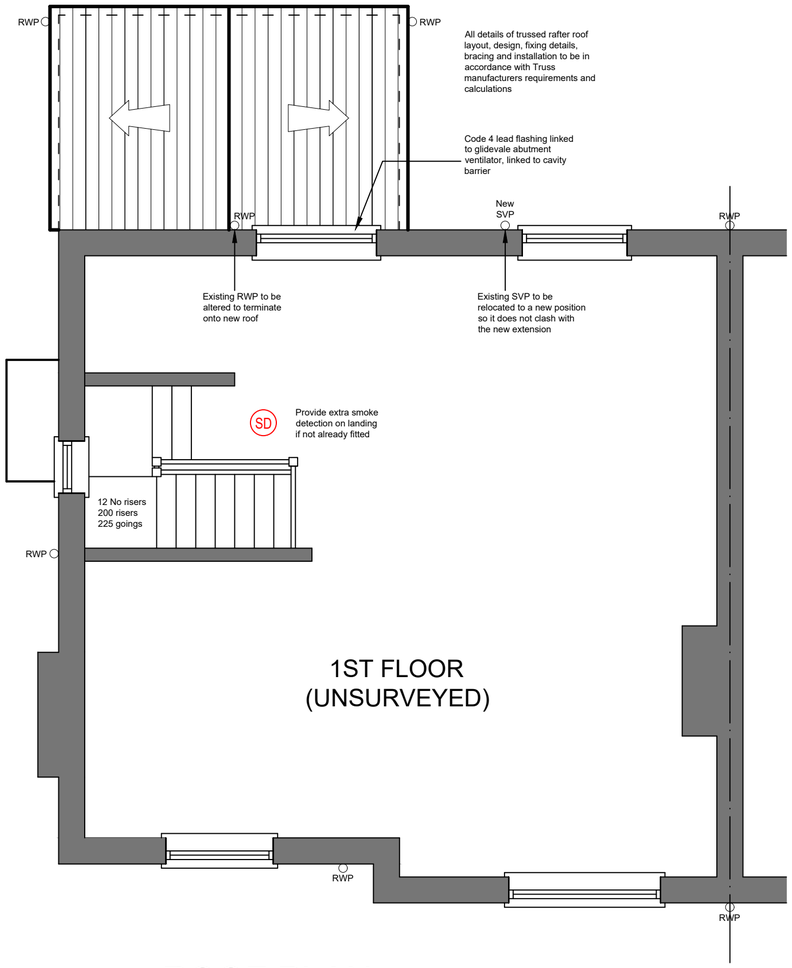

ROOF PLAN

0m 5m

1:50 scale bar

CHARTERED ARCHITECTS LTD

PROJECT: PROPOSED EXTENSION AT
13 ABBOTTS ROAD
LEEK
ST13 6EX

CLIENT: MR. G. SHELTON

Drawing Title

PROPOSED LAYOUT PLANS

Drawing No. 2552-BR-02

Date: JAN 2026

Scale: 1:50 @ A2

Revision:

Issue: BUILDING REGS

Renaissance Studio, No 1 Derby St, Leigh, Lancashire WN7 4PF
Telephone: 01942 676360 . Fax: 01942 682084
Email: info@pabarchitects.co.uk . www.pabarchitects.co.uk