

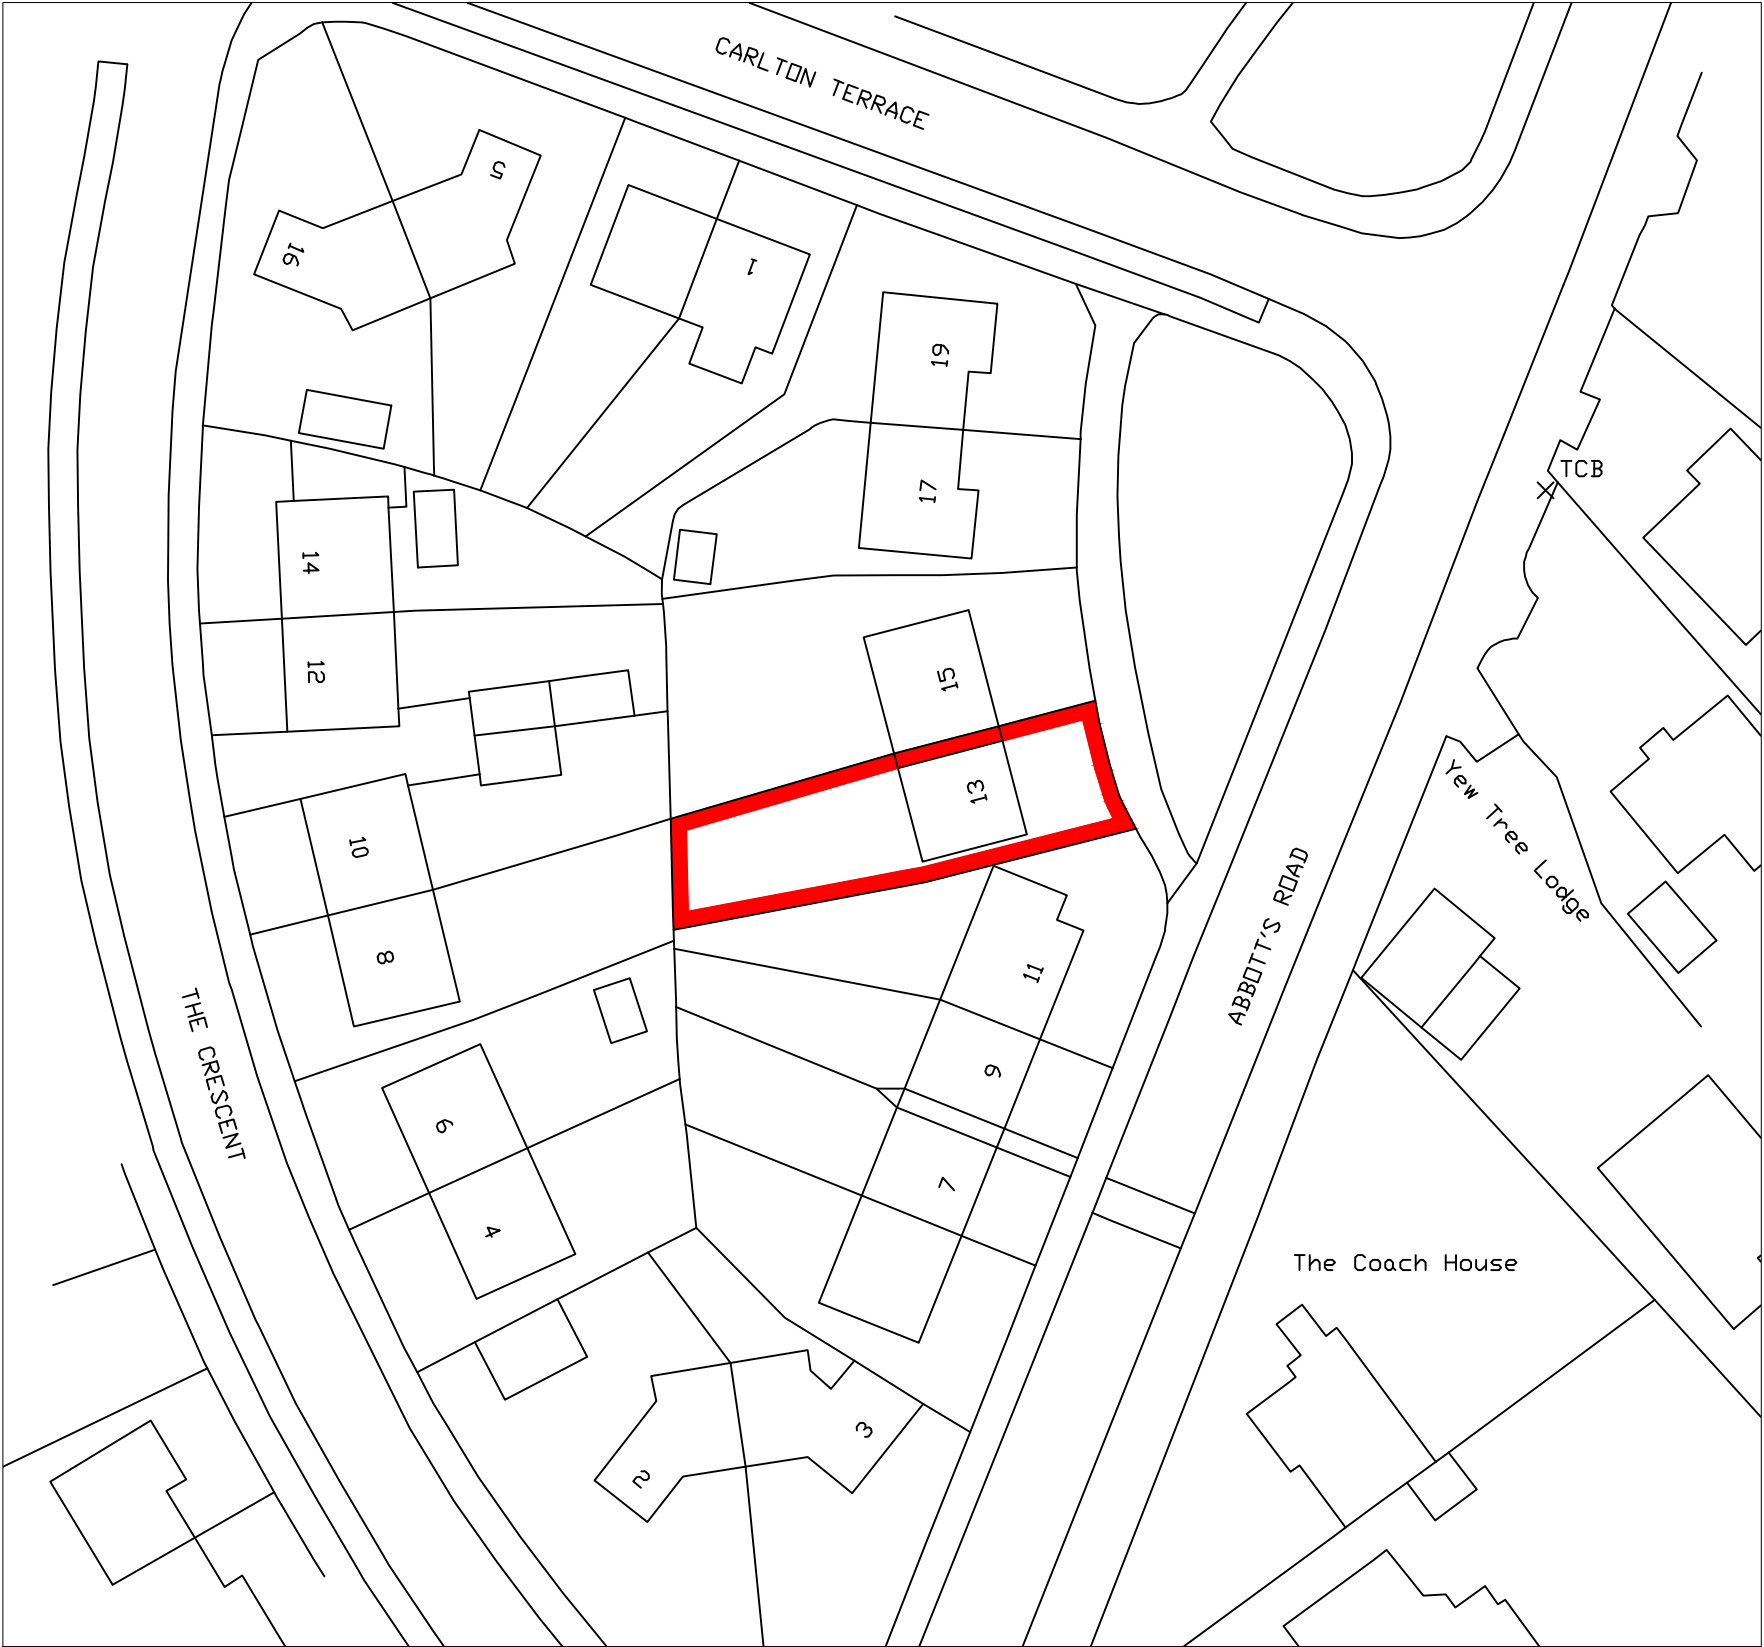
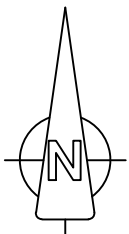



1:1250 BLOCK PLAN FOR 13 ABBOTTS ROAD, LEEK, STAFFORDSHIRE, ST13 6EX

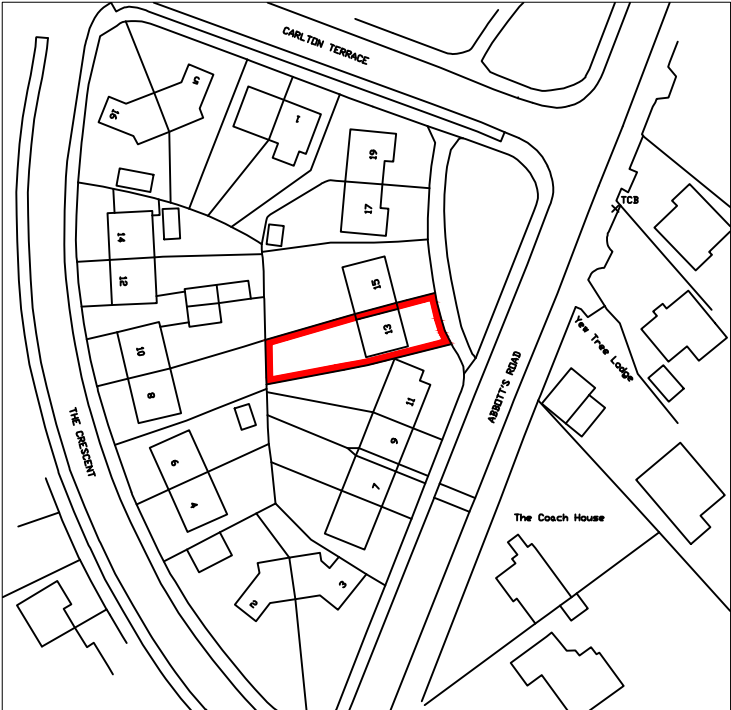

BLOCK PLAN - SCALE 1:500

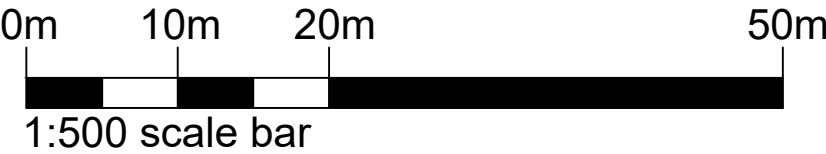

LOCATION PLAN - SCALE 1:1250

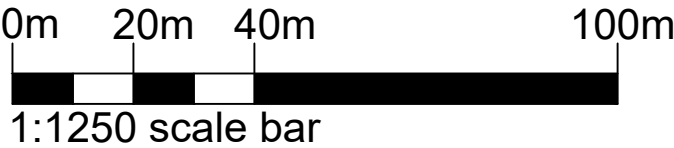

PROJECT: PROPOSED EXTENSION AT
13 ABBOTTS ROAD
LEEK
ST13 6EX

CLIENT: MR. G. SHELTON

Drawing Title

BLOCK PLAN

Renaissance Studio, No 1 Derby St, Leigh, Lancashire WN7 4PF
Telephone: 01942 676360 . Fax: 01942 682084
Email: info@pabarchitects.co.uk . www.pabarchitects.co.uk

Drawing No.
2552-BR-07

Date:
JAN 2026

Scale:
1:1250 @ A3

Revision:

Issue:
BUILDING REGS