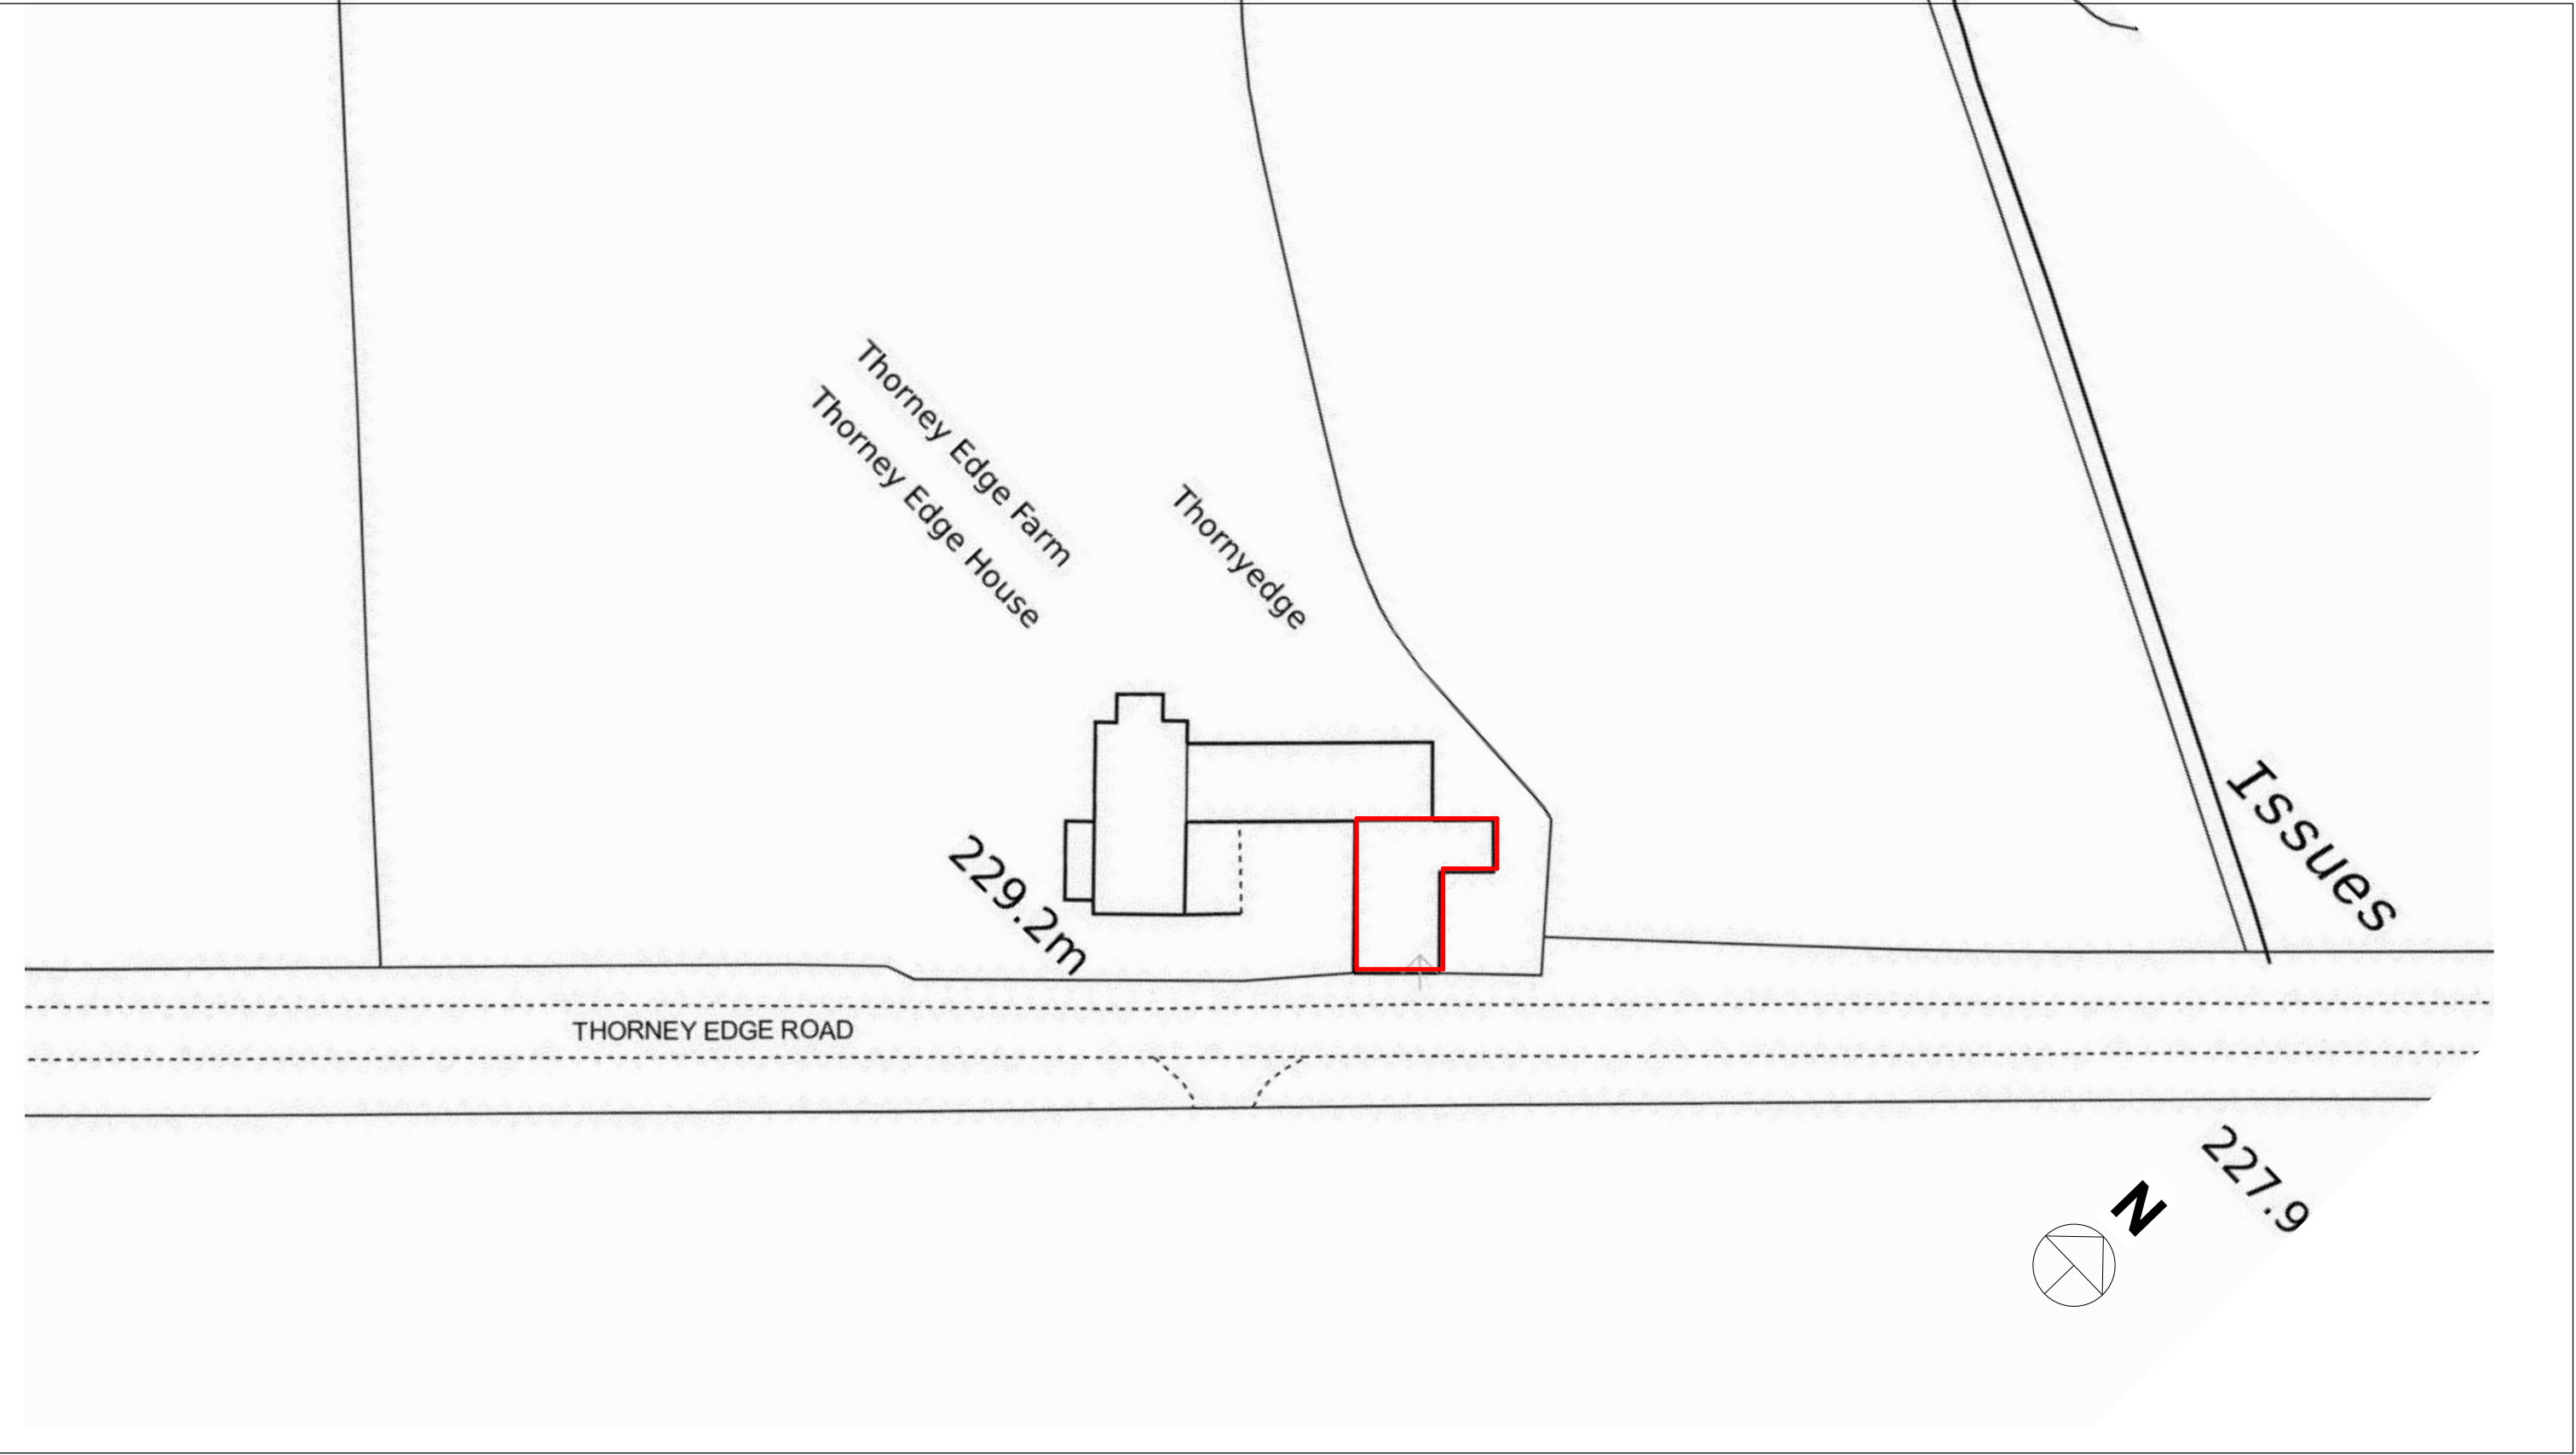


 PLANNING BY DESIGN FROM CONCEPT TO COMPLETION ALL DIMENSIONS TO BE VERIFIED ON SITE THIS DRAWING IS NOT FOR CONSTRUCTION	Rev	Thorney Edge Farm Bagnall Stoke on Trent ST9 9LD	EXISTING AND PROPOSED BLOCK PLAN		
			Date	09.02.2026	Scale @ A3
			By	JL	No. 01
			Drwg ref:	ThorneyEdgeFarmExistingBlockPlan V3	