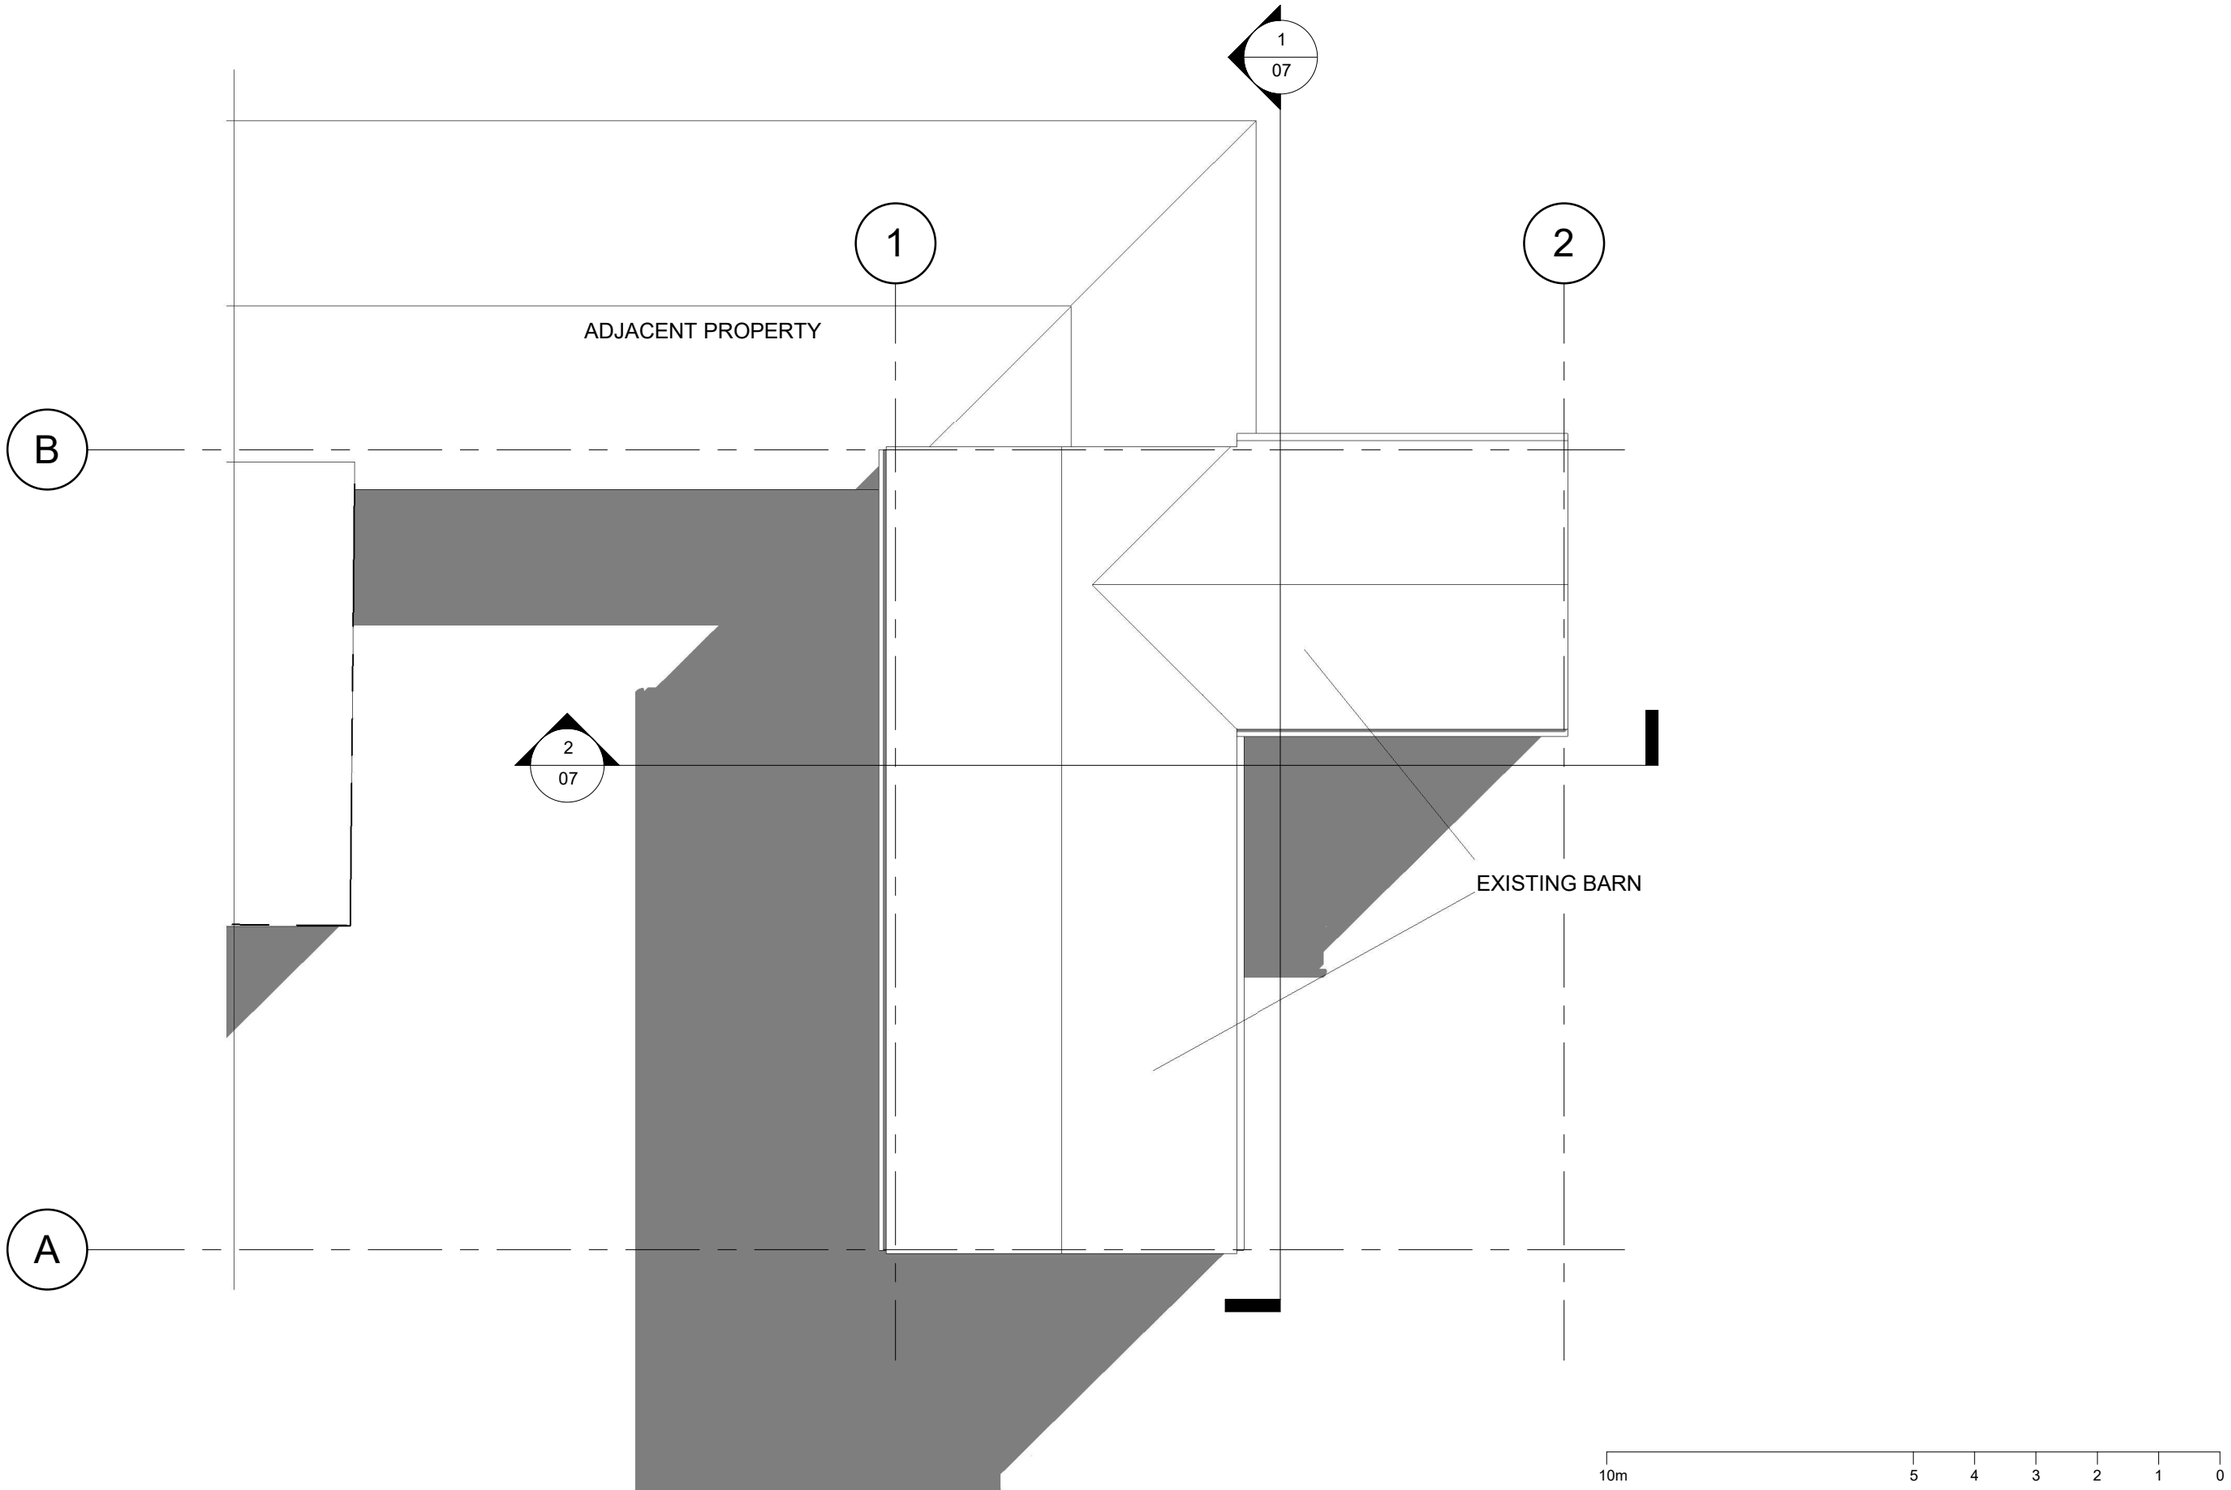


PLANNING BY DESIGN
FROM CONCEPT TO COMPLETION

ALL DIMENSIONS TO BE VERIFIED ON SITE
THIS DRAWING IS NOT FOR CONSTRUCTION

Rev

Thorney Edge Farm
Bagnall
Stoke on Trent ST9 9LD

EXISTING ROOF PLAN

Date	09.02.2026	Scale @ A3 1:100	No. 04
By	JL		
Drwg ref:	ThorneyEdgeFarmExistingRoofPlan V3		