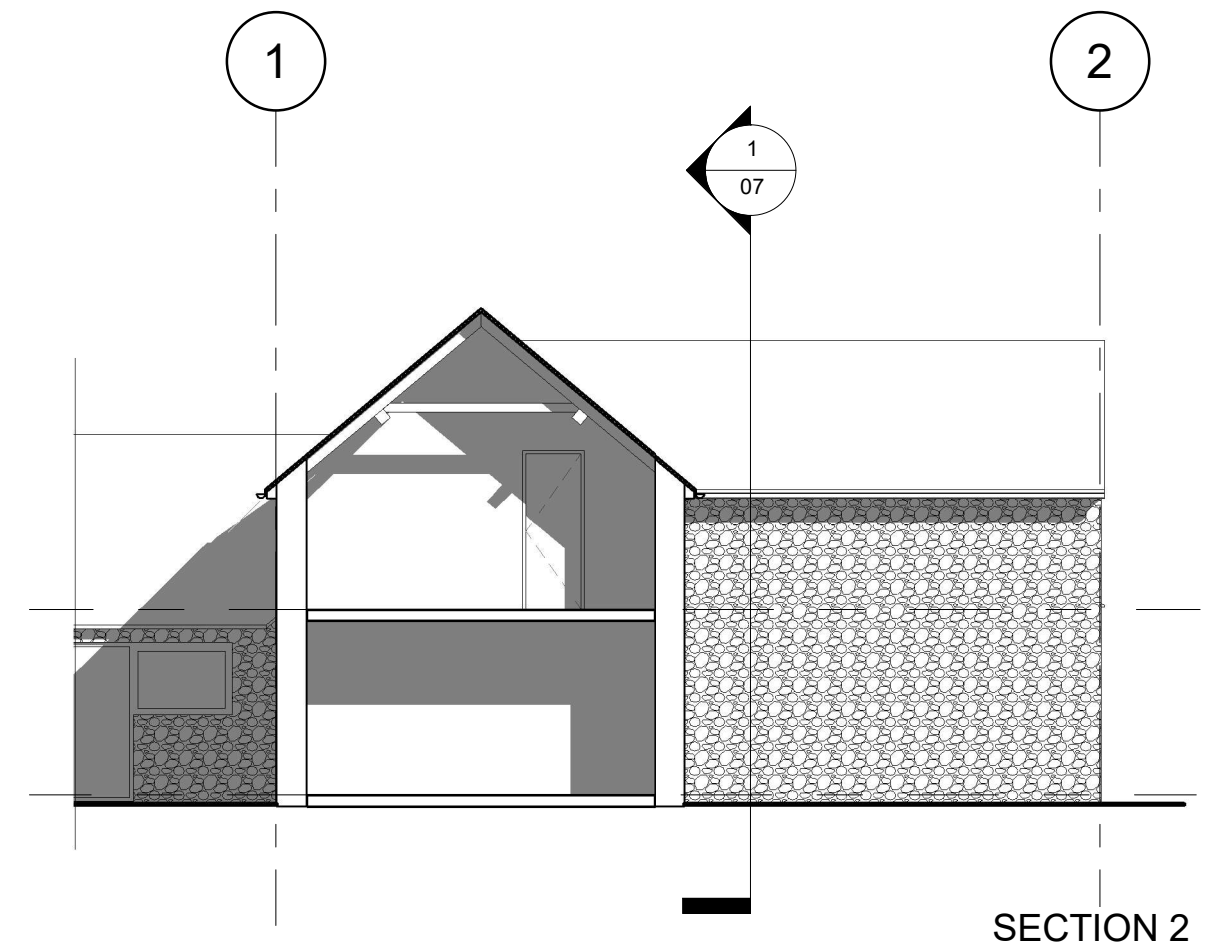
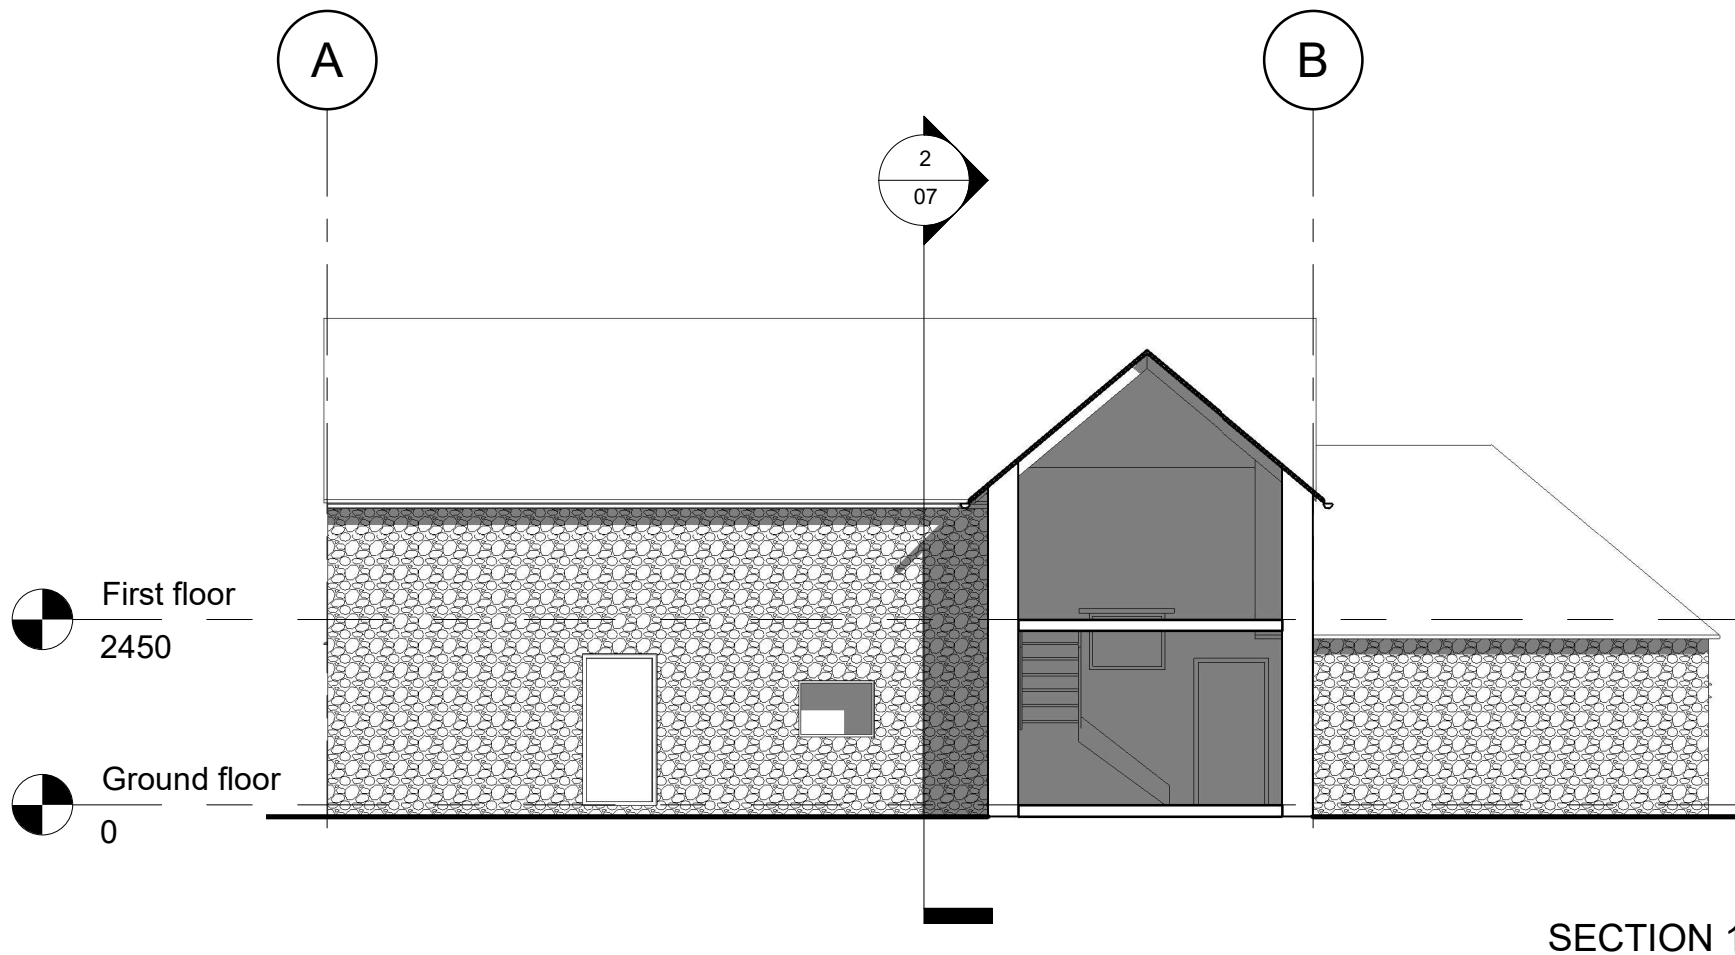


 PLANNING BY DESIGN FROM CONCEPT TO COMPLETION	Rev	Thorney Edge Farm Bagnall Stoke on Trent ST9 9LD	EXISTING SECTIONS		
			Date	09.02.2026	Scale @ A3
			By	JL	1:100
			Drwg ref:	ThorneyEdgeFarmExistingSections V3	
			No.	07	

ALL DIMENSIONS TO BE VERIFIED ON SITE
THIS DRAWING IS NOT FOR CONSTRUCTION