




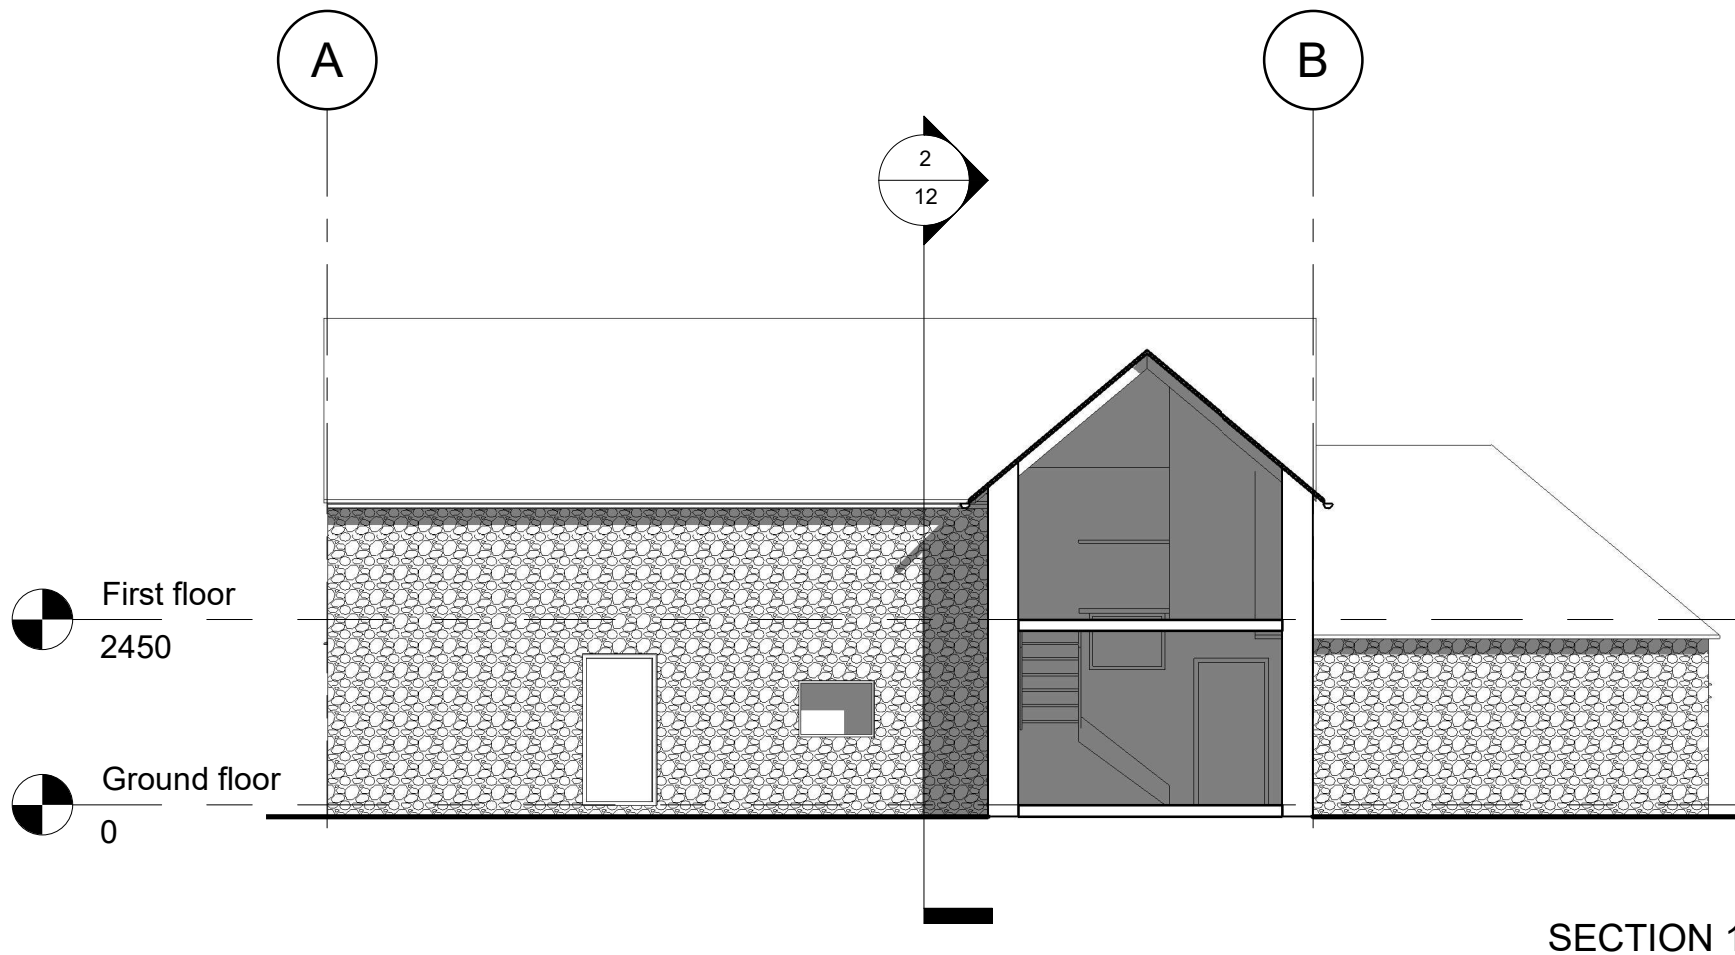

SECTION 1

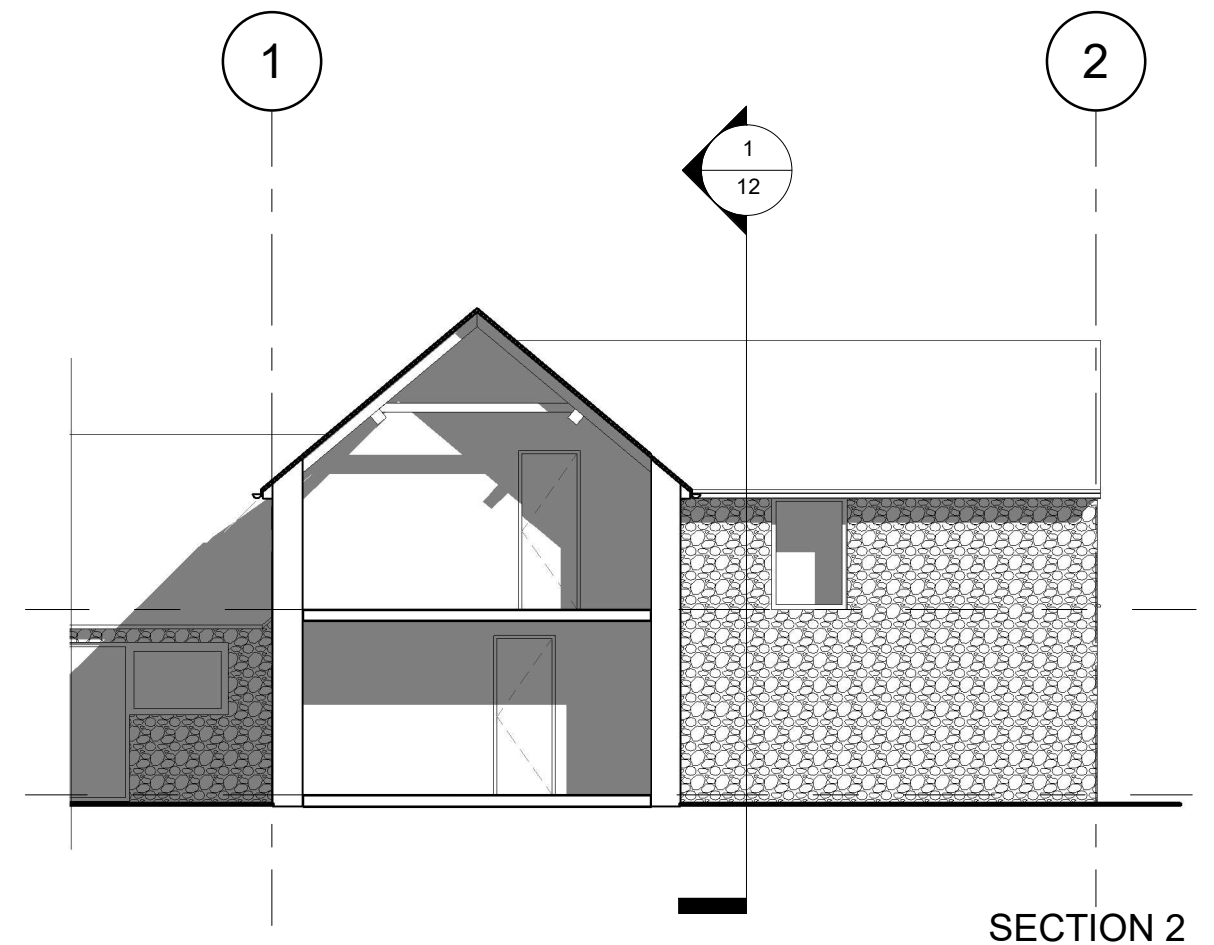

SECTION 2

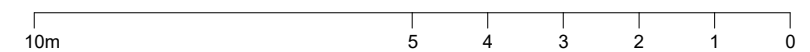



PLANNING BY DESIGN
FROM CONCEPT TO COMPLETION

ALL DIMENSIONS TO BE VERIFIED ON SITE
THIS DRAWING IS NOT FOR CONSTRUCTION

Rev

Thorney Edge Farm
 Bagnall
 Stoke on Trent ST9 9LD

PROPOSED SECTIONS			
Date	09.02.2026	Scale @ A3 1:100	No. 12
By	JL		
Drwg ref:		ThorneyEdgeFarmExistingSections V3	