

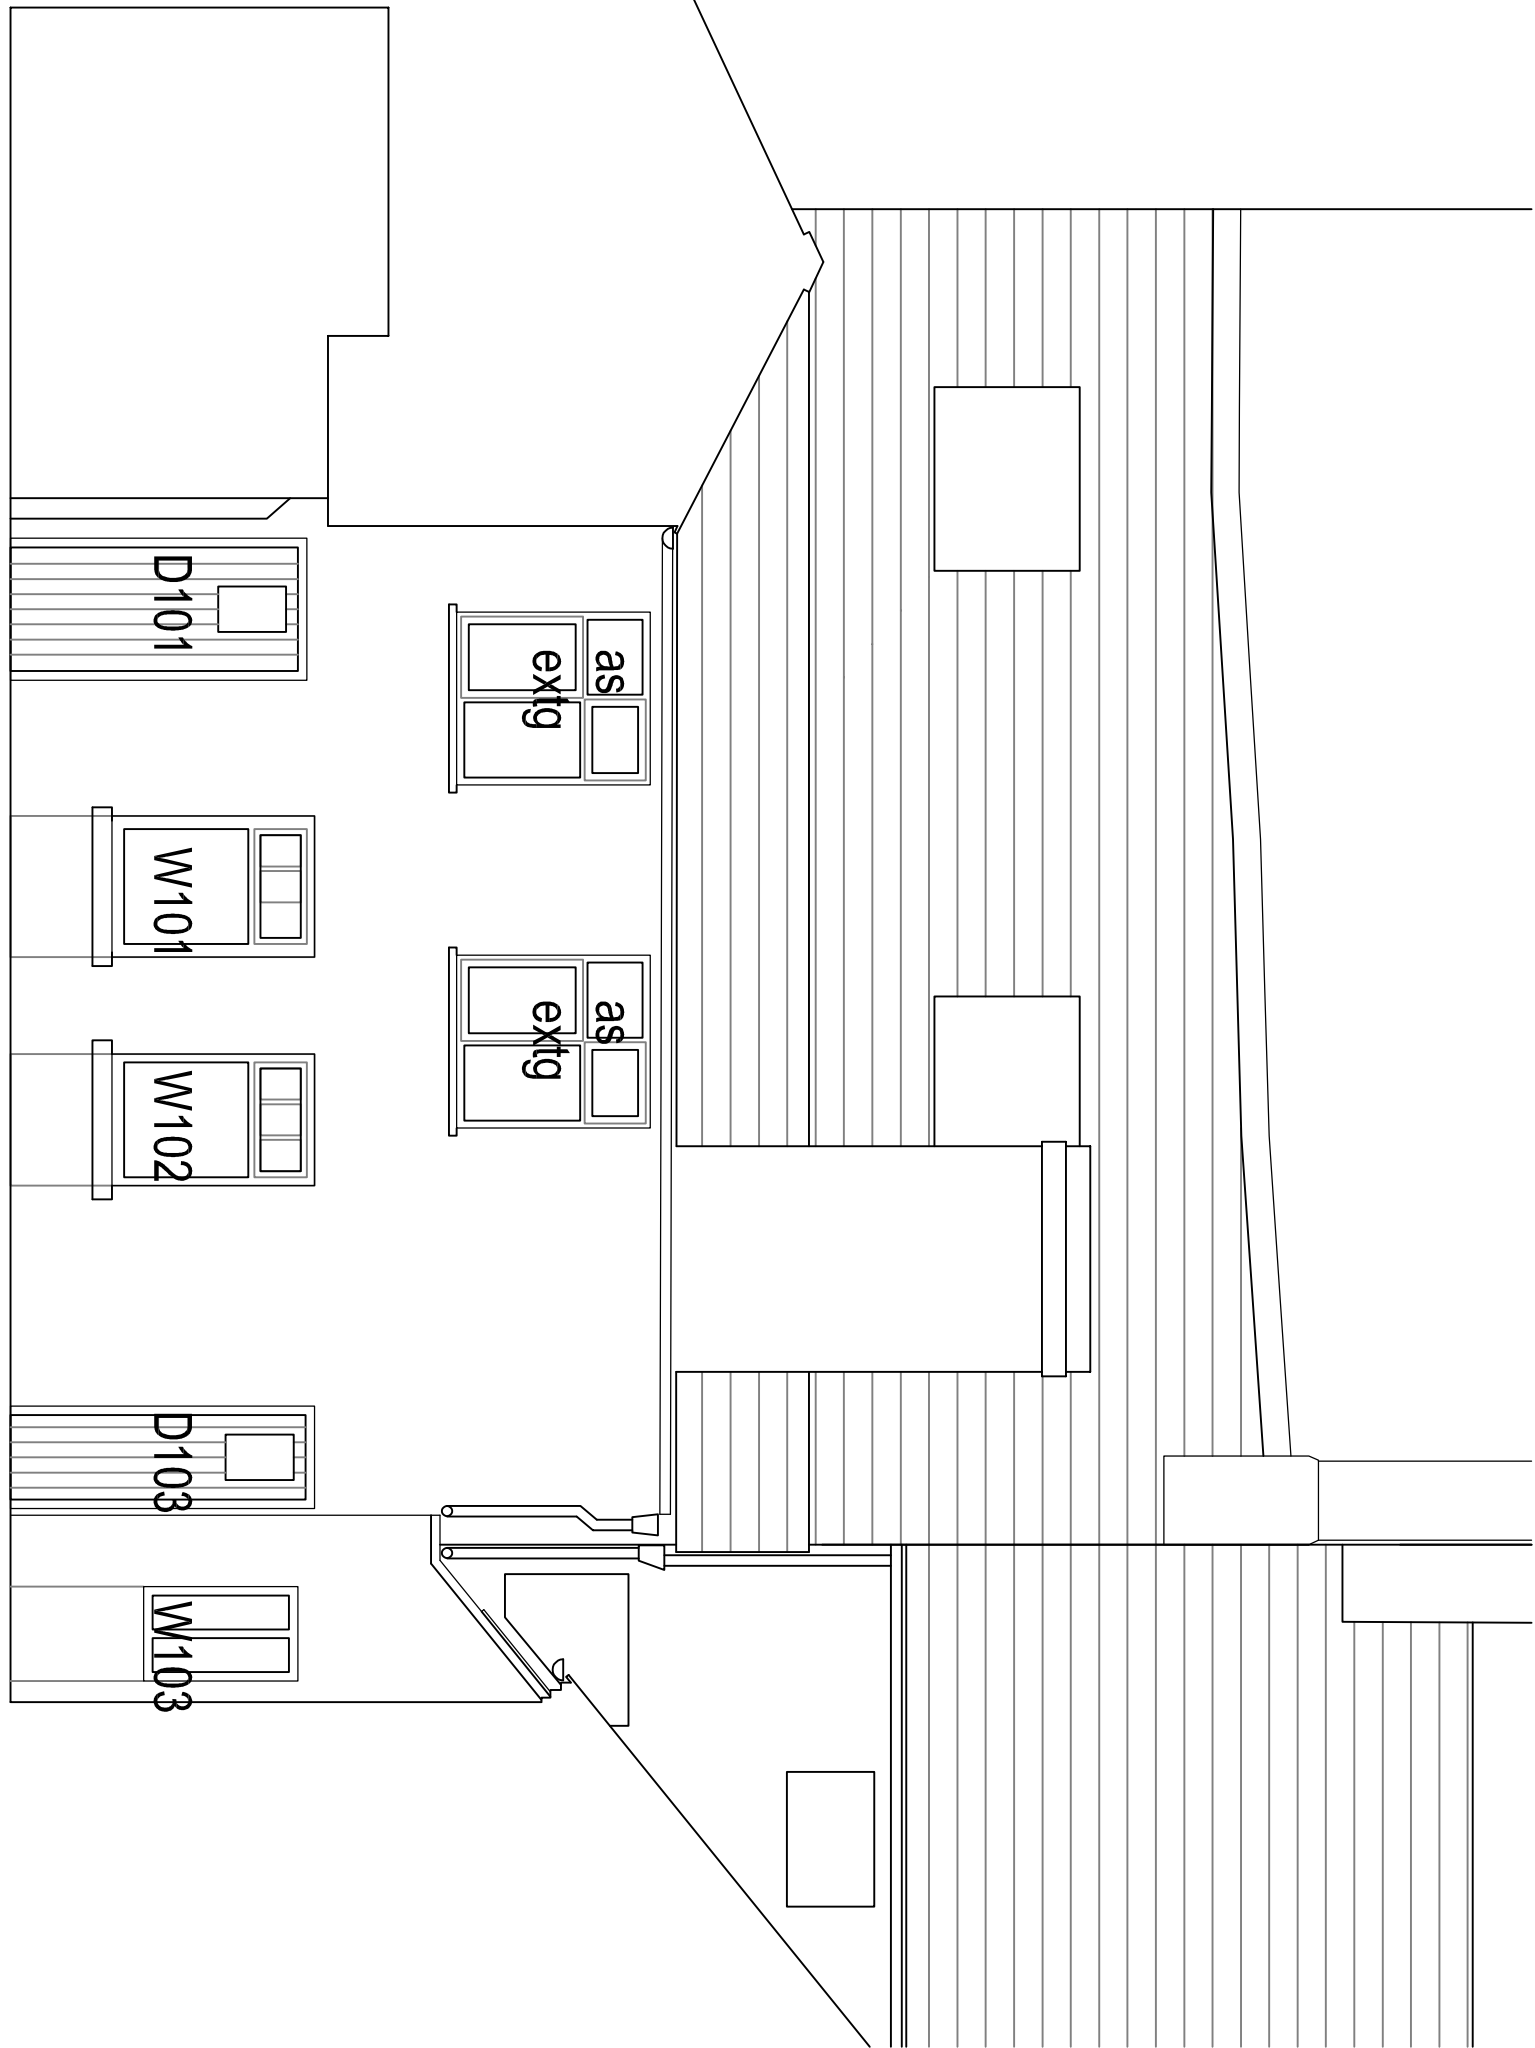


Copyright of this drawing is vested in the Architect and it must not be copied or reproduced without consent. All dimensions must be taken from the drawing and not from the model. All dimensions are given in millimetres and are rounded to the nearest millimetre. The Architect is not responsible for any variation between drawing and site conditions. It shall be the responsibility of the Client to ensure that the drawing is used in accordance with the ARCHITECT'S SPECIFICATION and that the drawing is used in accordance with the ARCHITECT'S SPECIFICATION.


Rev.	Down	Comments	Date
------	------	----------	------

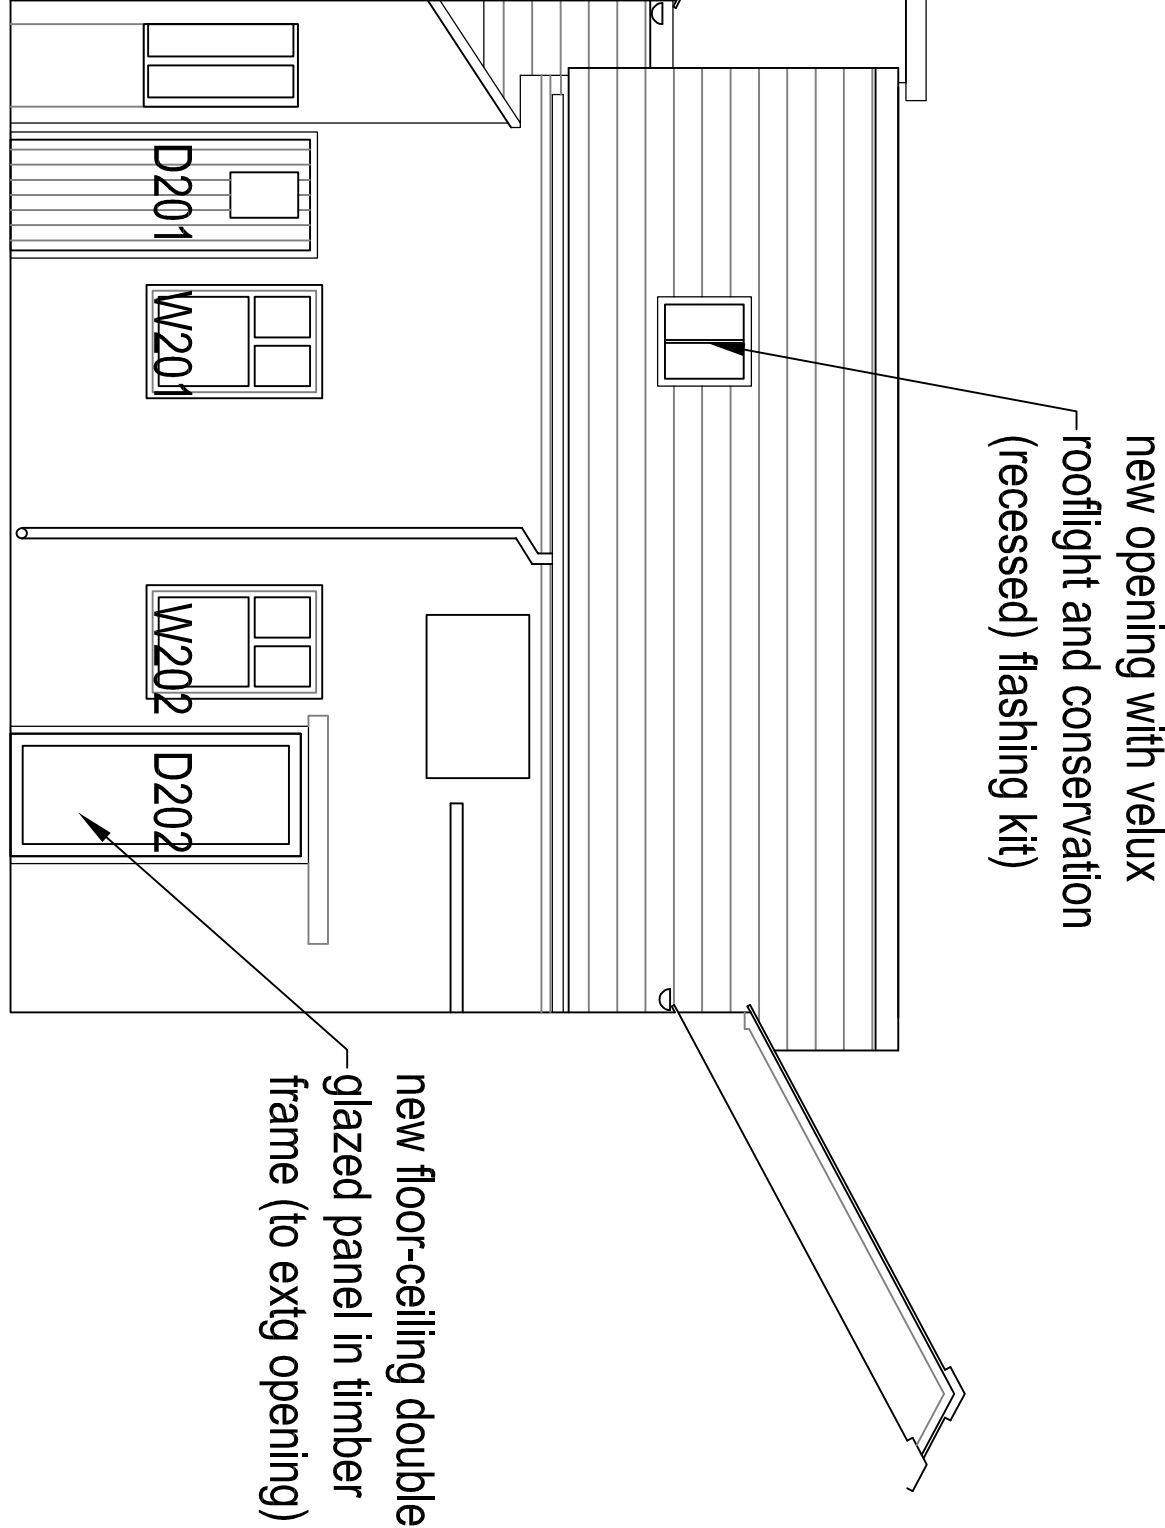




Elevation Plan 1:200

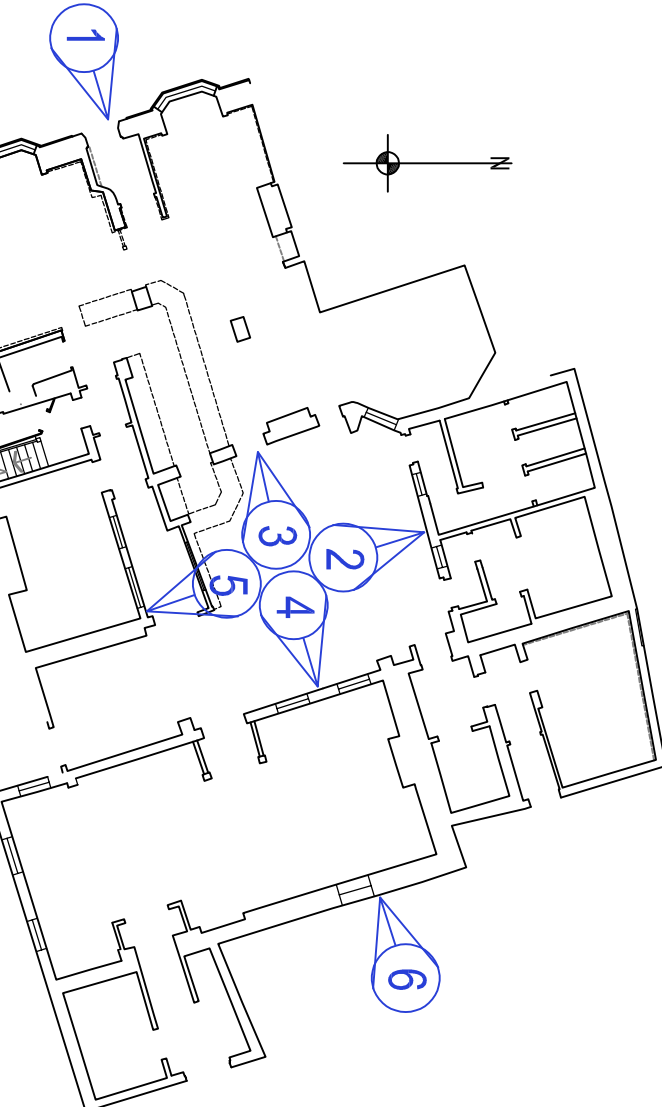

Elevation 2 1:50

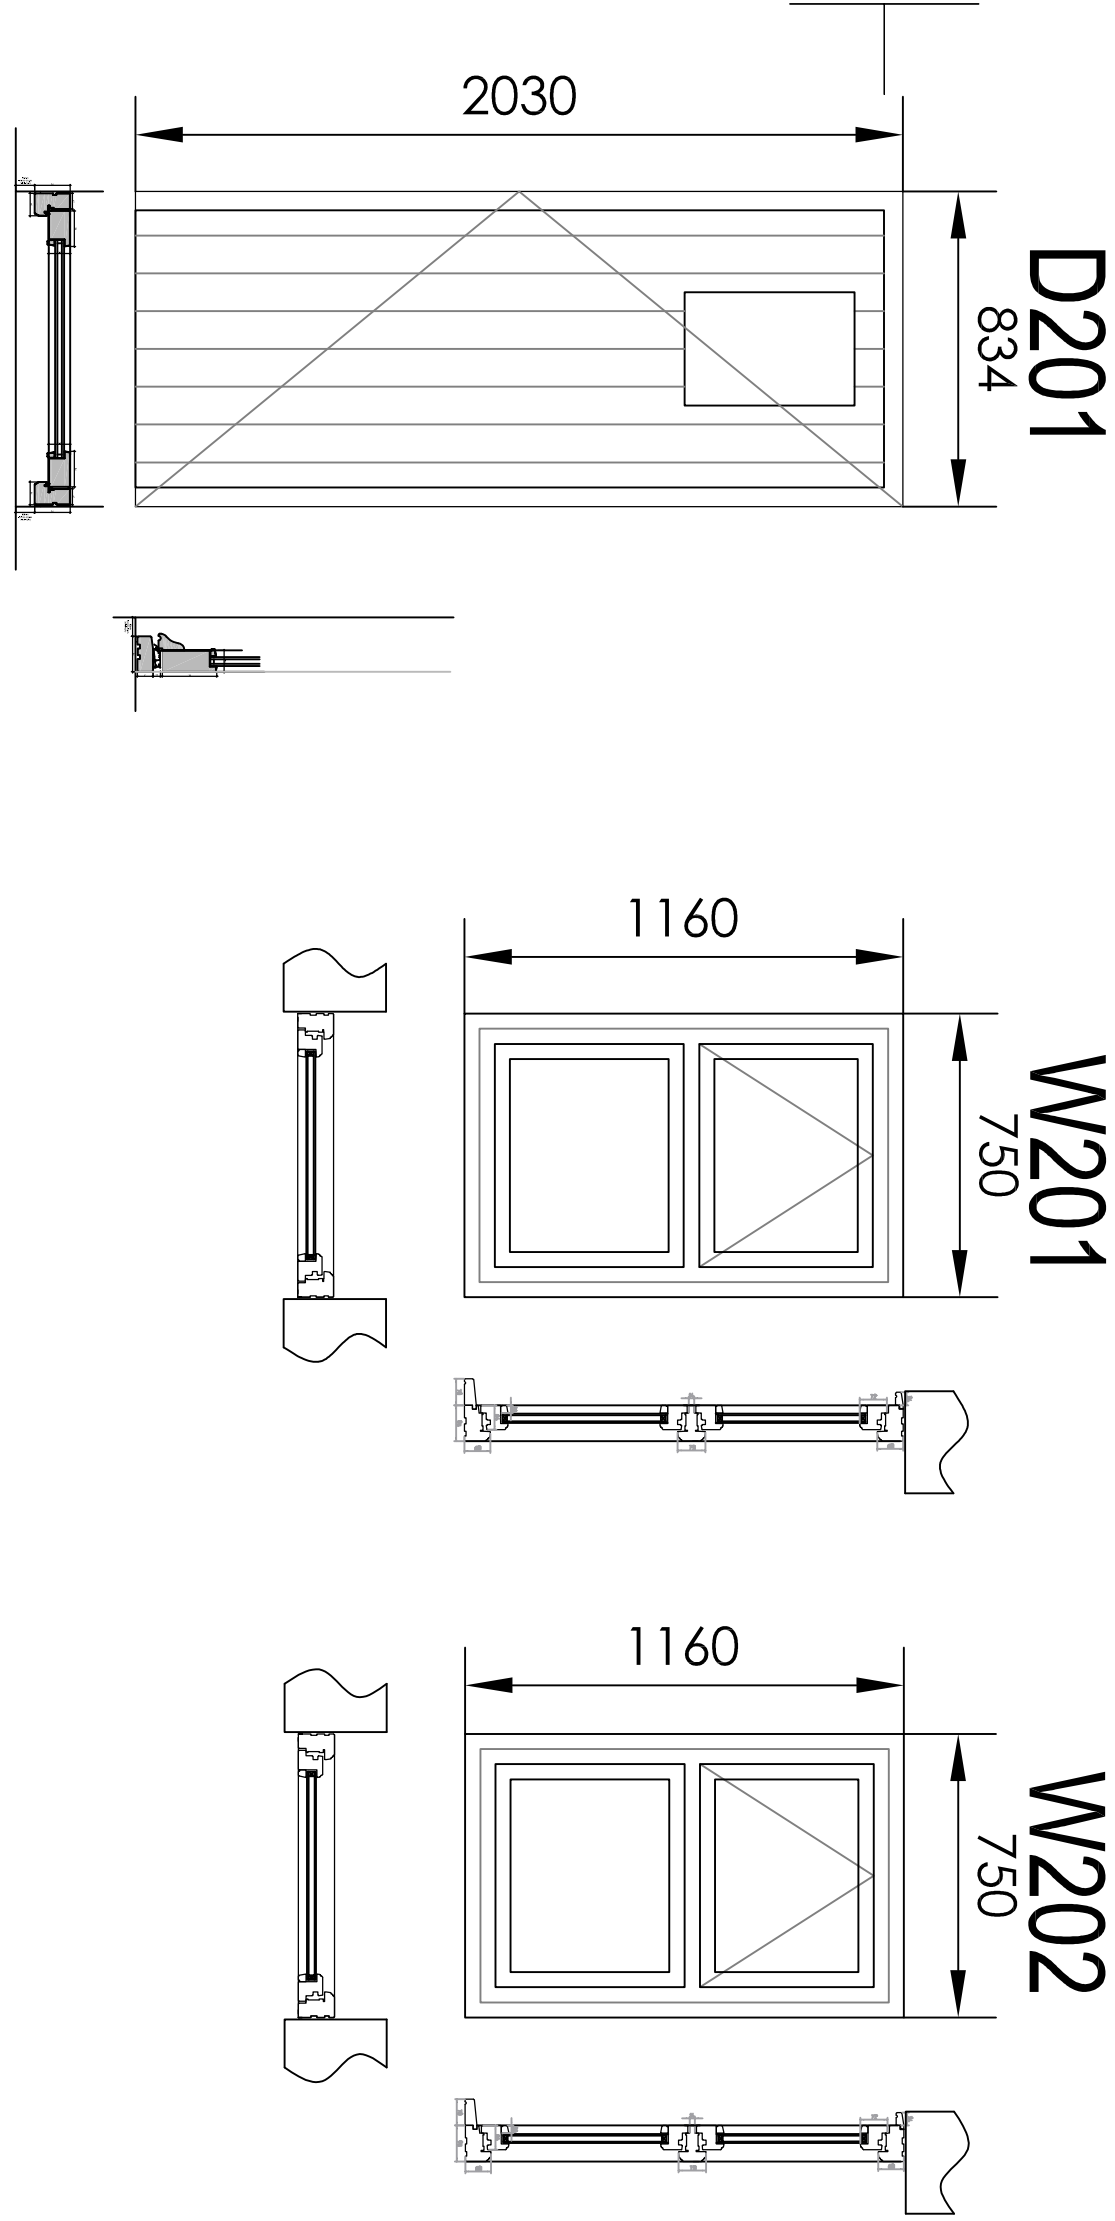

Elevation 3 1:50

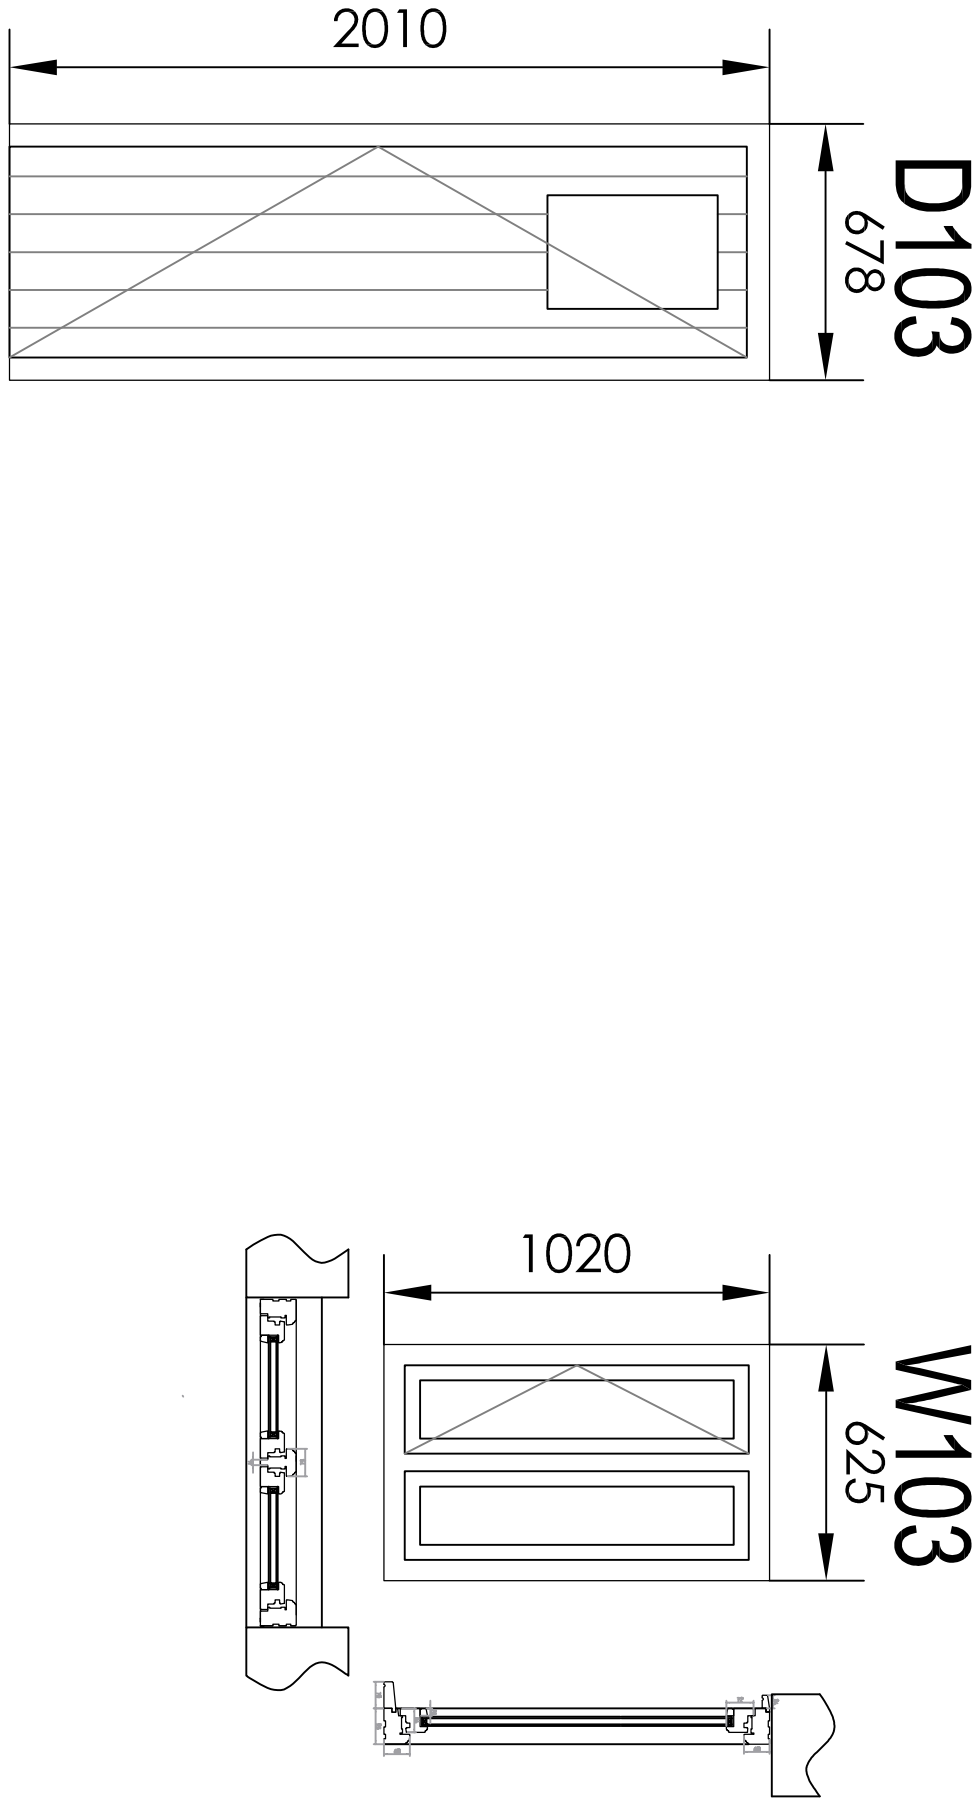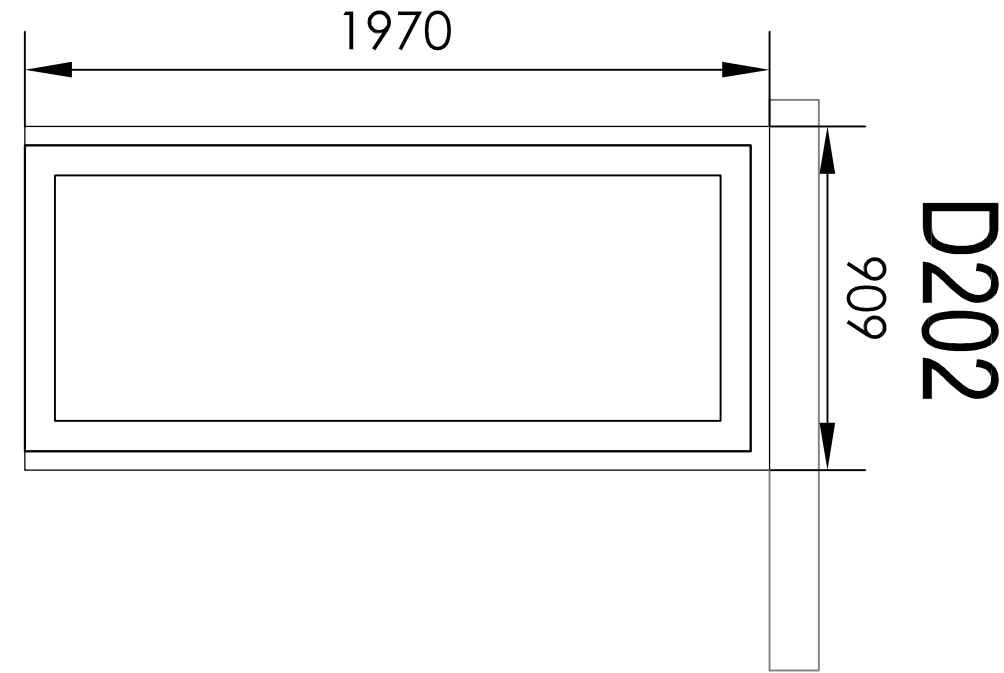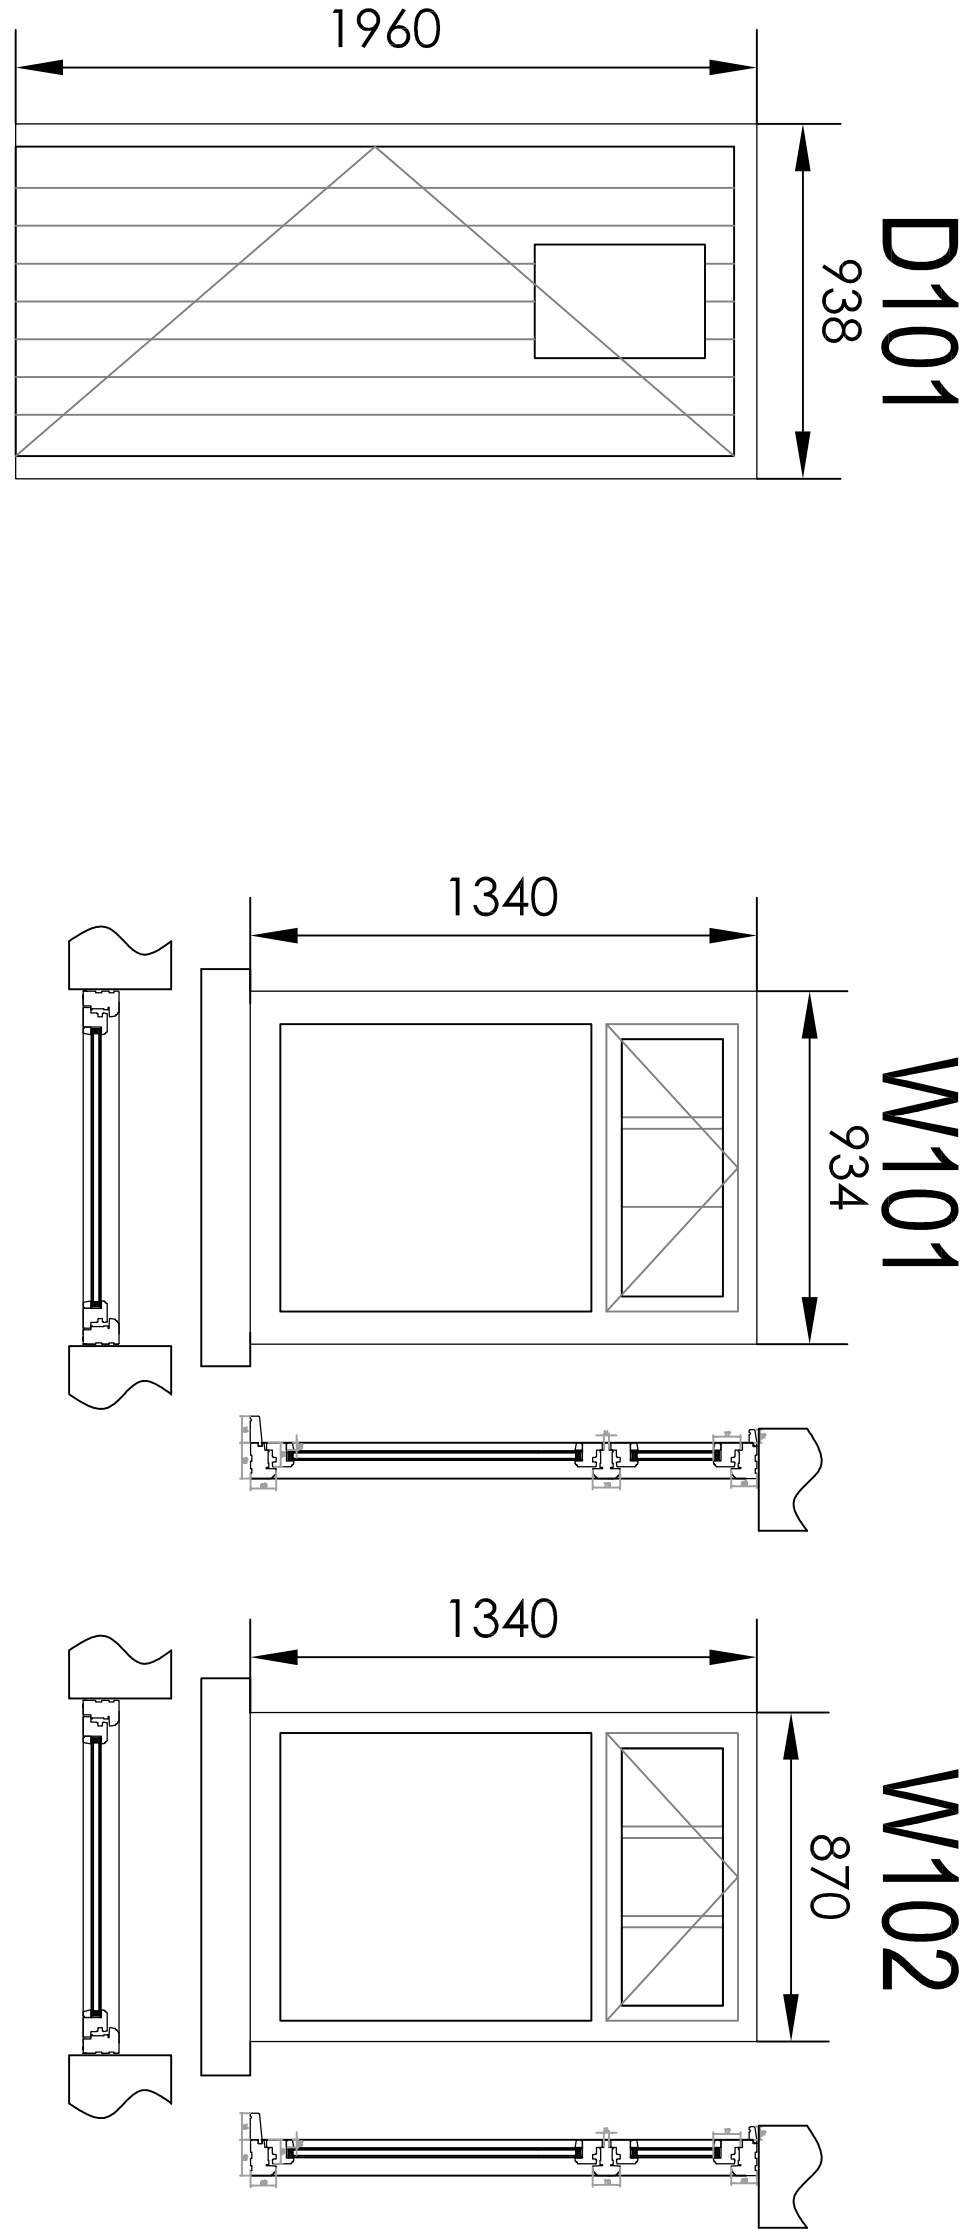

Hewitt&Carr Architects
A. Design&Architects 117-119 Leek Road | Cheddleton ST10 1JE
T. 01537 555889
E. enquiries@hcaarchitects.co.uk
W. www.hcaarchitects.co.uk

Client
Mr & Mrs S&R Ruocco

Project
Change Of Use from public house to
holiday accommodation with LBC.
The Quiet Woman, St Edwards St, Leek
Title
Window and Door Details

Status
Planning
Date
January 2026
Scale @A1 As Stated

Drawn
RA
Checked

Project No.
01526 AC(0)03

Drawing No.
Rev