




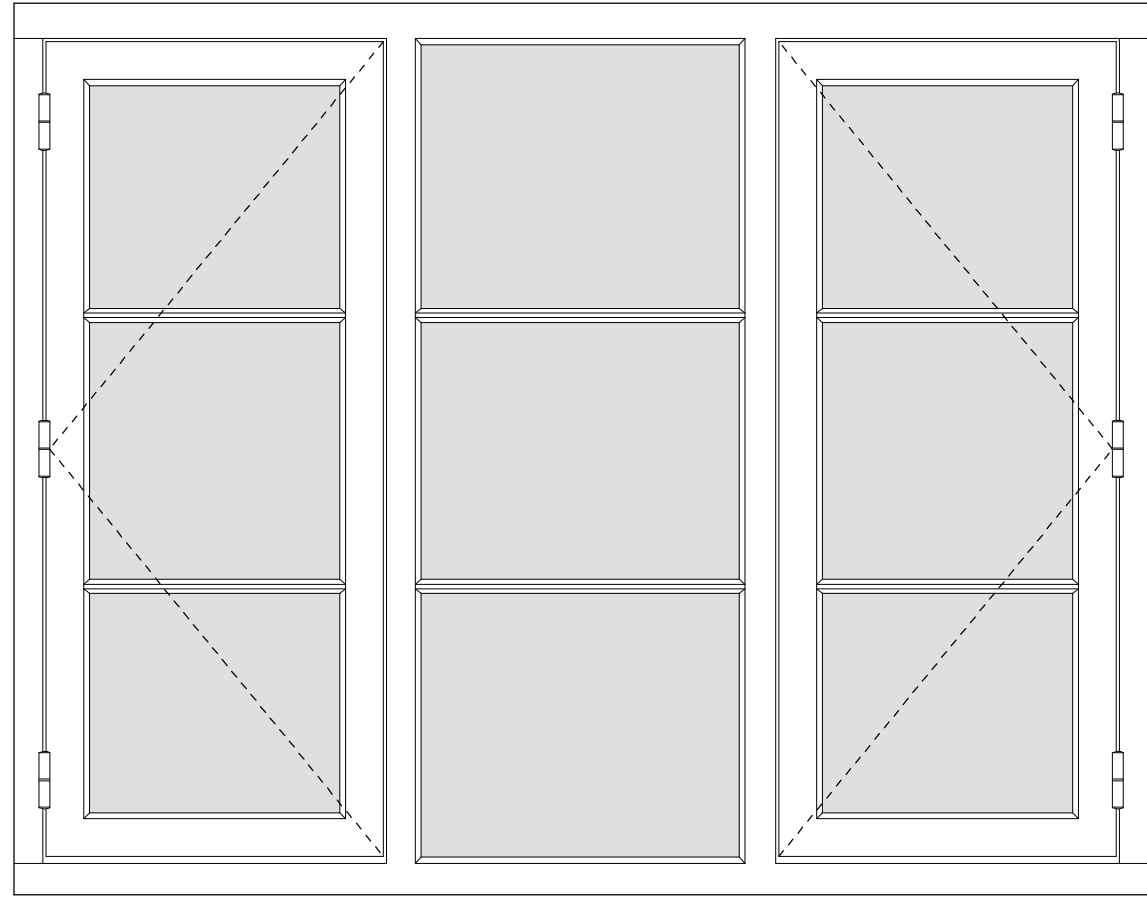


Public Bar Window Elevation
(GFW7)

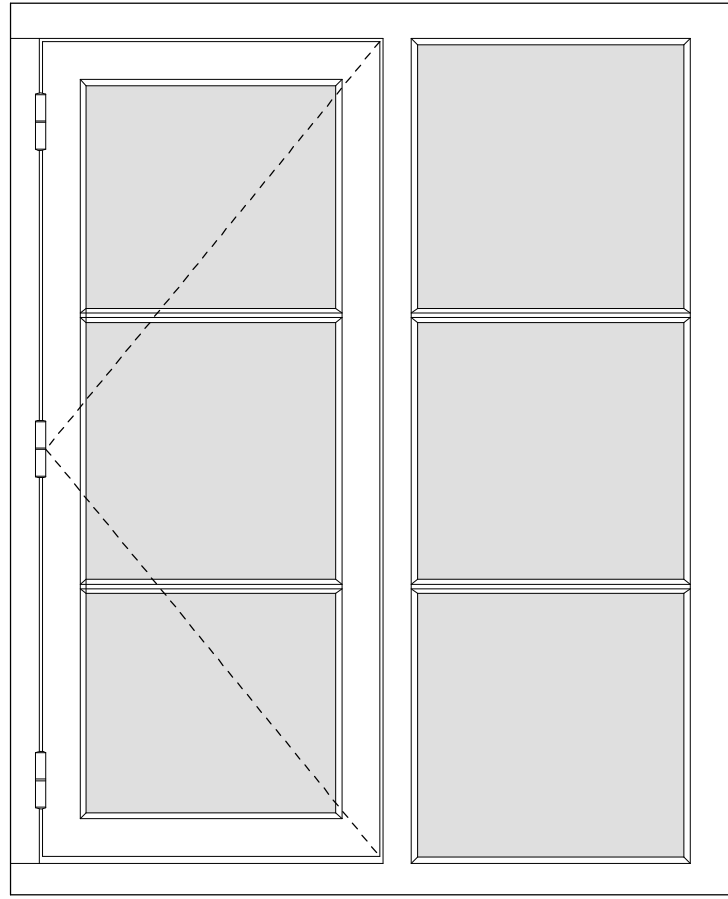


Snug Window Elevation
(GFW8)

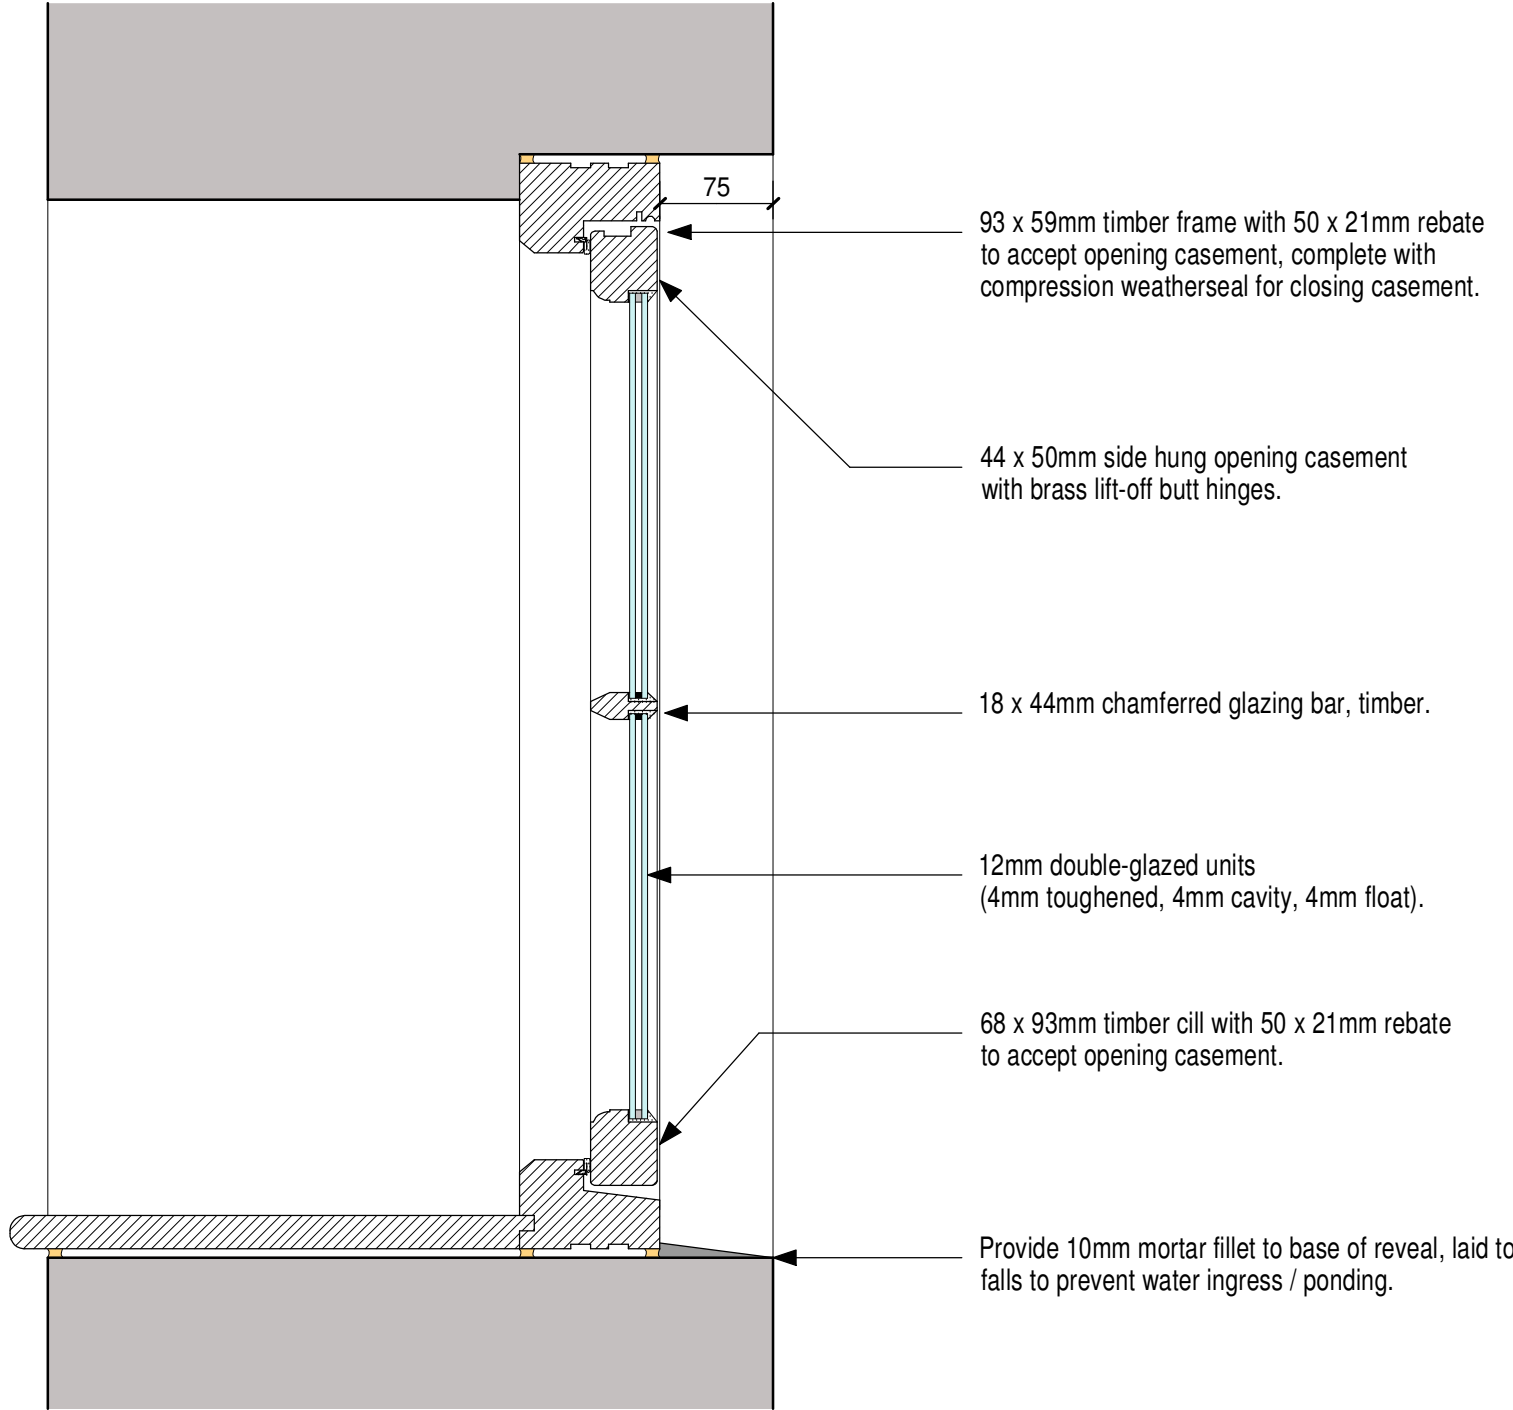


Typical Cross Section
(Opening Casement)

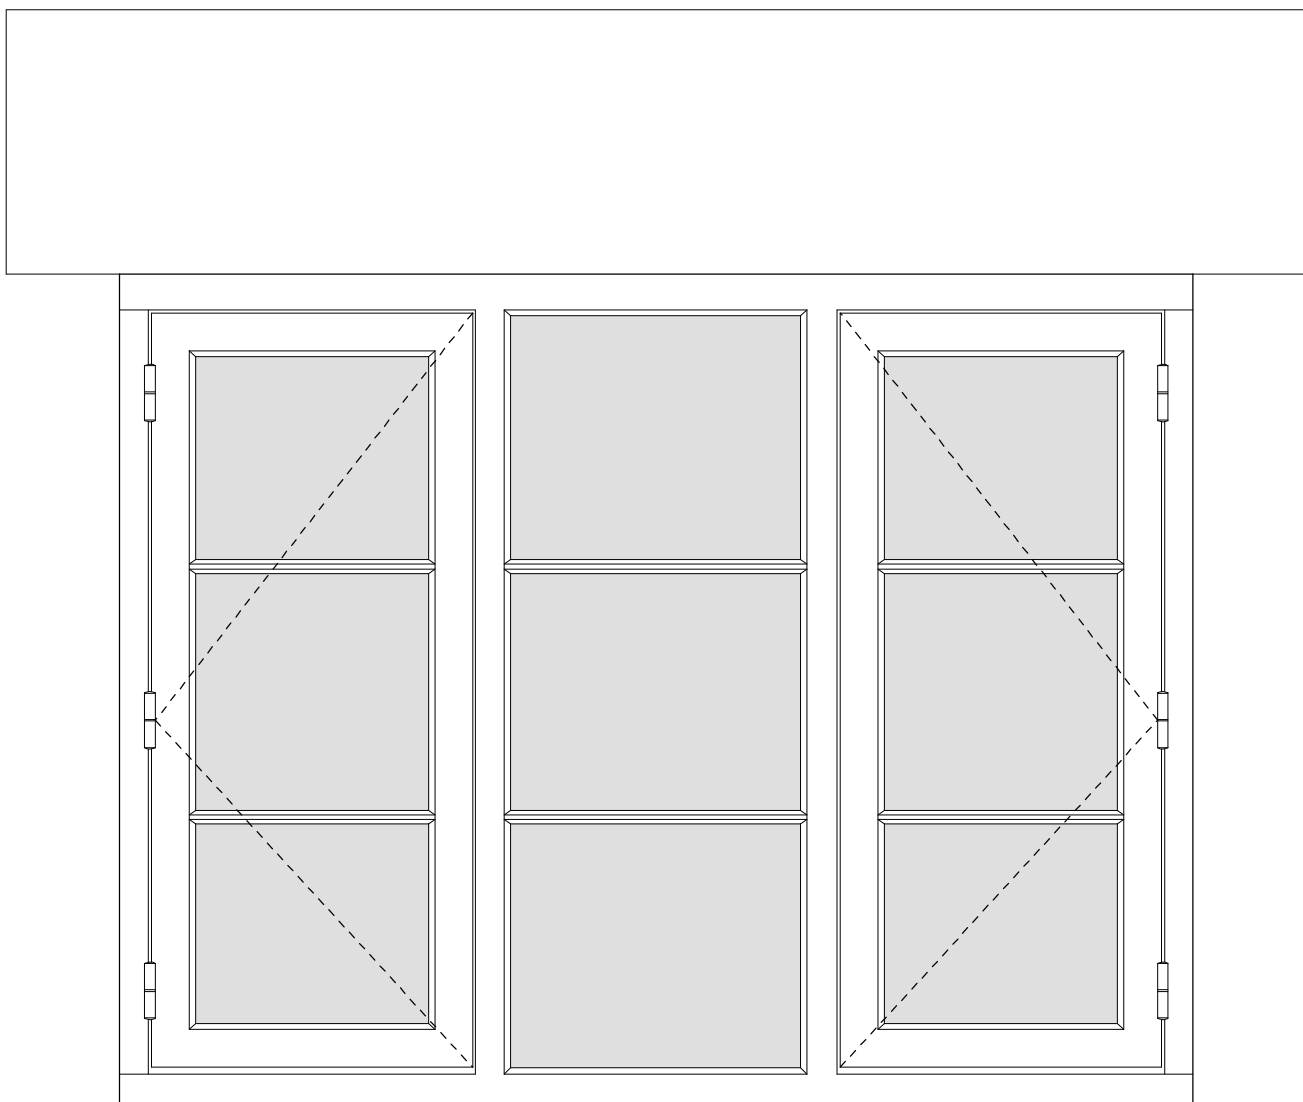


Darts Room Window Elevation
(GFW10)

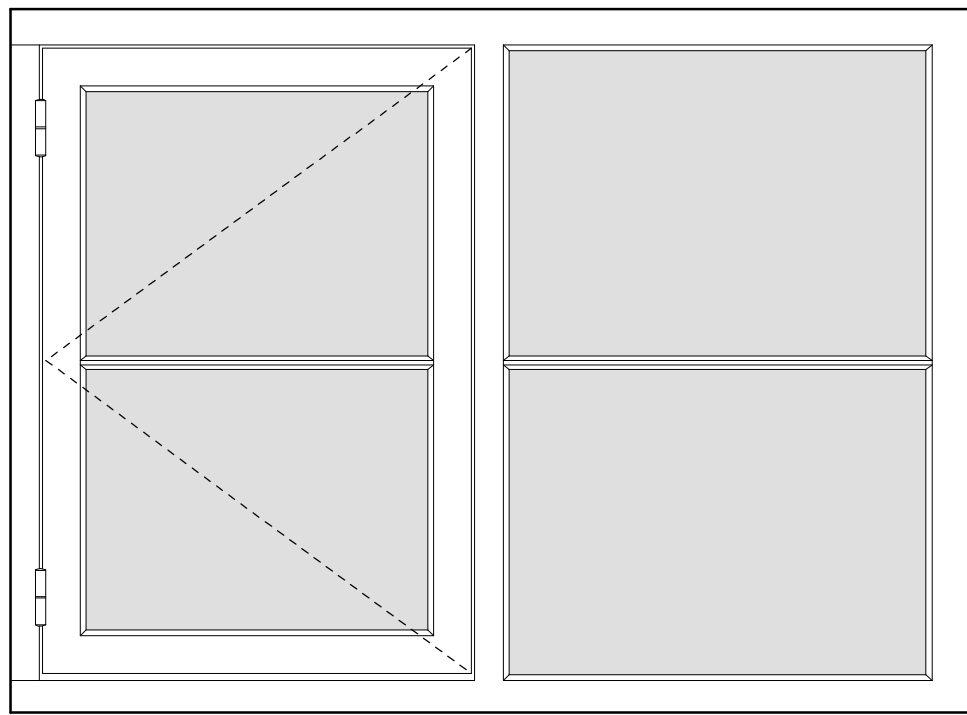


Office Window Elevation
(FFW7)

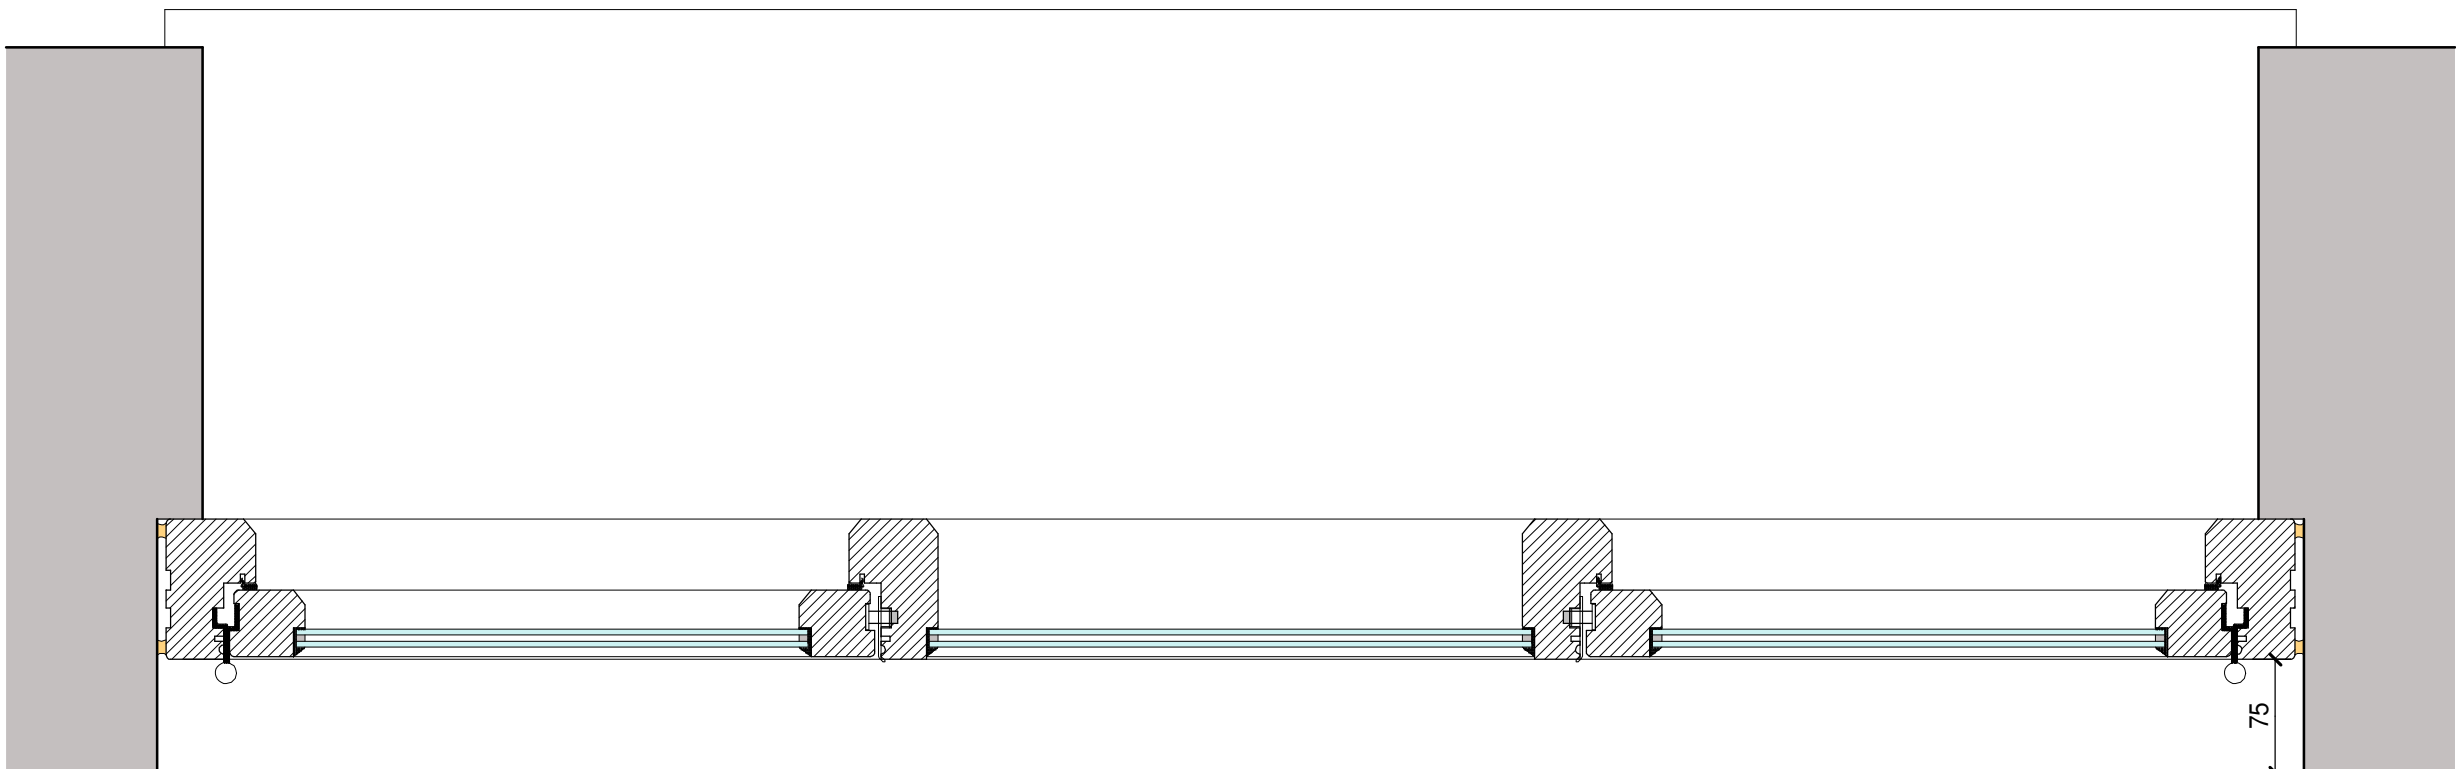


Plan - Double Side Opening Casements
(GFW7 + GFW10)

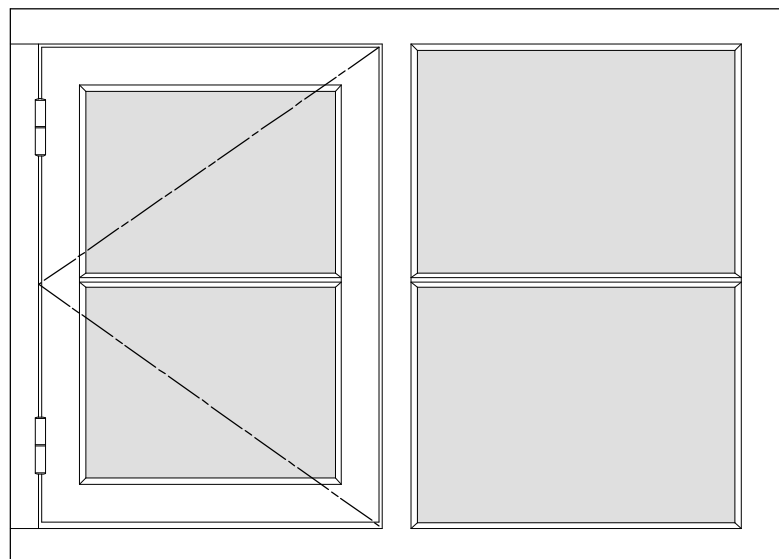

Bedroom Window Elevation
(FFW5)

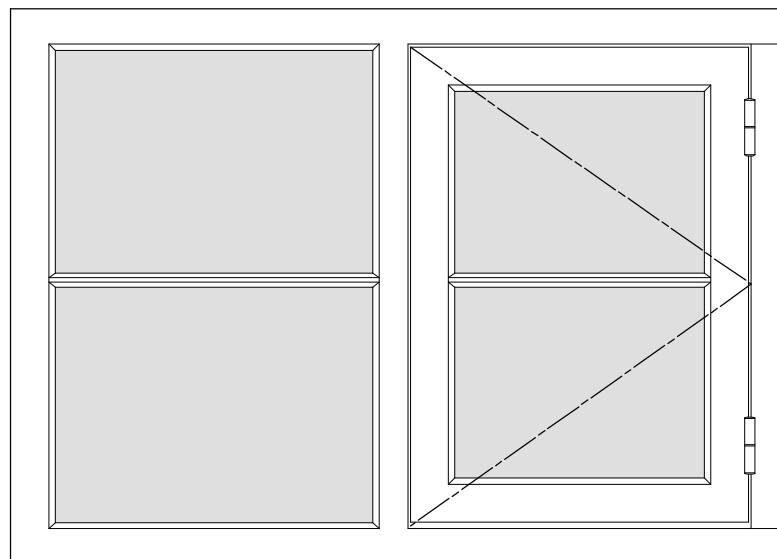

Living / Kitchen Window Elevations
(FFW3 + FFW4)

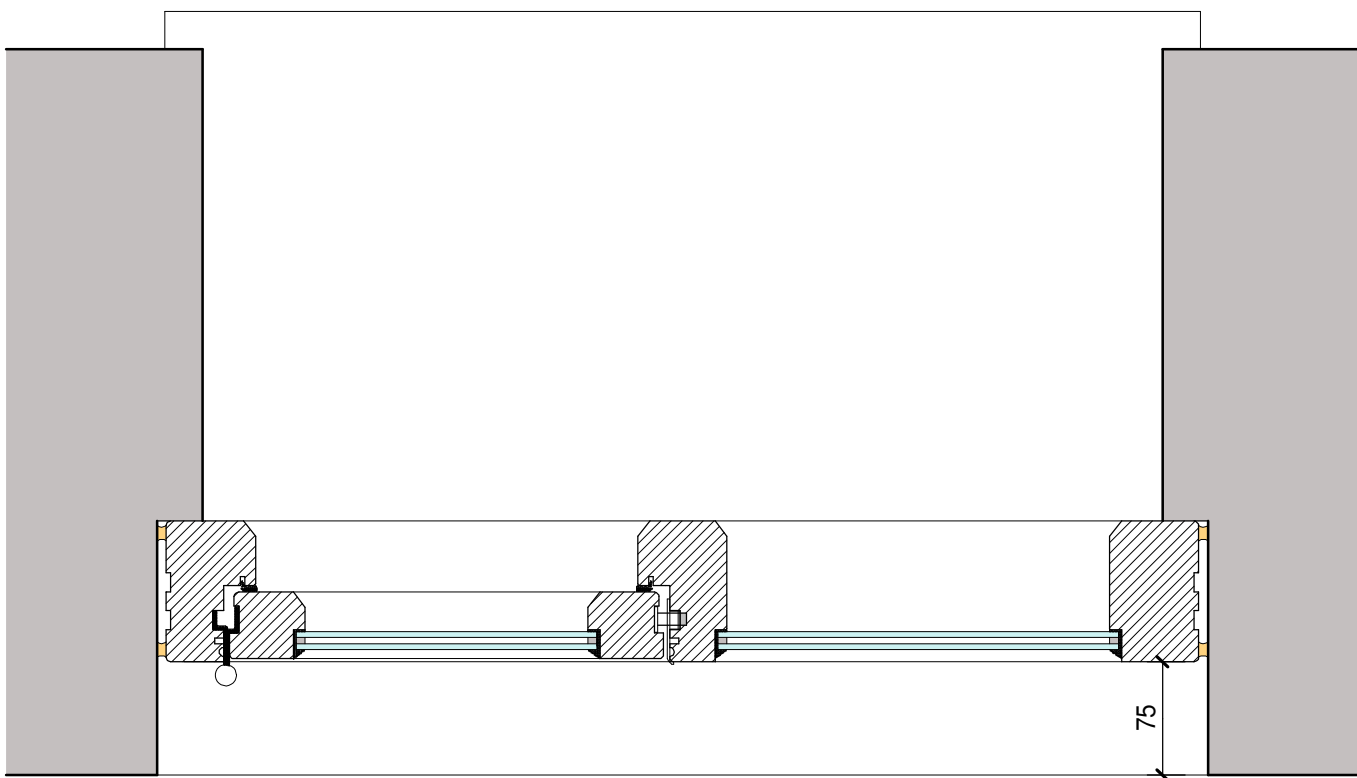

Plan - Single Side Opening Casement
(GFW8, FFW3-5 + FFW7)

WINDOWS
Shall have a RAL 9001 Cream gloss paint finish.

HARDWARE


- Flush fitting casement windows -
 - Lift-off butt hinges
 - Bulb end handles
 - Peg Stays
- * All items to have a RAL 9005 Jet Black paint finish.

GLAZING

All glass installed within these works shall comply to the requirements of current Building Regulations Part K utilising glass to BS EN 12600 Section 4 and BS 6206 in critical locations. (i.e. windows below 800mm from the floor; doors and first 300mm of side screens within 1500mm of the floor).

GENERAL NOTE

All sizes shall be measured on site by the manufacturer. Check on site prior to commencement. These details are to form part of the planning proposal for drawing ref: 2025-3033-02 (always refer to the latest amended drawing). Windows shall be of utile hardwood construction.

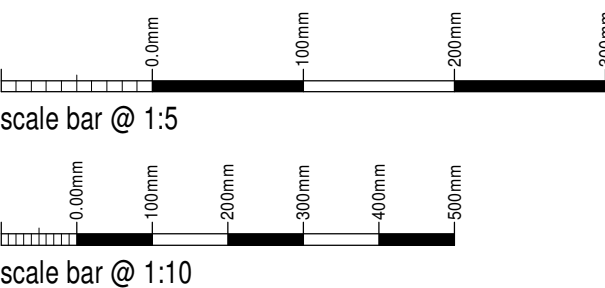

Frequent Diners
Club Limited

Proposed Replacement Windows at
The Stafford Arms
The Green,
Bagnall,
Stoke-on-Trent,
ST9 9JR

Planning Proposal
Window Details - Sheet 1

Date	Sheet	Scale
December 2025	A1	1:10 + 1:5
Dwg No.	Rev.	Drawn
2025-3033-03	B	NAW

A - 09/02/2025 - WINDOWS UPDATED TO SUIT CLIENT FEEDBACK, READY FOR SUBMISSION
B - 18/02/2025 - PAINT COLOUR AMENDED

SAMMONS
architectural Ltd

10 Cawdry Buildings, Fountain Street, Leek, ST13 6JP
Telephone: 01538 386002
E-mail: info@sammonsltd.co.uk
Web: www.sammonsltd.co.uk

This drawing is copyright.
All dimensions must be checked prior to commencement.