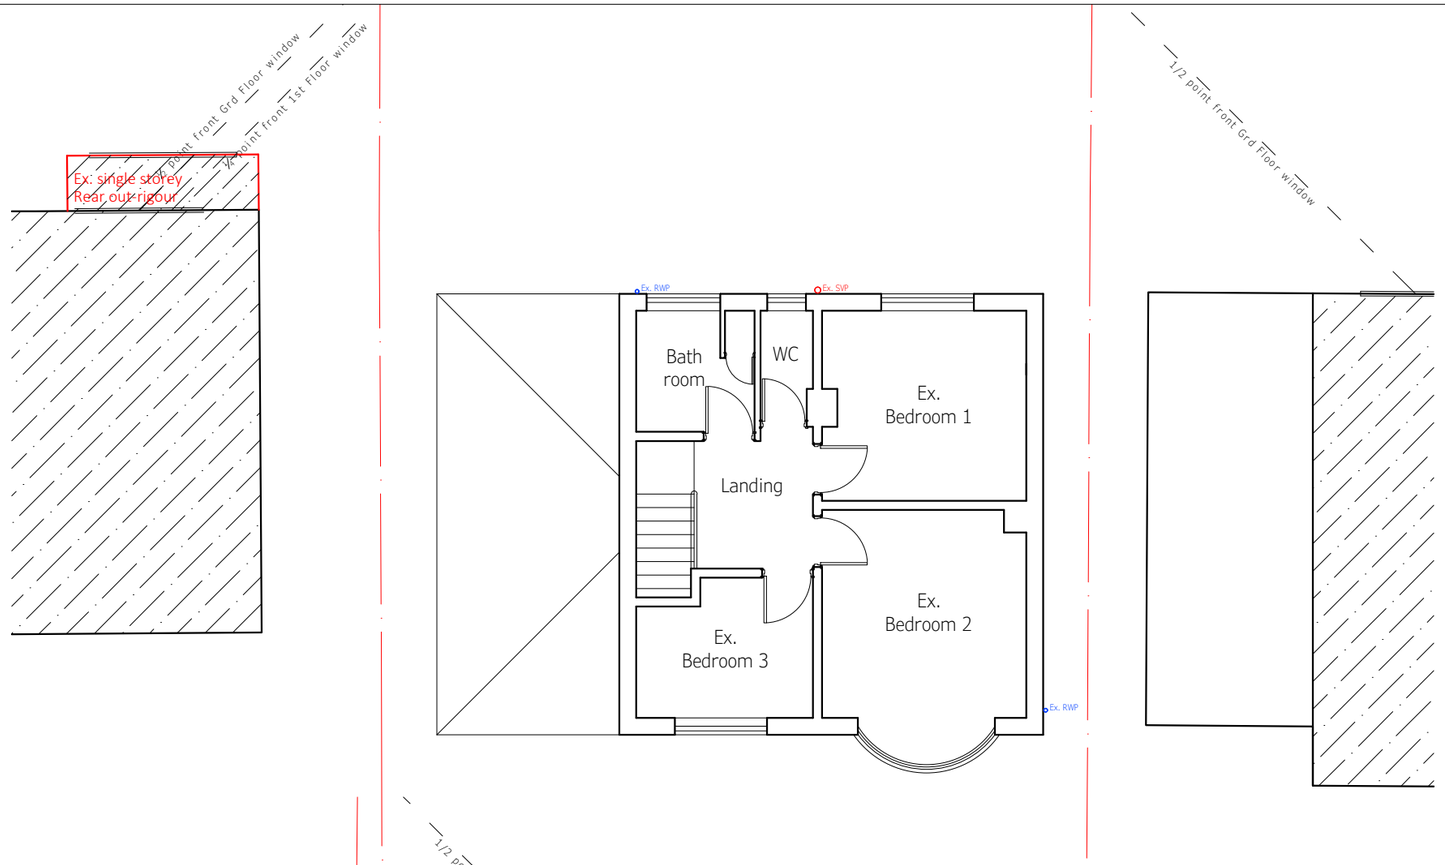

EXISTING 1st FLOOR

Scale 1:100

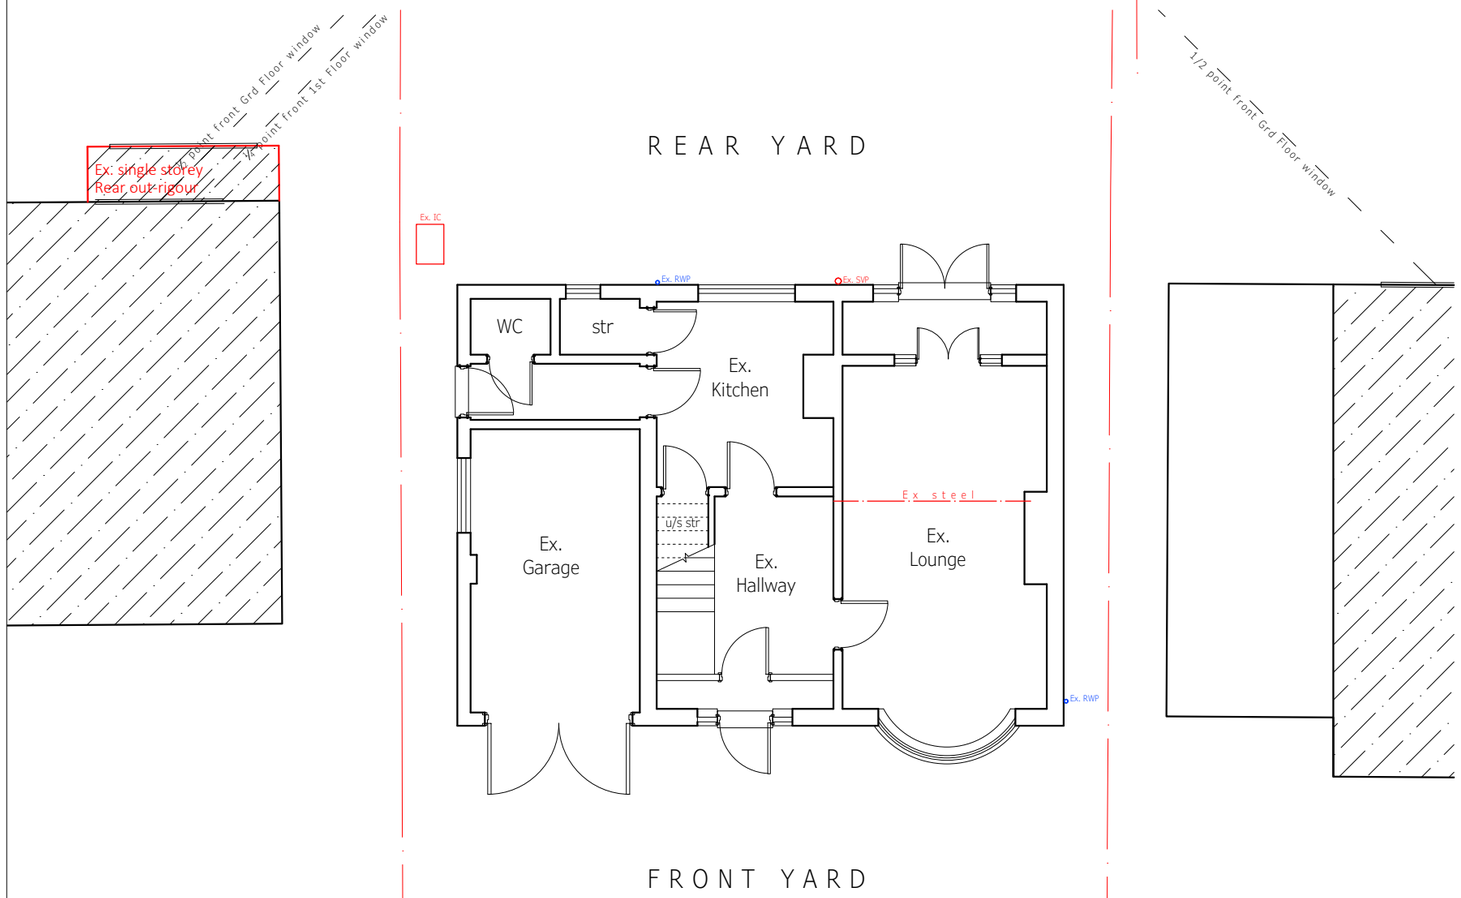

EXISTING GRD FLOOR

Scale 1:100

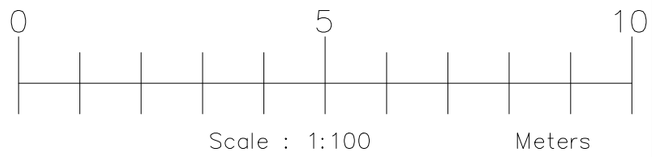

NOTES:

All contractors must visit the site and be responsible for taking and checking dimensions
Any discrepancy between drawings, specifications and site conditions must be brought to the attention of the architect.
This drawing and the works are the copyright of WEST MIDLANDS GLAZING LTD.

REVISIONS

CLIENT:
Ms Patience

JOB:
28 Meadow Drive Cheadle
Stoke on Trent ST10 1EQ

DRG TITLE:
Existing Floor Plans

DRG NO.	REV.	Paper
KAD/11/25/28/01		A3
DATE: Nov '25	SCALE: as noted	

EXISTING RHS ELEV

EXISTING FRONT ELEV

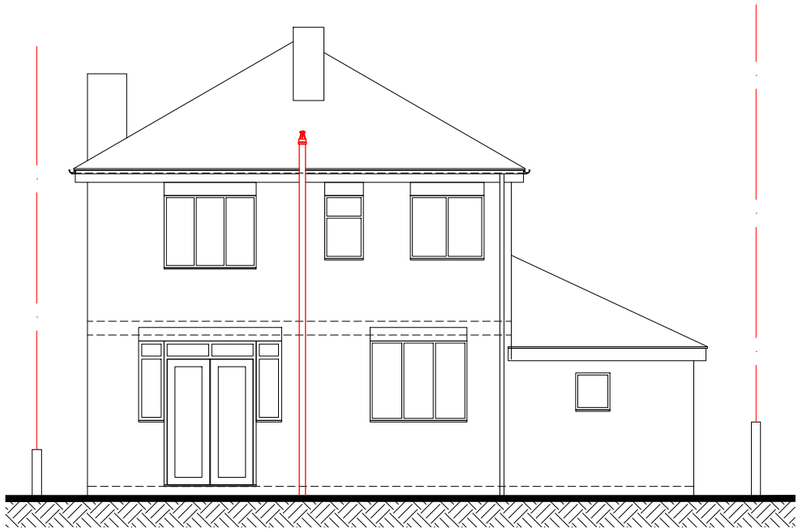

EXISTING REAR ELEV

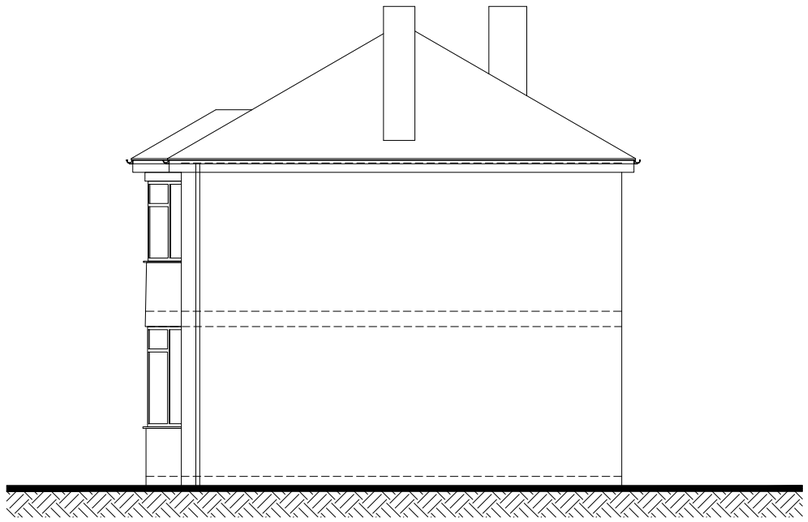

EXISTING LHS ELEV

EXISTING ELEVATIONS

Scale 1:100

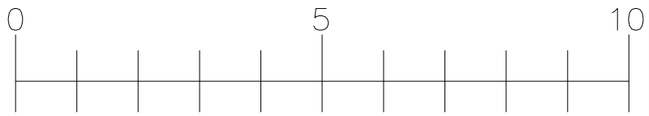

Scale : 1:100 Meters

NOTES:

All contractors must visit the site and be responsible for taking and checking dimensions
Any discrepancy between drawings, specifications and site conditions must be brought to the attention of the architect.
This drawing and the works are the copyright of WEST MIDLANDS GLAZING LTD.

REVISIONS

CLIENT:
Ms Patience

JOB:
28 Meadow Drive Cheadle
Stoke on Trent ST10 1EQ

DRG TITLE:
Existing Elevations

DRG NO.	REV.	Paper
KAD/11/25/28/02		A3
DATE: Nov '25	SCALE: as noted	

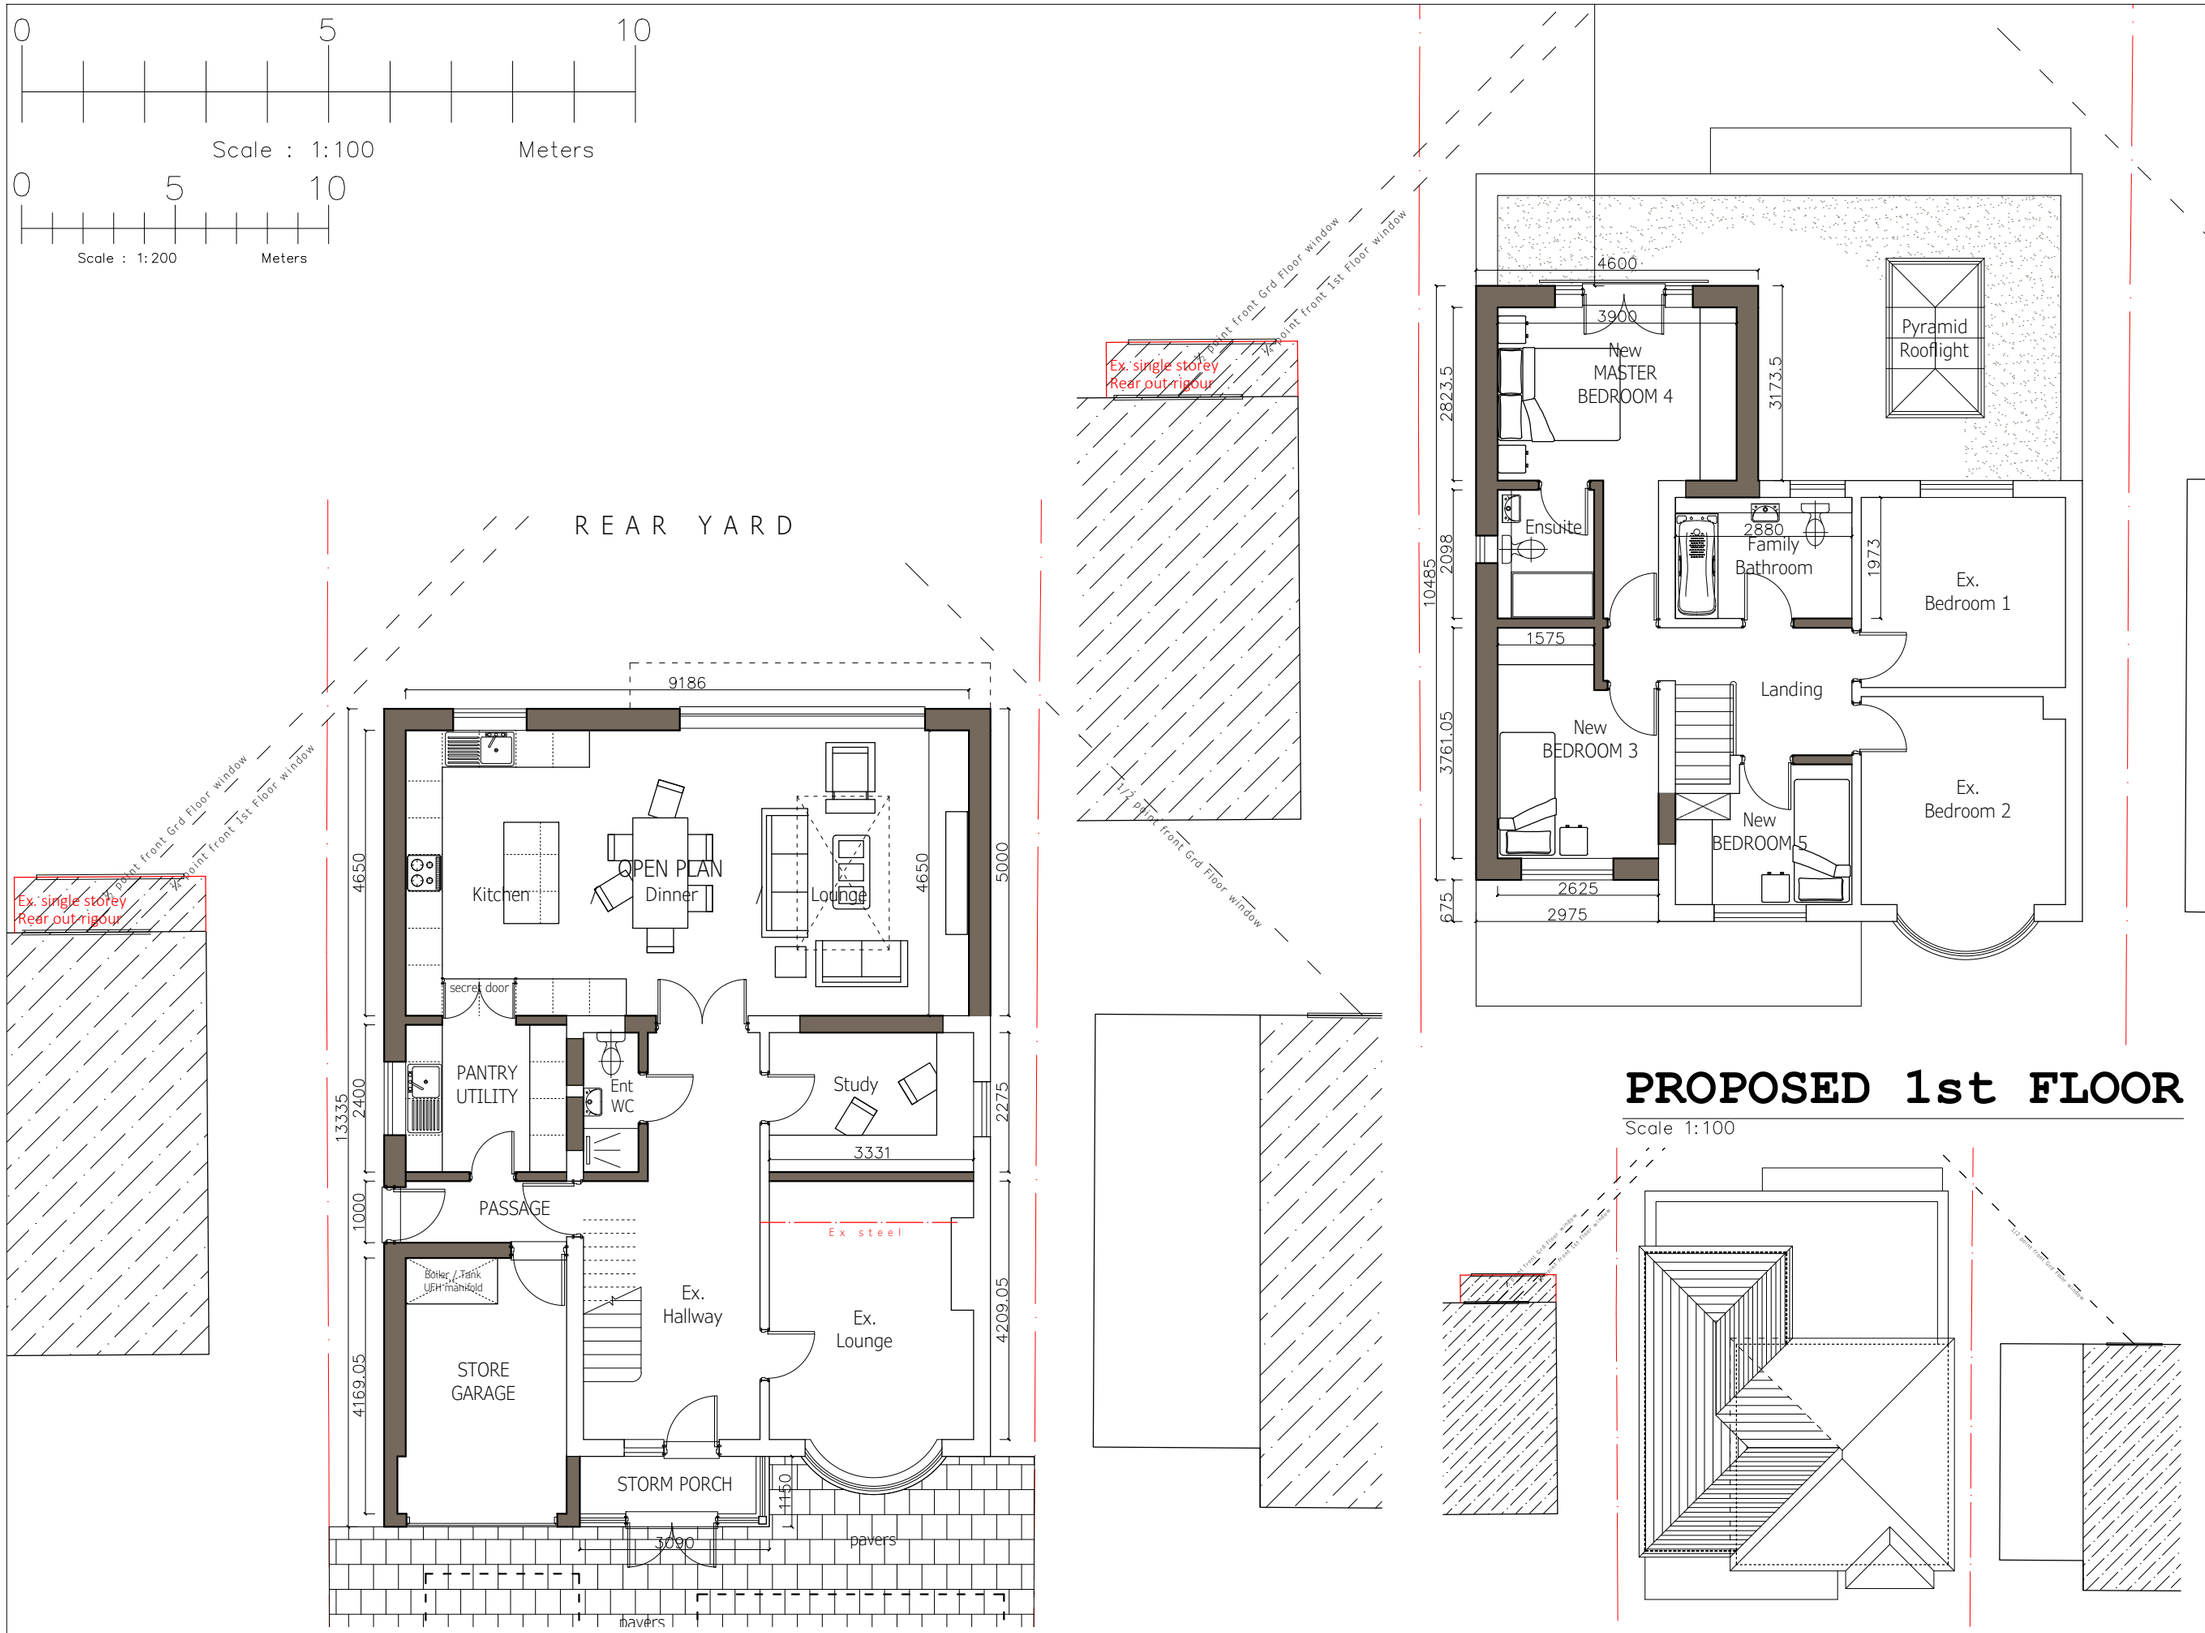

PROPOSED GRD FLOOR

Scale 1:100

PROPOSED 1st FLOOR

Scale 1:100

PROPOSED ROOF PLAN

Scale 1:200

NOTES:

All contractors must visit the site and be responsible for taking and checking dimensions
Any discrepancy between drawings, specifications and site conditions must be brought to the attention of the architect.
This drawing and the works are the copyright of WEST MIDLANDS GLAZING LTD.

REVISIONS

CLIENT:
Ms Patience

JOB:
28 Meadow Drive Cheadle
Stoke on Trent ST10 1EQ

DRG TITLE:
Proposed Floor Plans

DRG NO.	REV.	Paper
KAD/11/25/28/03		A3
DATE: Nov '25	SCALE: as noted	

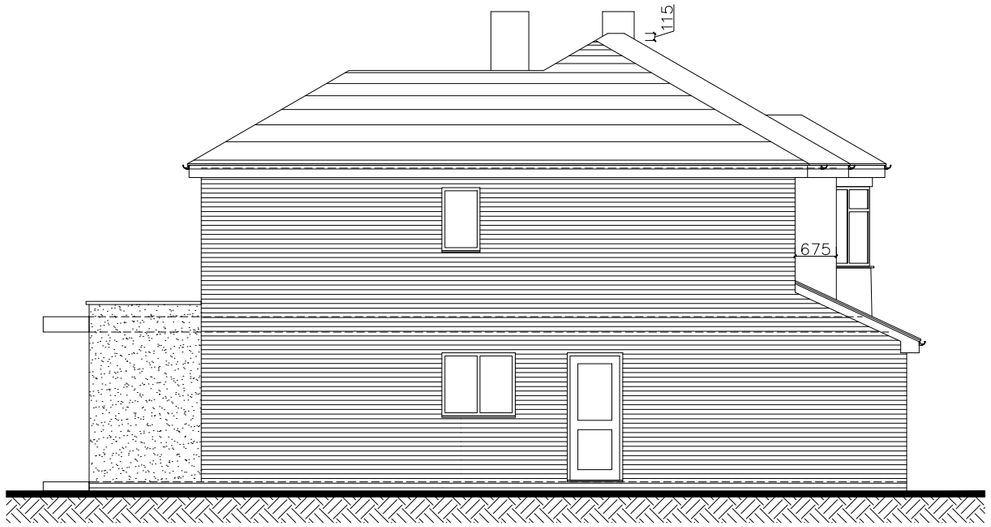

PROPOSED RHS ELEV

Roof tiles to match existing

Facing Bricks to match existing

White Monocouche Acrylic Render to rear single storey extension

New UPVC Doors and Windows to match existing

PROPOSED FRONT ELEV

Flat GRP finished roof with parapet wall and a roof light

White Monocouche Acrylic Render to rear single storey extension

New UPVC Doors and Windows to match existing

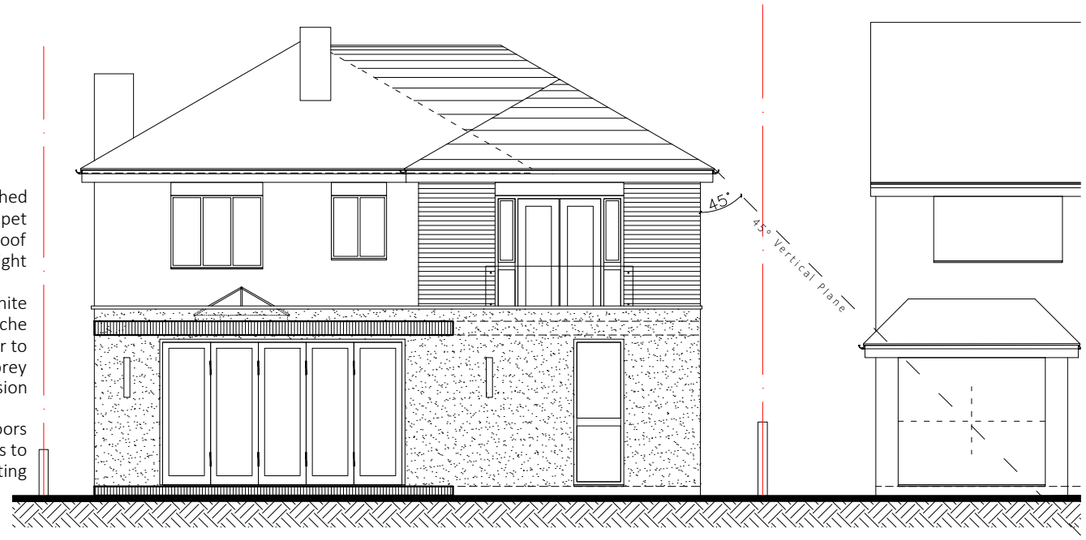

PROPOSED REAR ELEV
(showing 45° in Vertical Plane)

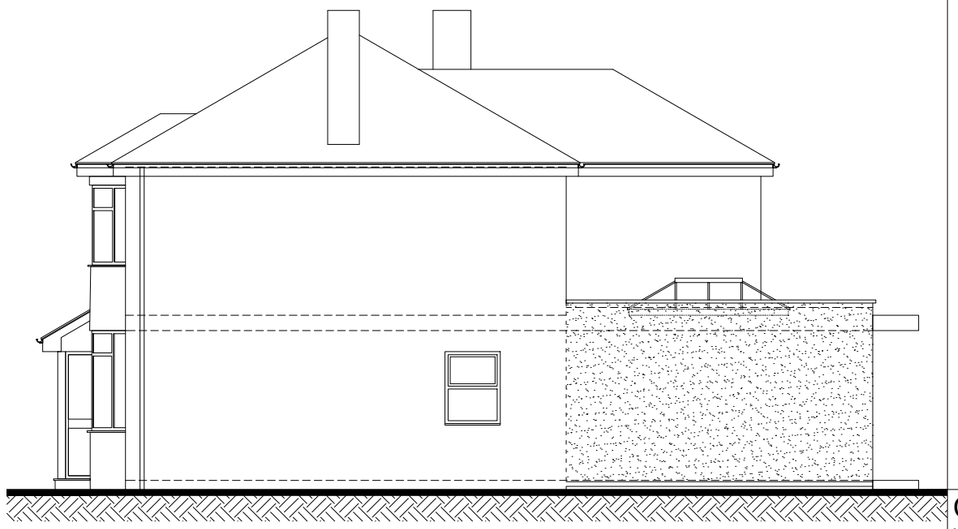

PROPOSED LHS ELEV

PROPOSED ELEVATIONS

Scale 1:100

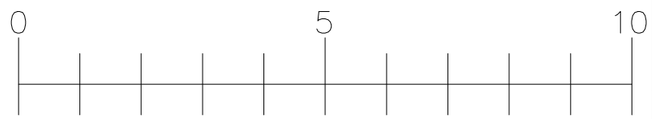

Scale : 1:100 Meters

NOTES:

All contractors must visit the site and be responsible for taking and checking dimensions
Any discrepancy between drawings, specifications and site conditions must be brought to the attention of the architect.
This drawing and the works are the copyright of WEST MIDLANDS GLAZING LTD.

REVISIONS

CLIENT:
Ms Patience

JOB:
28 Meadow Drive Cheadle
Stoke on Trent ST10 1EQ

DRG TITLE:
Proposed Elevations

DRG NO.	REV.	Paper
KAD/11/25/28/04		A3
DATE: Nov '25	SCALE: as noted	

LOCATION PLANS
Scale 1:1250

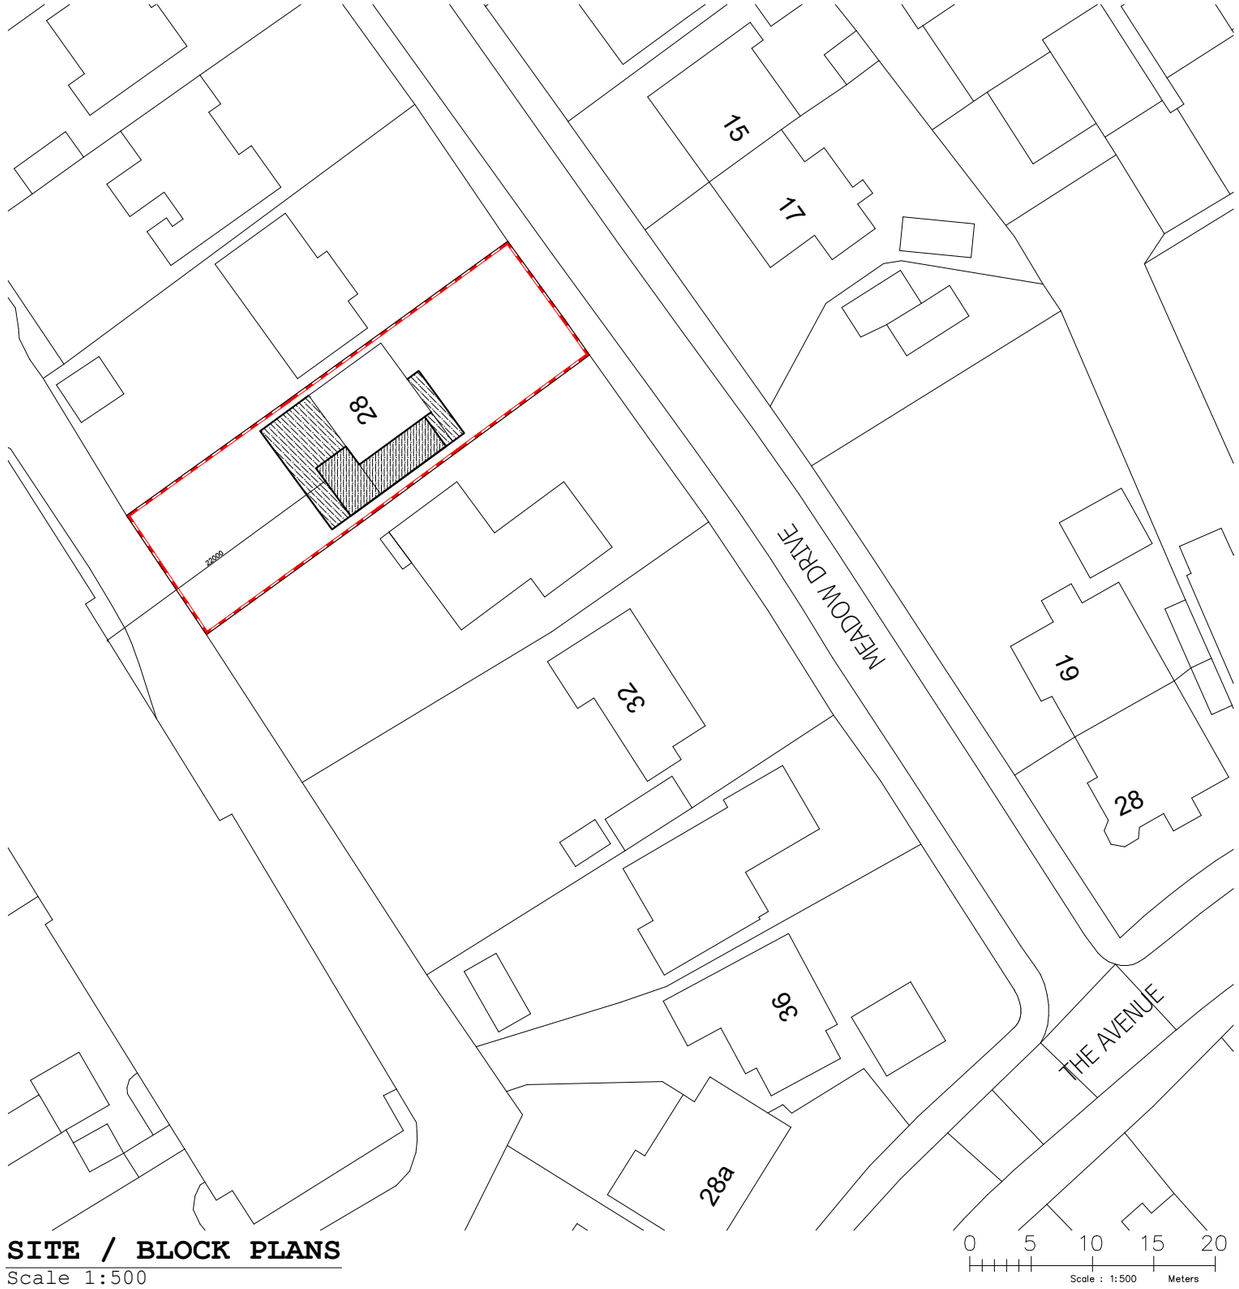

SITE / BLOCK PLANS
Scale 1:500

SITE AND LOCATION PLANS
Scale 1:1250 and 1:500

NOTES:
All contractors must visit the site and be responsible for taking and checking dimensions
Any discrepancy between drawings, specifications and site conditions must be brought to the attention of the architect.
This drawing and the works are the copyright of WEST MIDLANDS GLAZING LTD.

REVISIONS

CLIENT:
Ms Patience

JOB:
28 Meadow Drive Cheadle
Stoke on Trent ST10 1EQ

DRG TITLE:
Site and Location Plans

DRG NO.	REV.	Paper
KAD/11/25/28/05		A3
DATE: Nov '25	SCALE: as noted	

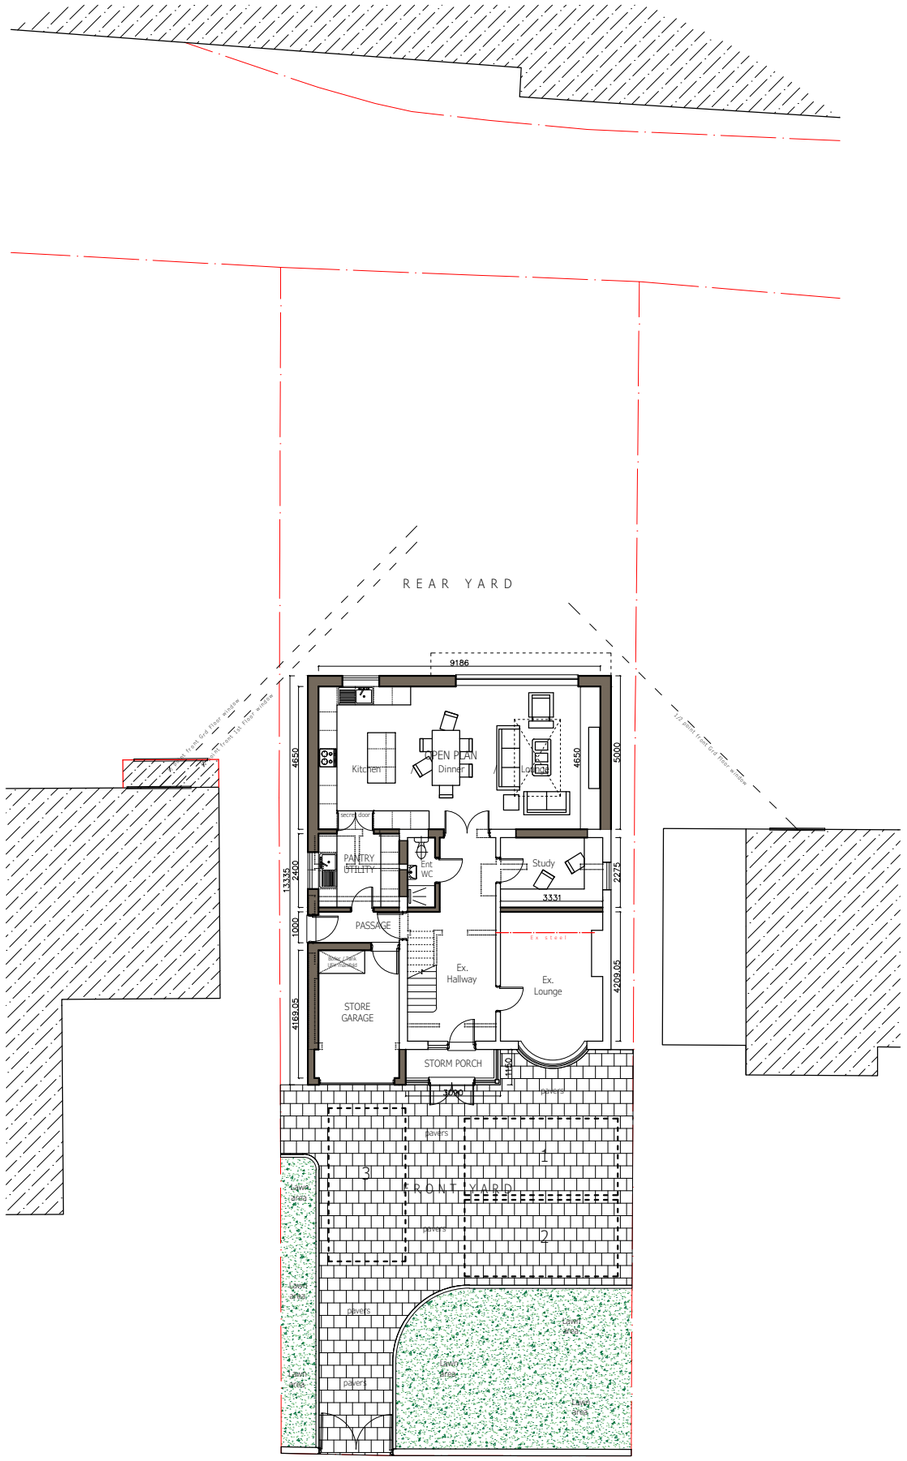

CAR PARKING LAYOUT

Scale 1:200

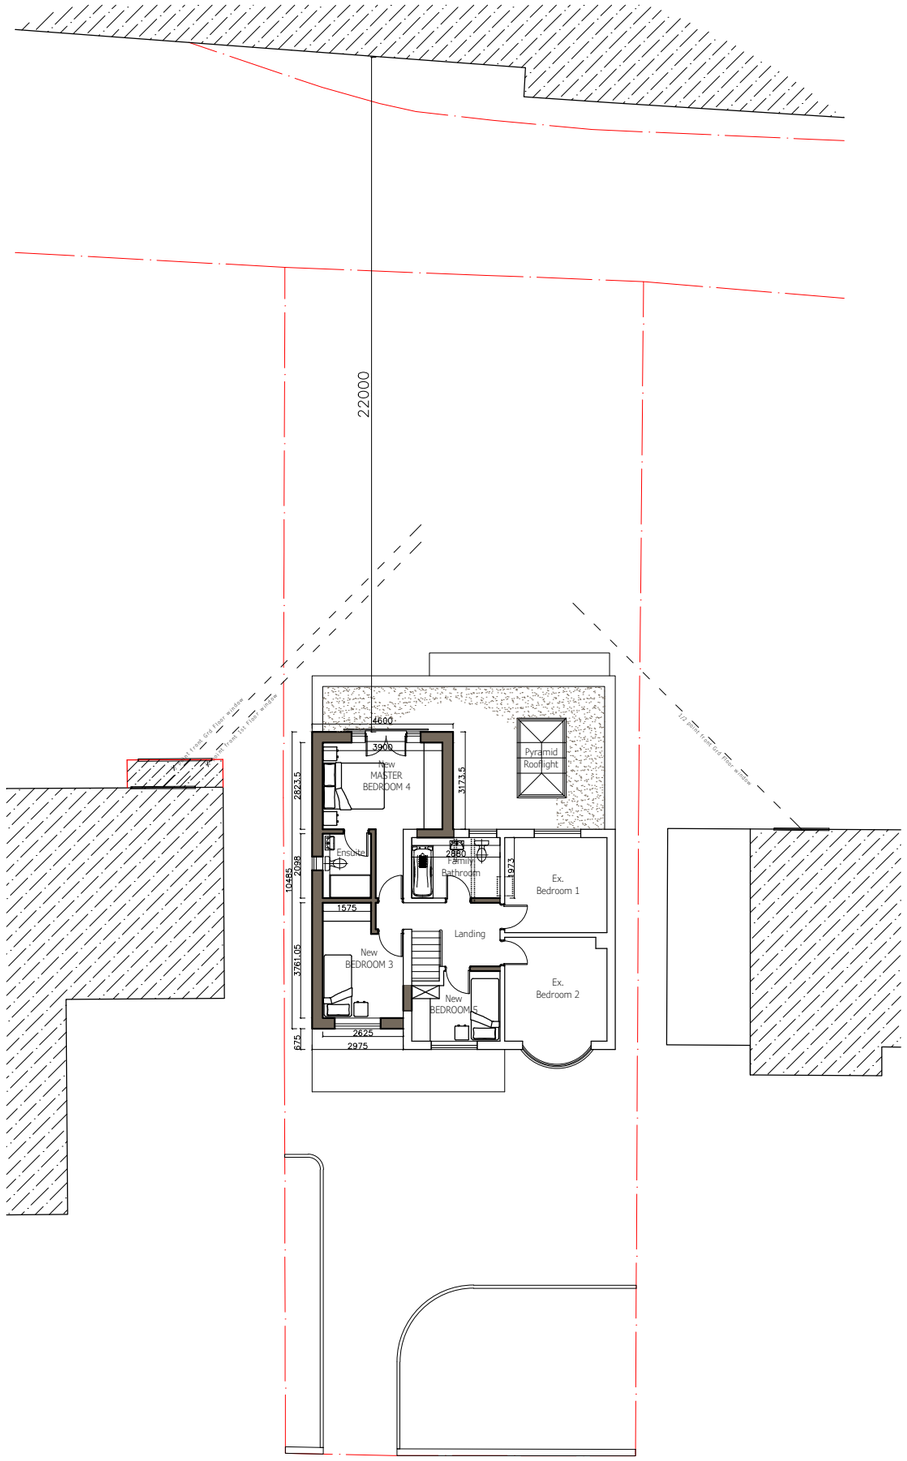

1st FLOOR LAYOUT

Scale 1:200

0 5 10

Scale : 1:200 Meters

NOTES:

All contractors must visit the site and be responsible for taking and checking dimensions
Any discrepancy between drawings, specifications and site conditions must be brought to the attention of the architect.
This drawing and the works are the copyright of WEST MIDLANDS GLAZING LTD.

REVISIONS

CLIENT:
Ms Patience

JOB:
28 Meadow Drive Cheadle
Stoke on Trent ST10 1EQ

DRG TITLE:
CAR PARKING LAYOUT

DRG NO.	REV.	Paper
KAD/11/25/28/06		A3
DATE: Feb '26	SCALE: as noted	