
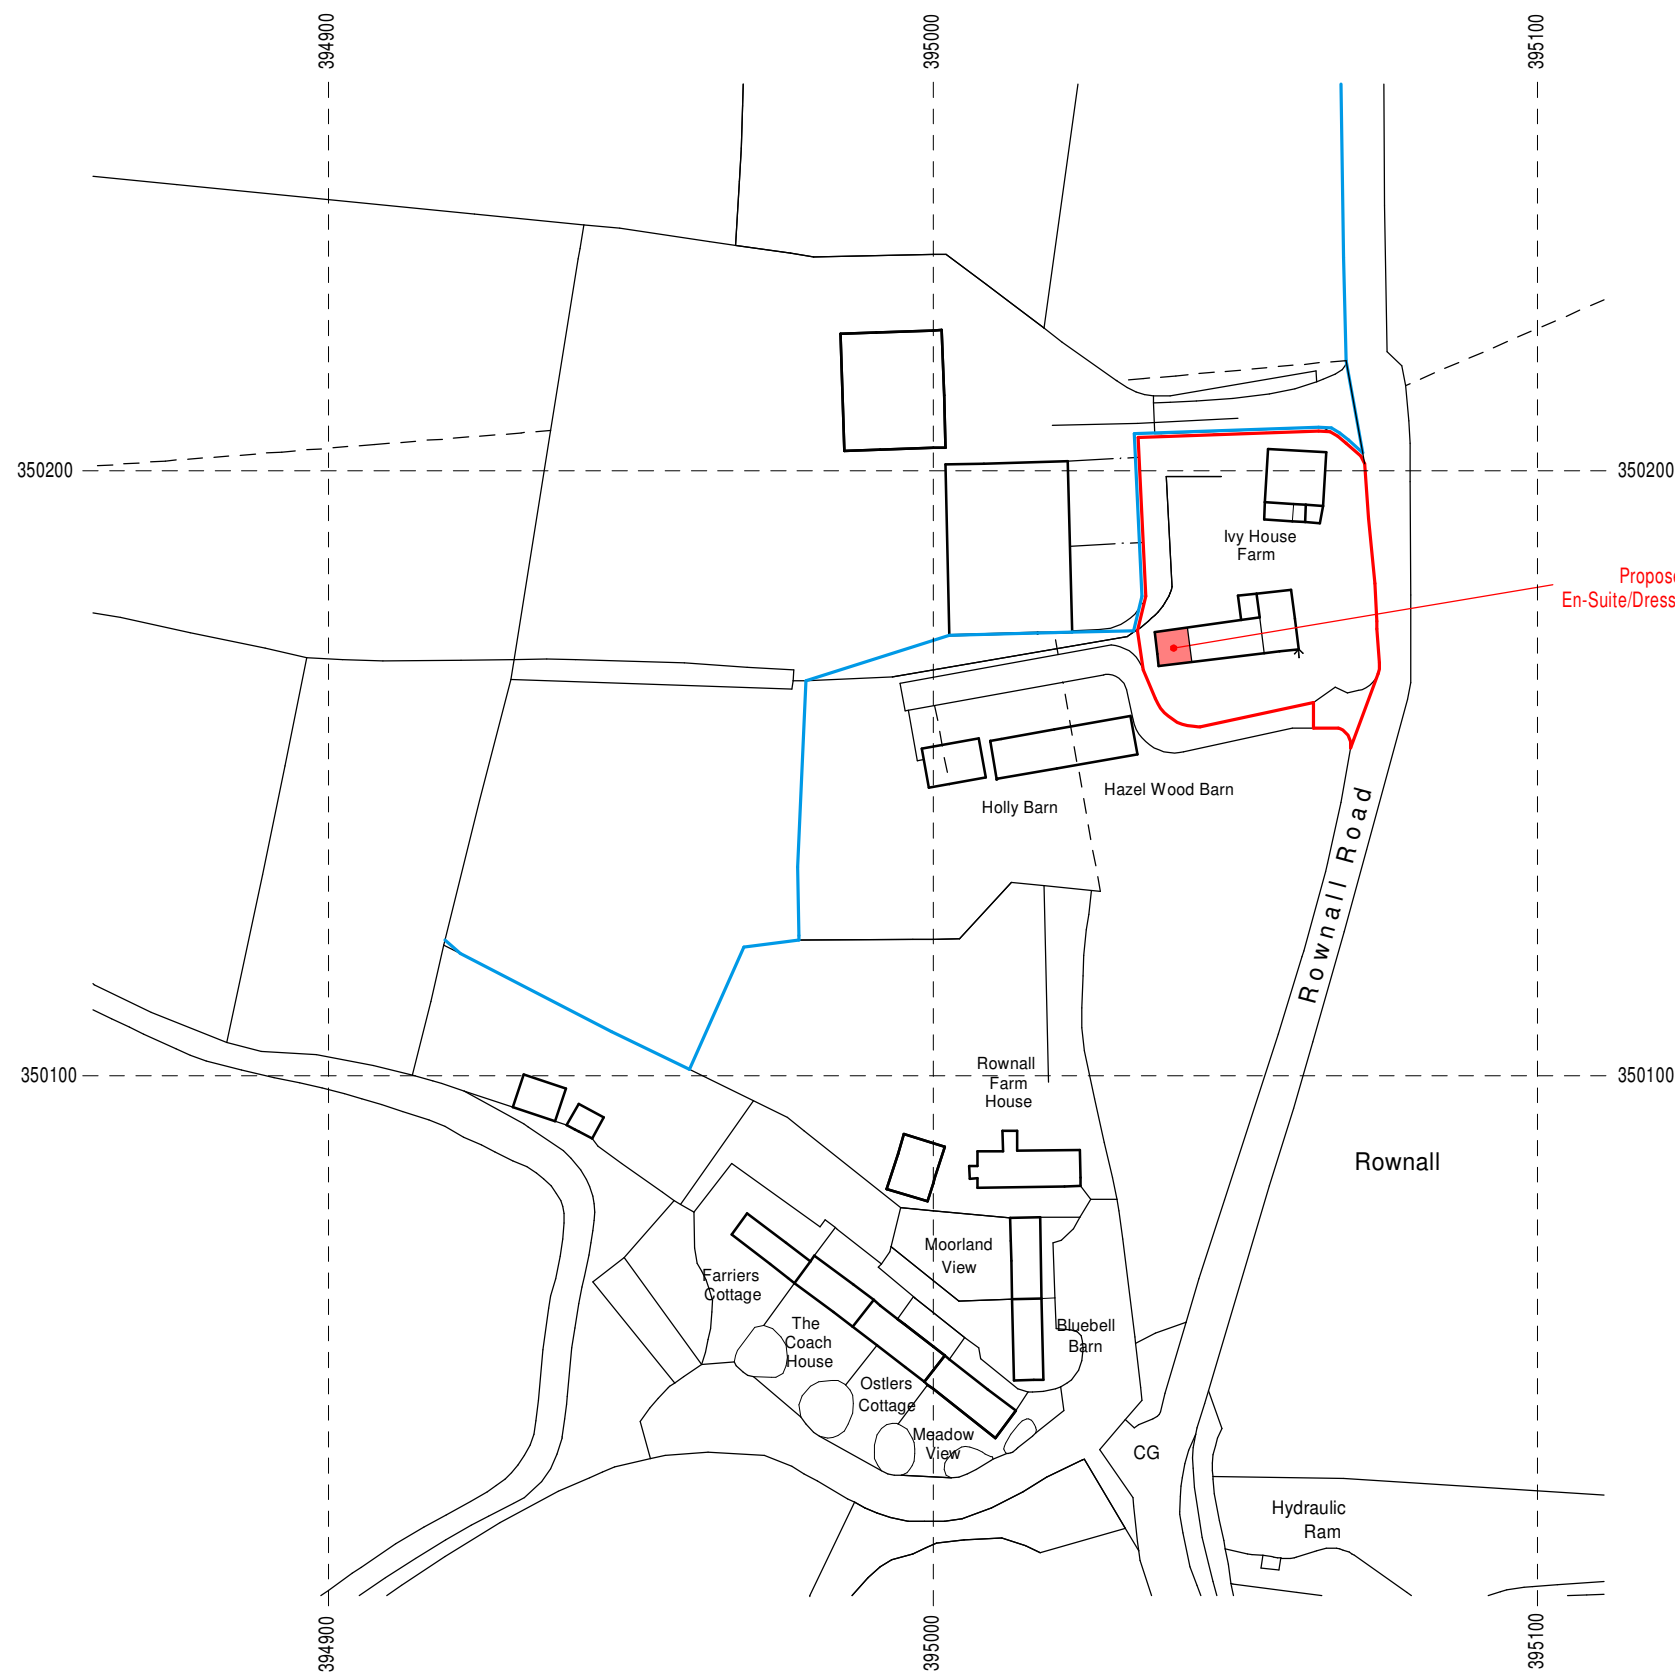


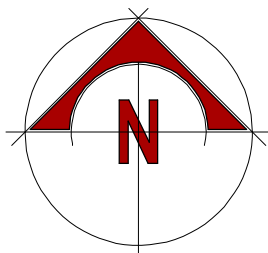

scale bar @ 1:1250

© Crown copyright and database right 2026
Ordnance Survey licence AC0000848283

S.A.I

Proposed Alterations to form En-Suite
and Dressing Room @
Ivy House Farm
Rownall Road, Rownall
Wetley Rocks, ST9 0BT

Planning Proposal
Location Plan

Date	Sheet	Scale
February 2026	A3	1:1250
Dwg No.	Rev.	Drawn
2015-2033-59	-	RG

A-



10 Cawdry Buildings, Fountain Street, Leek. ST13 6JP
Telephone: 01538 386002
E-mail: info@sammonsLtd.co.uk
Web: www.sammonsLtd.co.uk

This drawing is copyright.
All dimensions must be checked prior to commencement.