


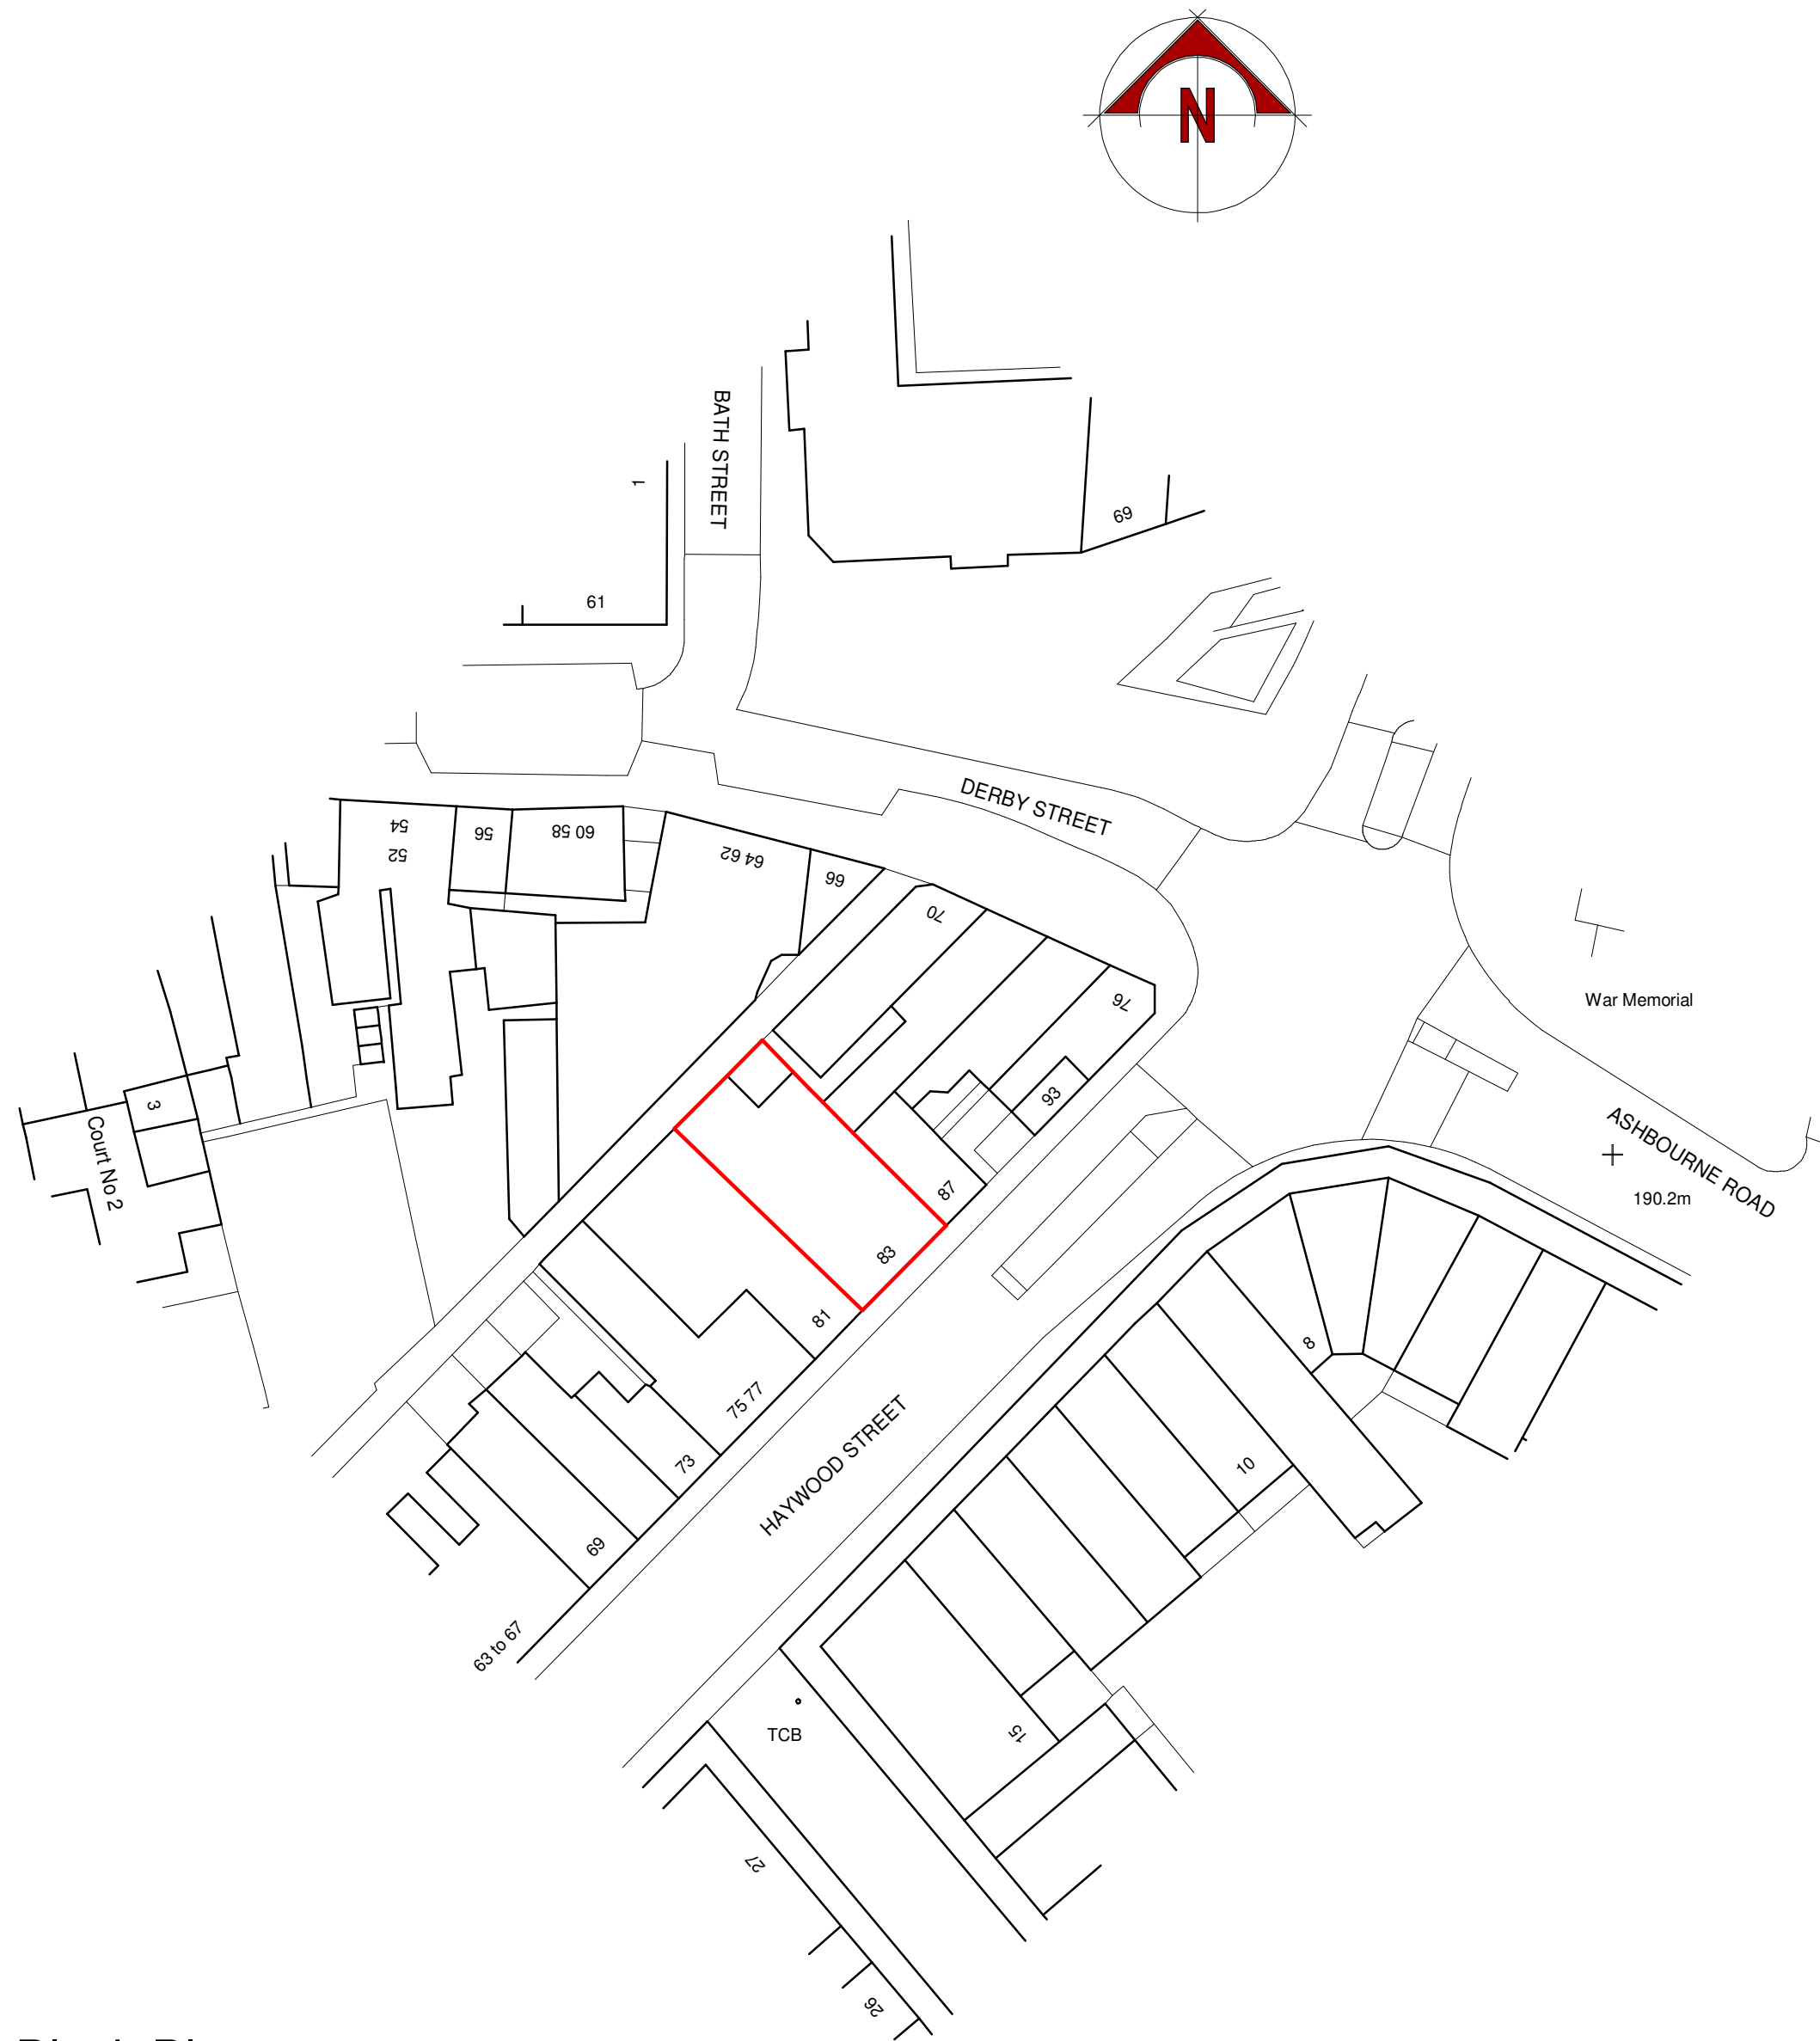

Block Plan

scale bar @ 1:500



Location Plan

scale bar @ 1:1250

Serial number: 297736
© Crown copyright and database right 2024
Ordnance Survey licence AC0000848283

Mrs Hope

Proposed Projecting Signage at
The Bankers Draught,
83 Haywood Street,
Leek, Staffordshire,
ST13 5JN

Planning Proposal
Location and Block Plan

Date	Sheet	Scale
February 2026	A2	1:1250 + 1:500
Org No.	Rev.	Drawn
2026-3081-04	-	NAW



10 Cawdry Buildings, Fountain Street, Leek. ST13 6JP
Telephone: 01538 386002
E-mail: info@sammonsLtd.co.uk
Web: www.sammonsLtd.co.uk

This drawing is copyright.
All dimensions must be checked prior to commencement.