


Phasing Key

1838
Original Workhouse

1897
Mortuary / Workhouse / Infirmary 'North Block'

1907
Laundry and Boiler Room

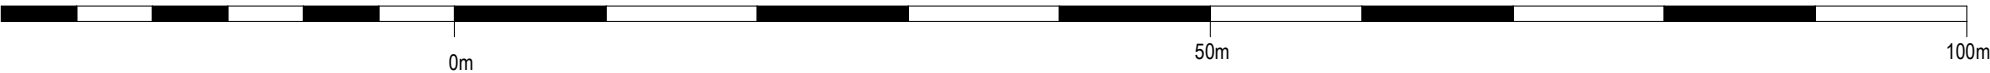

P01	05-02-2026	CgH	Planning & Listed Building Consent Issue		
Rev	Date	Drawn	Description		
ctd architects			Clerk Bank House Clerk Bank LEEK Staffordshire ST13 5HE t : 01538 373477 e : info@ctdarchitects.co.uk f : 01538 386503 w : www.ctdarchitects.co.uk		
Client			NHS Midlands Partnership NHS Foundation Trust		
Project			Proposed Replacement of 16no. First Floor Windows to North Radial Wing Leek Moorlands Hospital, Ashbourne Road, LEEK, ST13 5BQ		
Title			Building Phases and Former Uses Plan		
Scale			1:500	Size	A2
Status			PLANNING & LBC		
Drawing Ref			2606 - CTD - RW - SI - DR - A - 003 - P01		