





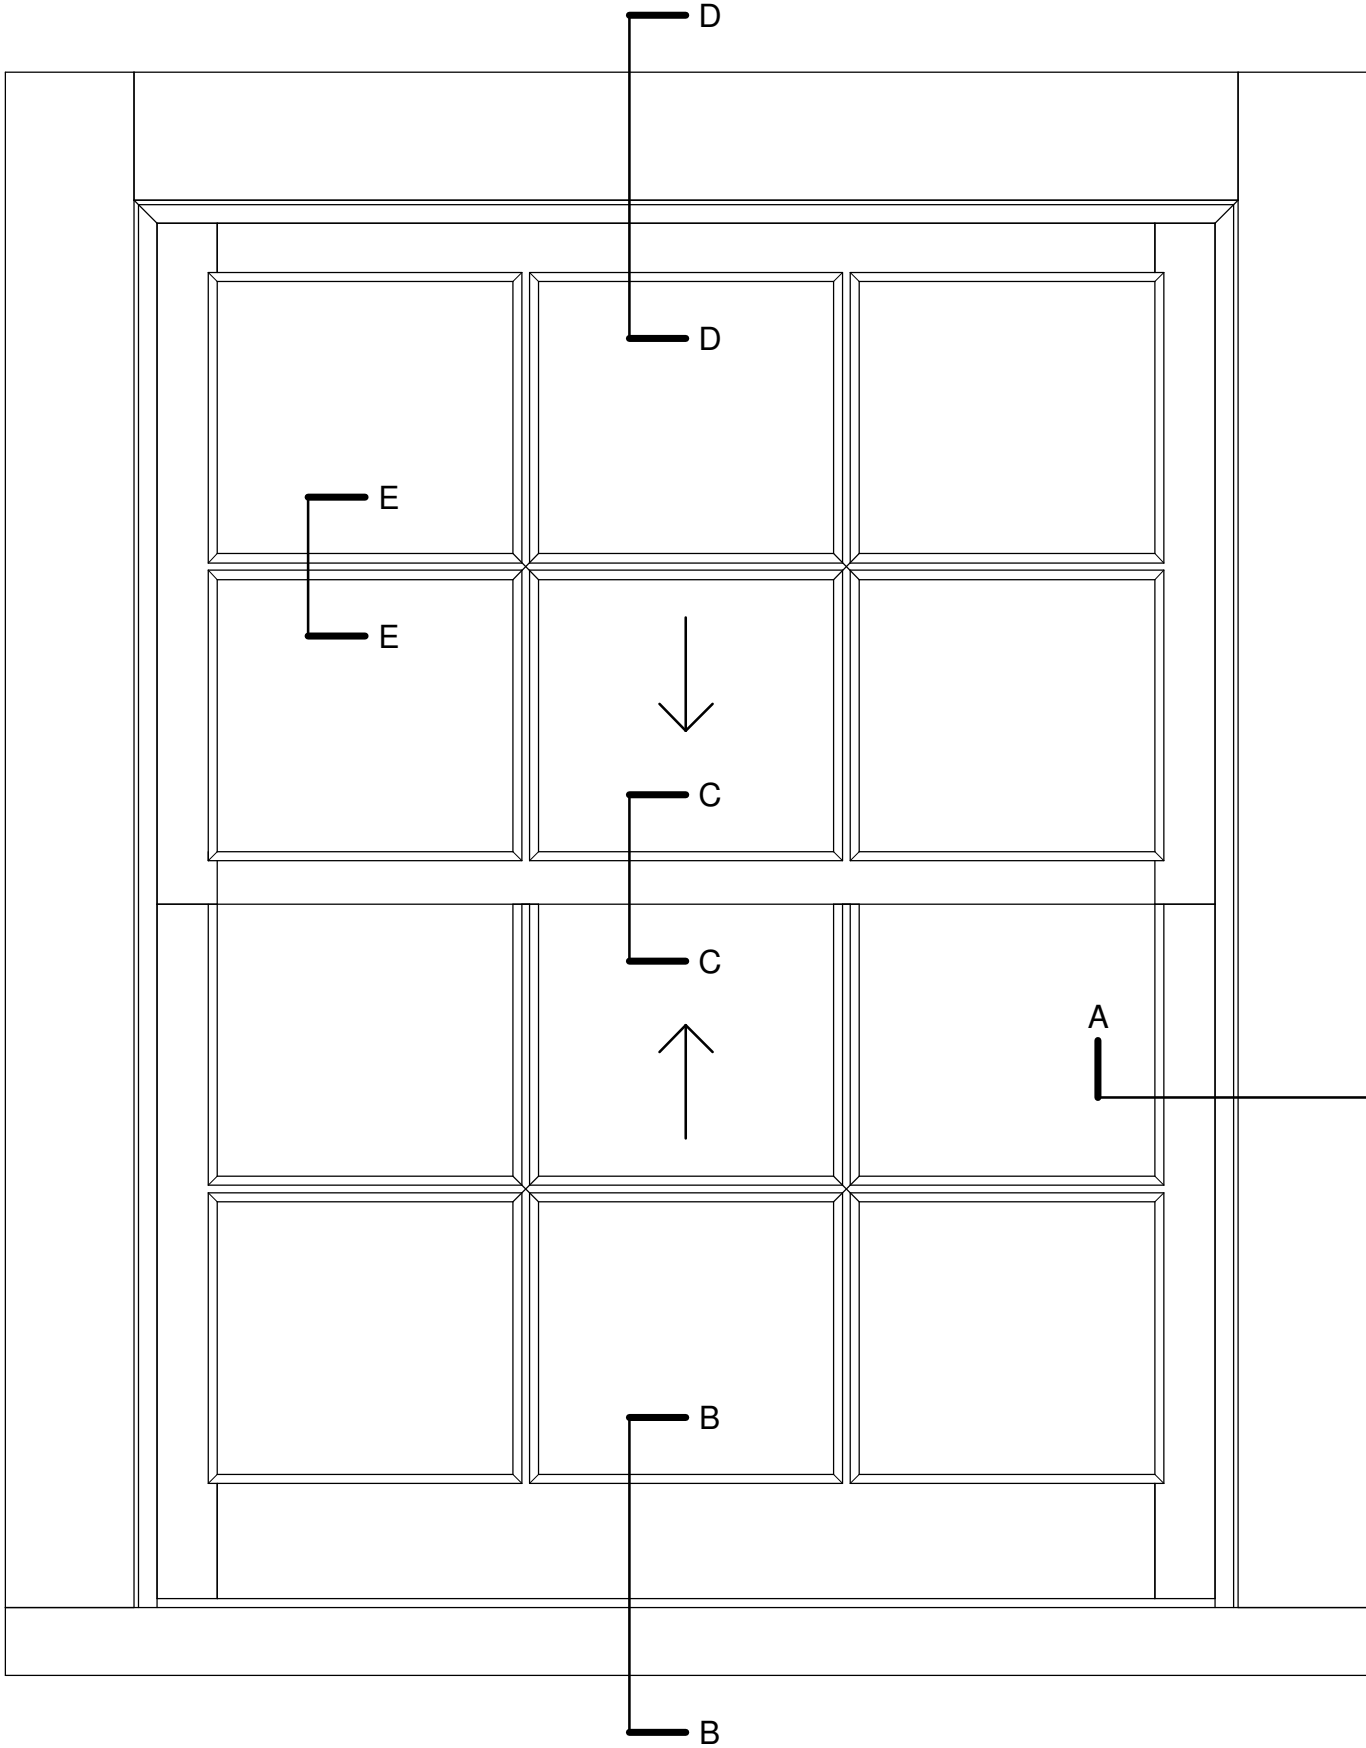


Typical Elevation
1:5

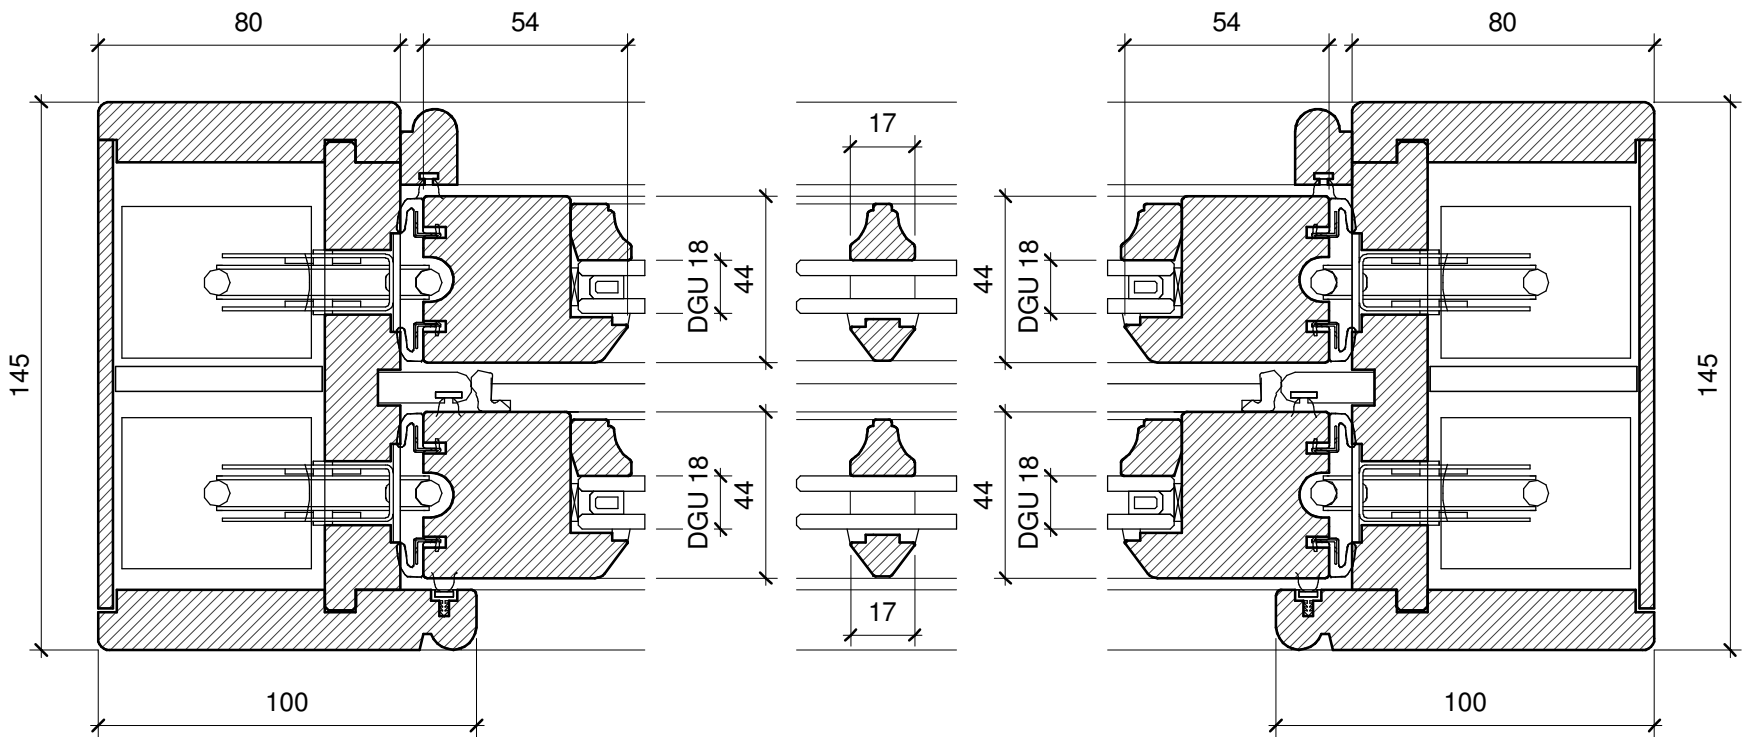


Jamb Detail A-A


Typical Plan
1:2

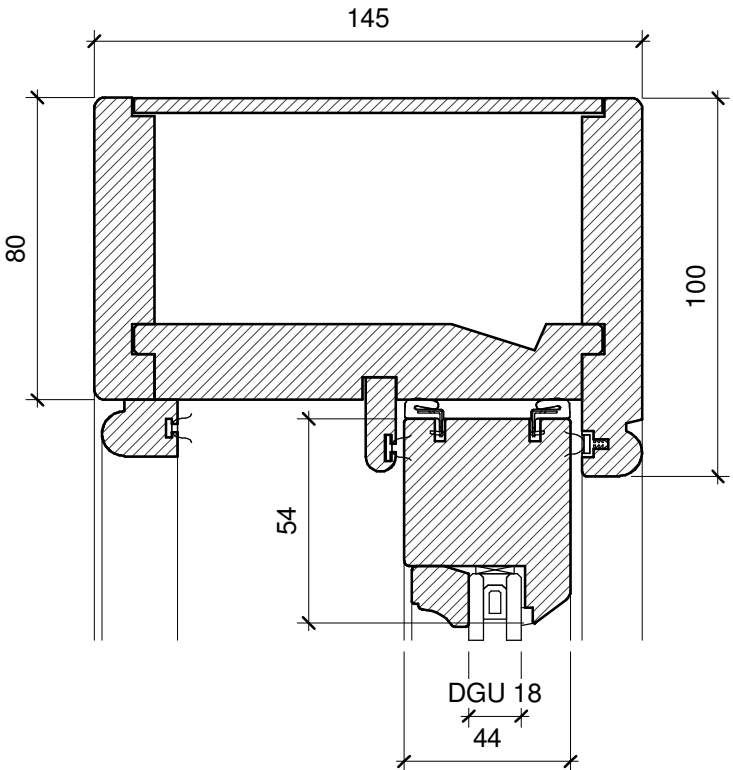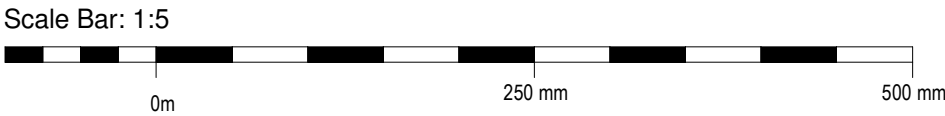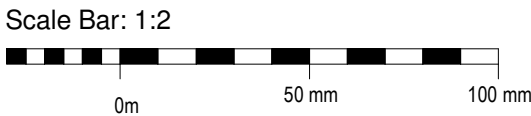


Head Detail D-D

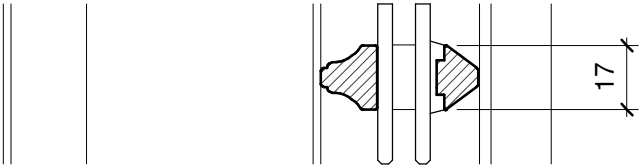


Glazing Bar Detail E-E

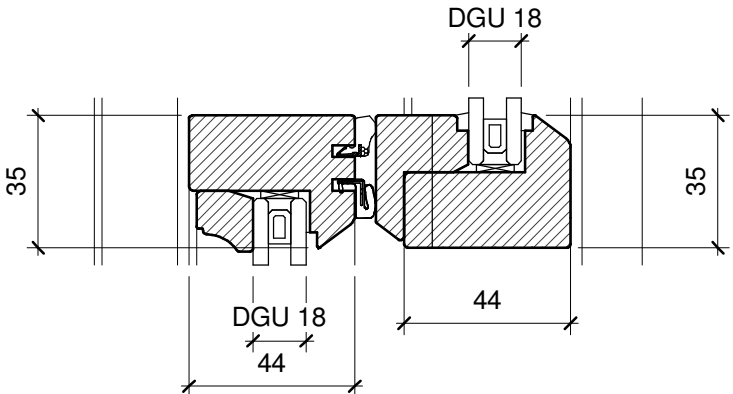

Mid Rail Detail C-C

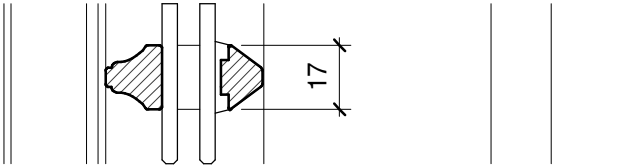

Glazing Bar Detail E-E

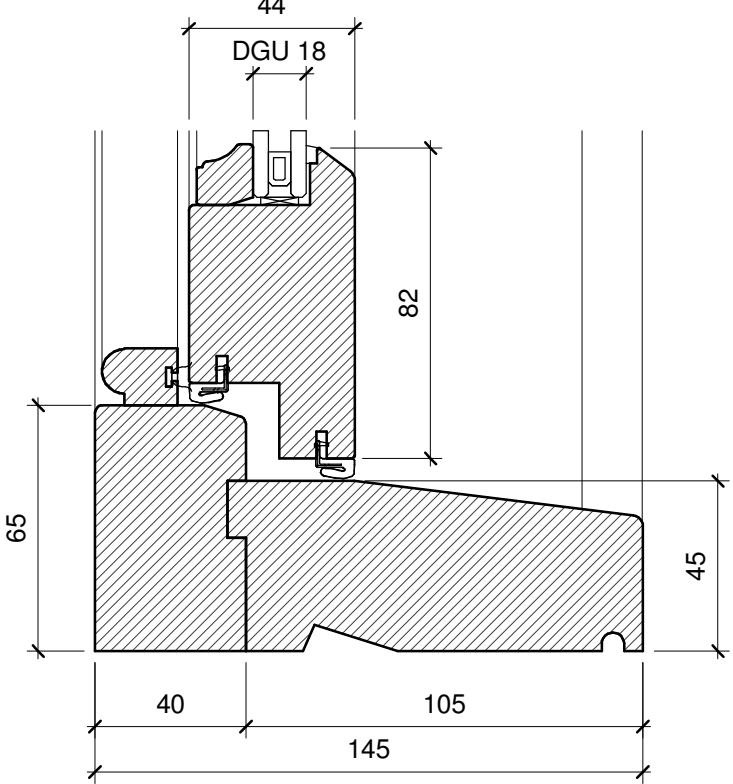

Cill Detail B-B

Typical Section
1:2

P02	16/02/2026	CgH	Double glazed unit size amended to 18mm to suit window manufacturers details
P01	05-02-2026	CgH	Planning & Listed Building Consent Issue
Rev	Date	Drawn	Description
ctdarchitects Client Project Proposed Replacement of 16no. First Floor Windows to North Radial Wing Leek Moorlands Hospital, Ashbourne Road, LEEK, ST13 5BQ Title Typical Sash Window Detail Midlands Partnership NHS Foundation Trust Clerk Bank House Clerk Bank LEEK Staffordshire ST13 5HE t: 01538 373477 f: 01538 386503 e: info@ctdarchitects.co.uk w: www.ctdarchitects.co.uk ctd architects © 2026 - This drawing is copyright. - All dimensions to be checked on site before proceeding. - Contractor must notify the architect of any discrepancies before proceeding. - Contractor to check/adjust dimensions of new work to suit existing conditions. Do not assume existing structure or details are plumb, square or level. - All drawings to be read in conjunction with all other consultants drawings and specs. Scale 1:5/2 Size A2 Drawn CgH Chk'd CH Status PLANNING & LBC Drawing Ref 2606 - CTD - RW - XX - DR - A - 009 - P02 architects historic building advisors project managers landscape & urban designers			