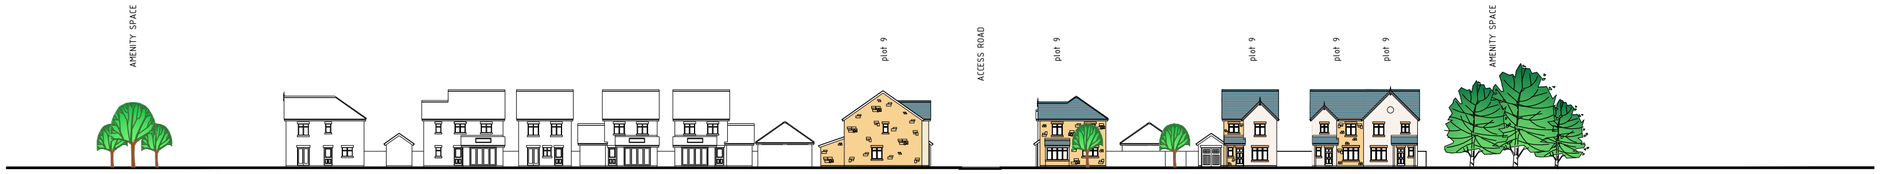

SECTION/ELEVATION A-A

SECTION/ELEVATION B-B

SECTION/ELEVATION C-C

SECTION/ELEVATION D-D

0 10 20 30 40 50

PROJECT NO 110 - DWG NO 116 REVISION A

DRAWING TITLE
SITE ELEVATIONS
*

PROJECT
FORGE WORKS
BIDDULPH

SCALE	DATE	DWN	CHK
1:500@A1 xx@A3	03-24	--	--

REVISION/ISSUE

PLANNING

rev	date	description
A	10-25	UPDATED TO NEW SITE LAYOUT

Copyright reserved to the Architects. This drawing may not be used or reproduced without their written consent.

barrie newcombe ASSOCIATES
winnington hall, winnington,
northwich, cheshire, CW8 4DU
Tel: (01606) 782 500