BNG Plan

Metres

1 2 3 4 5 10 15 20

SCALE 1:200

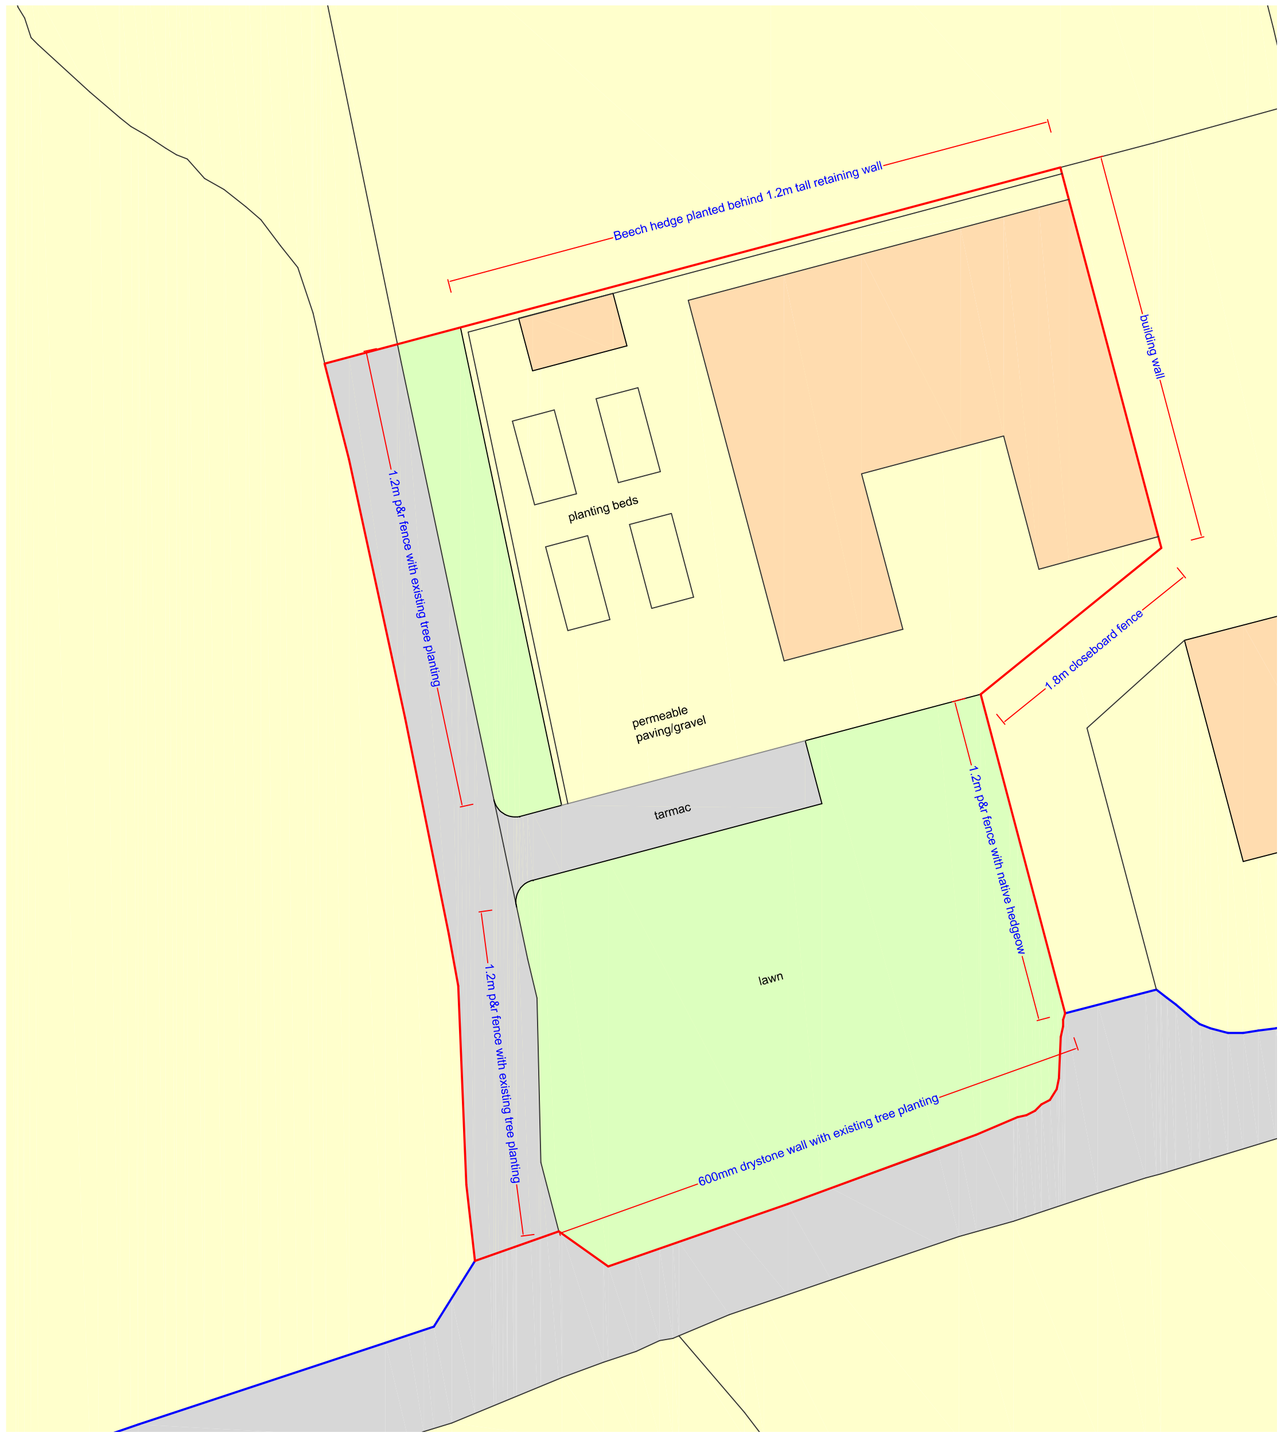

Landscaping Features

Metres

1 2 3 4 5 10 15 20

SCALE 1:200

N

DBD Architectural Consultancy Ltd ©2026

1. Copyright is vested with DBD Architectural Consultancy Ltd.

2. All dimensions to be checked on site before proceeding.

3. Contractor to check/adjust dimensions of new work to suit existing conditions.
Do not assume existing structure or details are plumb, square or level.

4. Contractor must notify the architect of any discrepancies before proceeding.

5. All drawings to be read in conjunction with all other consultants drawings and specs.

Rev	Date	Description

DBD Architectural Consultancy

DBD Architectural Consultancy Ltd
59 Broad Street,Leek,
Staffordshire, ST13 5NS
01538 383118
mail@dbdconsultants.co.uk
www.dbdconsultants.co.uk

Client

Mrs S Cresswell
Stoney Dale Farm,
Oakamoor,
ST10 3AH

Project

Conversion of stable building into a single dwelling

Title

BNG Plan

Stage	Planning		
Size	A1	Date	job no.
Scale	1:200	22.12.25	2584
Drawing Number	PL 04		