


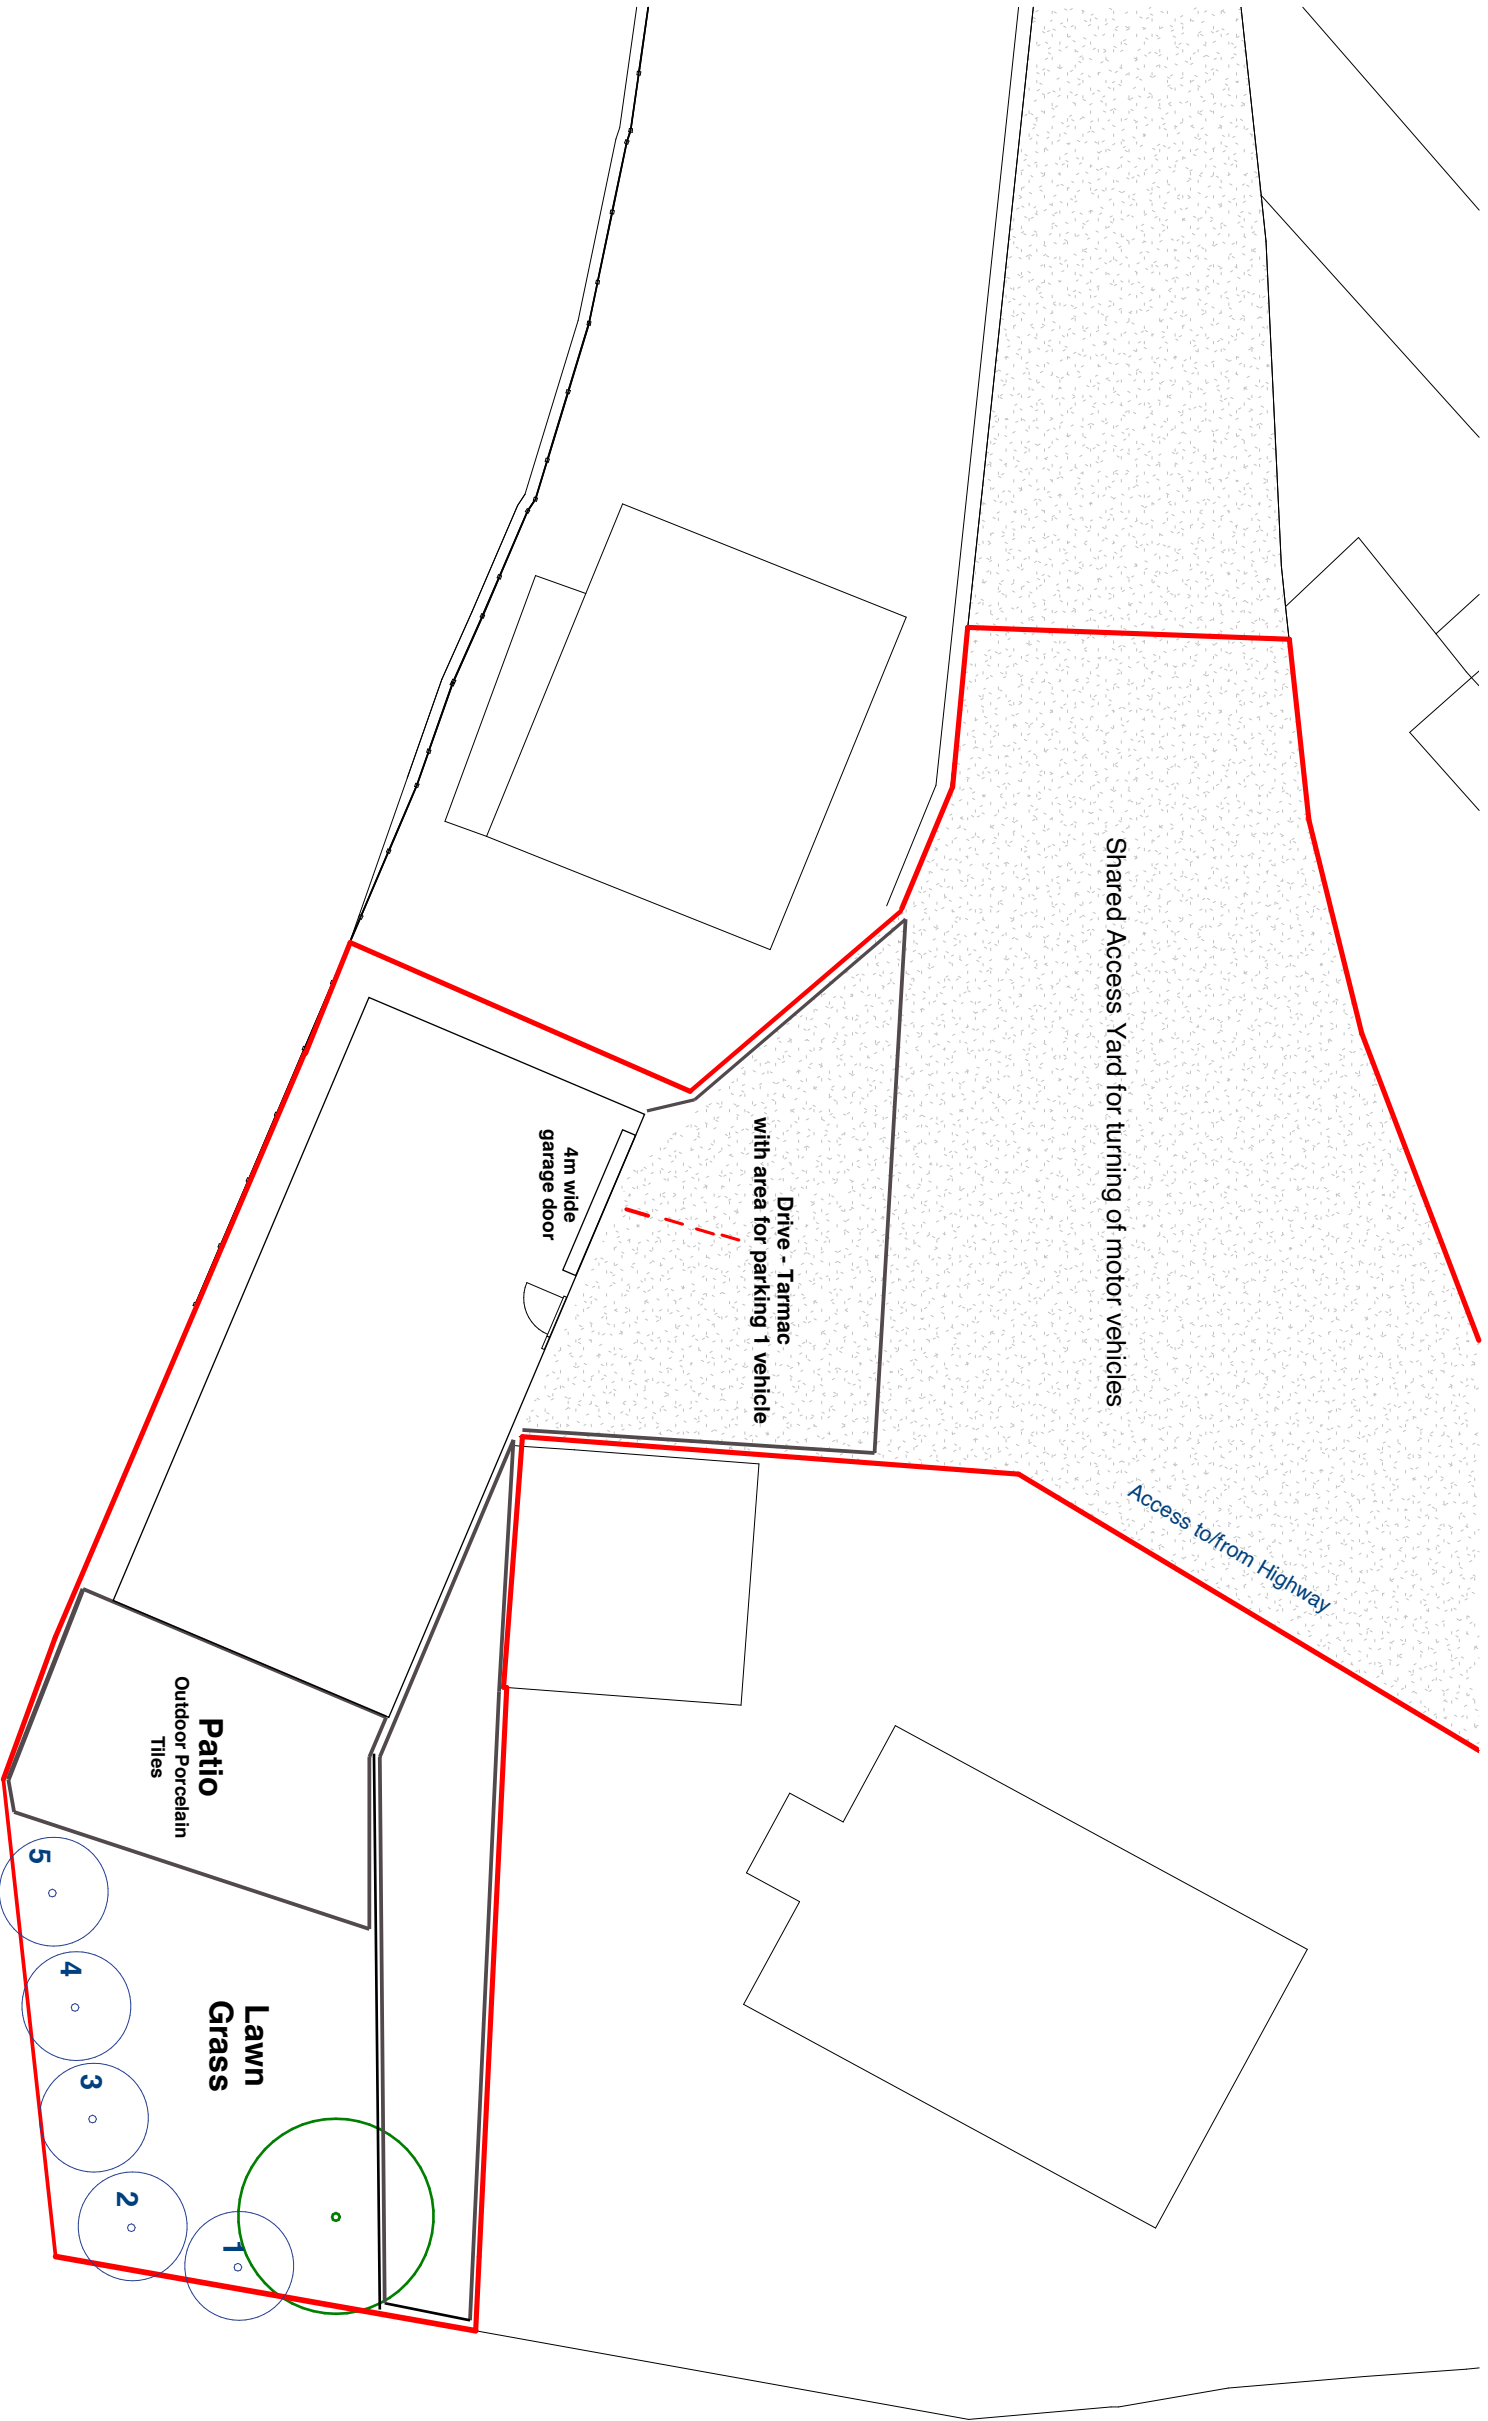

See supplementary Tree Survey for species, position, spread and details of trees

Facing Material and Hard Surfaces Details
Bricks - Forterra Hampton Rural Blend
Roof Tiles - Marley Eternit Staffordshire Blue
Doors - Ral 7016 Grey Aluminium
Windows - Ral 7016 Grey Aluminium
Bifold - Ral 7016 Grey Aluminium
Gutters - Black PVCu round gutters and downpipes secured using galvanised fixings and brackets.

Tree Details
Existing Tree - Green
Trees to be planted - Blue

Species of planted trees
Gaulder Rose x2 - (4,5)
Hazel x2 - (1,3)
Common Holly - (2)

* All trees are to be standard with minimum height 1m, rootballed.
All trees are to be single staked, tied and protected with 600mm spiral rabbit guards.



Client's Name				Drawing Title				
Dan & Jenny				Site Block Plan				
2	0	2	4	6	8	10	Number	Rev
Scale 1:200@A3							0012	
m								

Date				
February 2026				
Title				
The Bungalow Caravan, Cheadle Road, Cheddleton				
Status				
Condition Submissions				
Rev	Date	Revision Details	Dr	C