


0 LARGE CAR MANOEUVRES

A technical drawing of a ramp or road section. A green hatched area is bounded by a red line on the left and a red line on the right. The hatched area contains two black arrows pointing towards the right. The drawing includes various geometric lines, including a dashed line and a solid line, and a small circular feature on the left side.

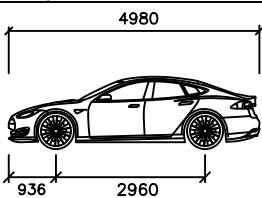

Tesla Model S	
	mm
Width	: 1963
Track	: 1945
Lock to Lock Time	: 6.0
Steering Angle	: 33.4

-	-	-	-	Drawn By: LD	Date: 12.02.2026	Client Name: PEGASUS RESIDENTIAL LIMITED
-	-	-	-			
-	-	-	-	Checked: BB	Scale@A3: 1:250	Project Title: THE HOLLIES, BLYTHE BRIDGE
A	NEW SITE LAYOUT UNDERLAID	26.02.26	LD			
Rev	Description	Date	By	Approved: BB	Status: PLANNING	
REVISIONS						

Drawing Title:


SWEPT PATH ANALYSIS - LARGE CAR

Drawing No.	SCP/250357/ATR03
Rev.	A

SCP
an **RSK** company

Office of Origin: Manchester Tel: 0161 832 4400
www.scptransport.co.uk - www.rskgroup.com

SITE ACCESS VISIBILITY SPLAYS - 1:500

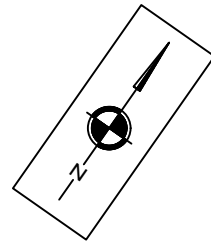

Extent of highway illustrated as per
google imagery (shown as dashed)_

Extent of highway illustrated as per
google imagery (shown as dashed)_

2.4m x 43m Visibility splay_

Existing BT pole_

2.4m x 43m Visibility splay_



SITE ACCESS PEDESTRIAN VISIBILITY SPLAYS - 1:250

2m x 2m Pedestrian visibility splay_

© Crown Copyright, All Rights Reserved. 2021 Licence Number 0100031673 This Drawing Is The Property Of SCP And Should Not Be Copied, Used Or Its Contents Divulged Without Prior Written Consent

-	-	-	-	Drawn By: LD	Date: 12.02.2026	Client Name: PEGASUS RESIDENTIAL LIMITED	Drawing Title: SITE ACCESS VISIBILITY SPLAYS	Drawing No. SCP/250357/D01	SCP an RSK company Office of Origin: Manchester Tel: 0161 832 4400 www.scptransport.co.uk - www.rskgroup.com
-	-	-	-						
-	-	-	-						
A	NEW SITE LAYOUT UNDERLAID	26.02.26	LD	Checked: BB	Scale@A3: AS STATED	Project Title: THE HOLLIES, BLYTHE BRIDGE			
Rev	Description	Date	By	Approved: BB	Status: PLANNING				
REVISIONS									

FIRE TENDER TURNING MANOEUVRE

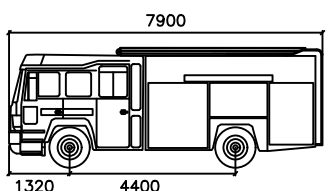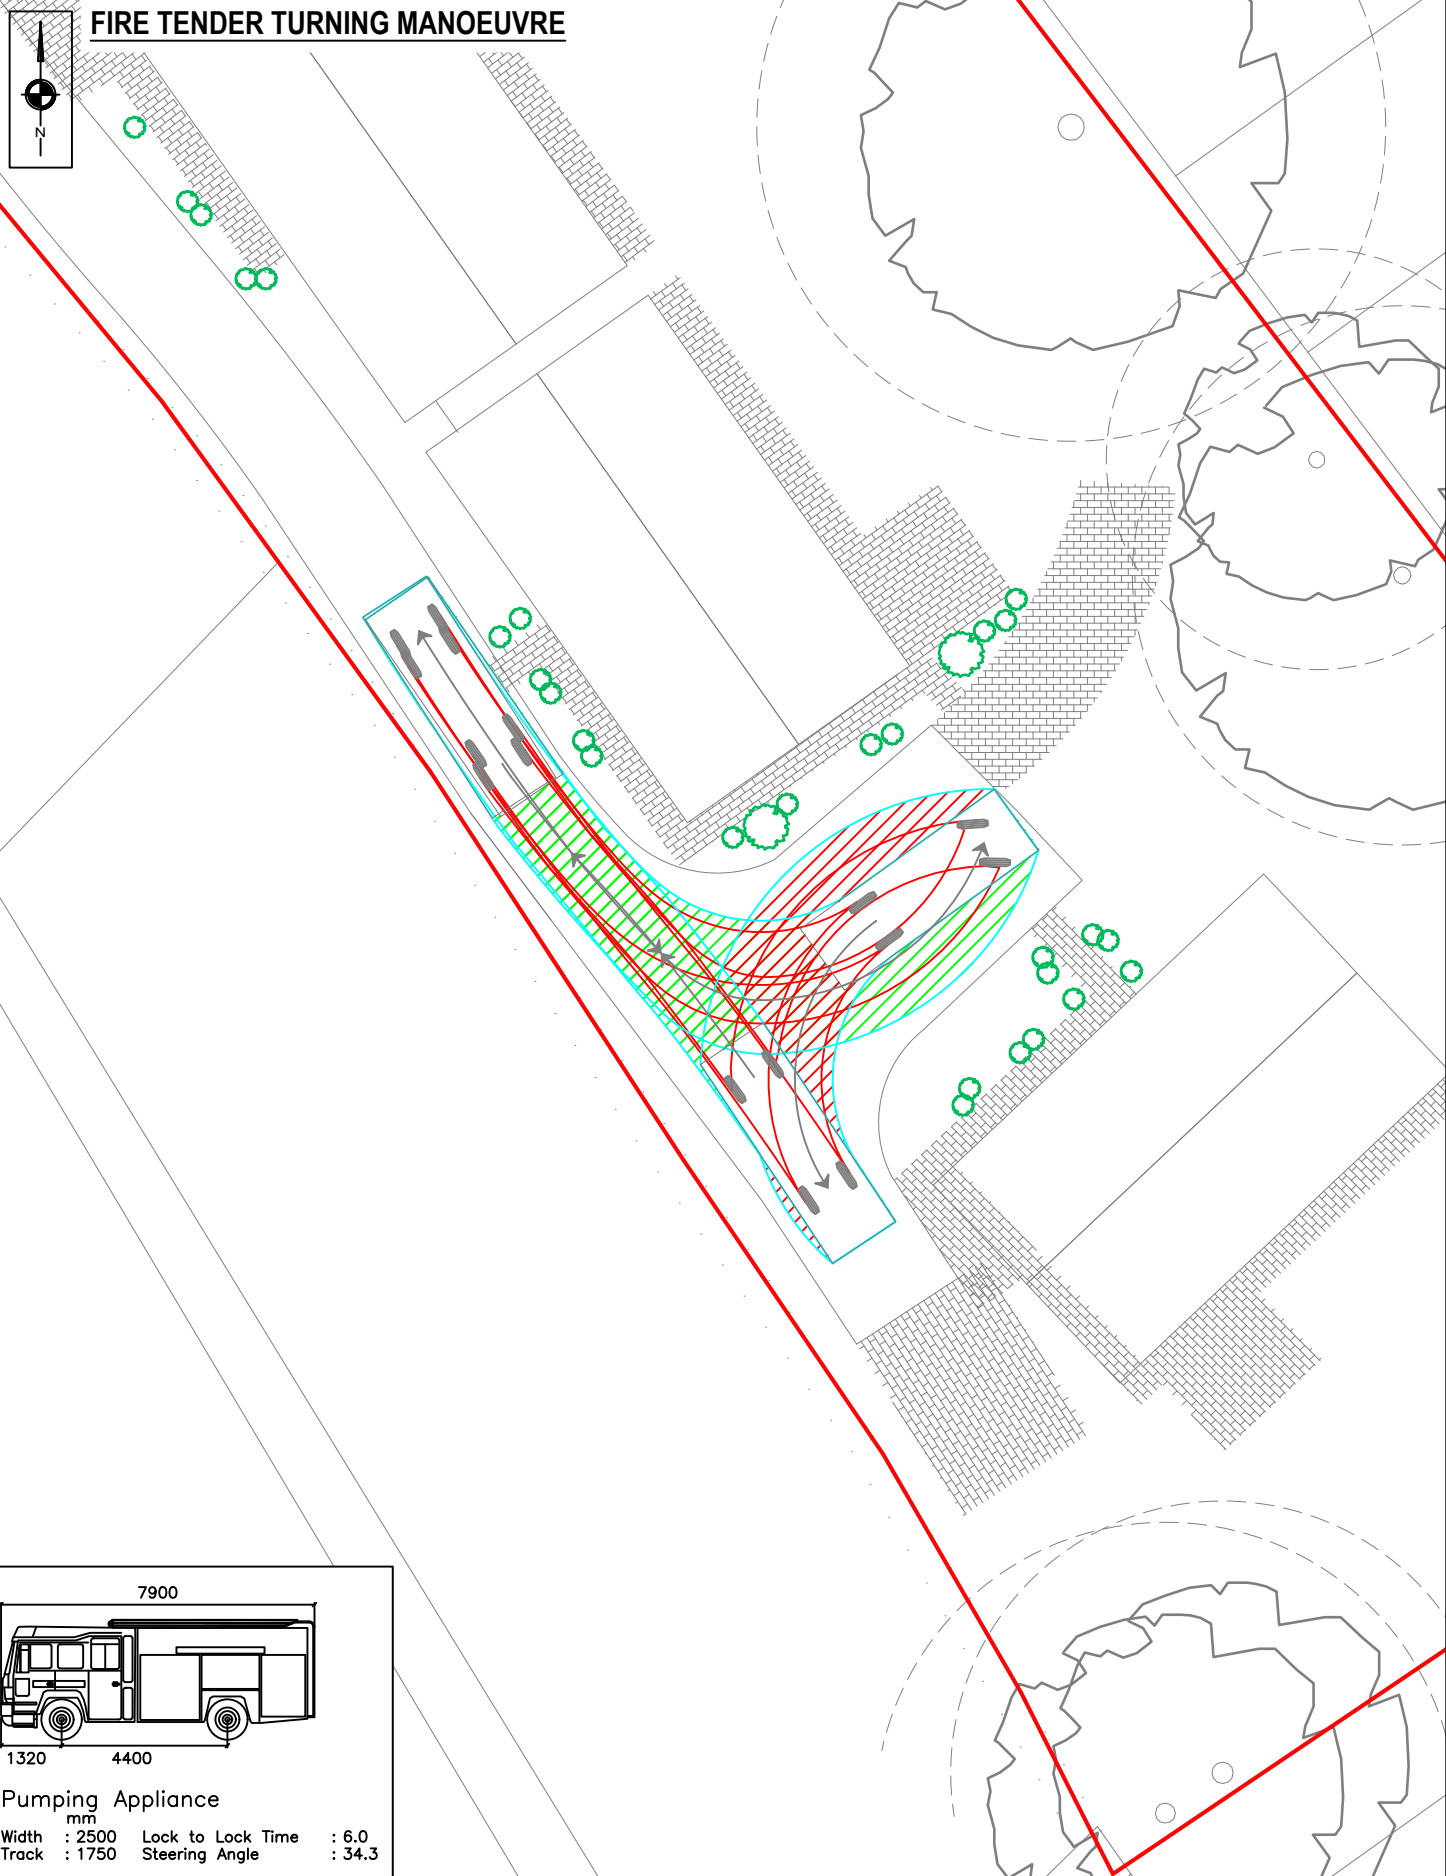

Pumping Appliance
mm
Width : 2500 Lock to Lock Time : 6.0
Track : 1750 Steering Angle : 34.3

Rev	Description	Date	By
B	NEW SITE LAYOUT UNDERLAID	26.02.26	LD
A	NEW SITE LAYOUT UNDERLAID	12.02.26	LD

REVISIONS

Client Name: PEGASUS RESIDENTIAL LIMITED	
Drawn By: LD	Date: 18.12.2025
Checked: MD	Scale@A4: 1:250
Approved: BB	Status: PLANNING

Project Title: THE HOLLIES, BLYTHE BRIDGE	
Drawing Title: SWEEP PATH ANALYSIS - PUMPING APPLIANCE	
Drawing No. SCP/250357/ATR01	Rev. B

SCP
an RSK company
Office of Origin: Manchester Tel: 0161 832 4400
www.scptransport.co.uk - www.rskgroup.com