Notes:

1. THIS DRAWING TO BE READ IN CONJUNCTION WITH THE ARCHITECTS / ENGINEERS DRAWINGS.

KEY:

SITE BOUNDARY

Ordnance Survey®
UKmapcentre.com

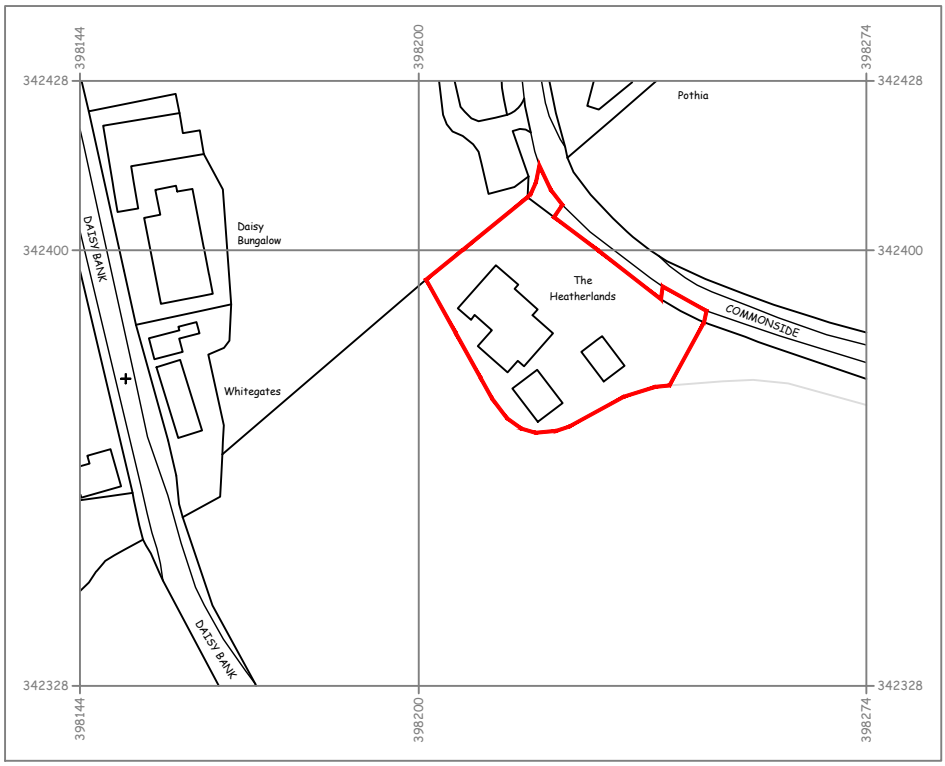

Serial number: 317643

© Crown copyright and database right 2025
Ordnance Survey licence AC0000848283
Reproduction in whole or in part is prohibited
without the prior permission of Ordnance Survey.

SITE LOCATION PLAN

(SCALE: 1:1250)

Rev.	Revision Description	Drn	Date

FOR GUIDANCE ONLY

0 5 10 15 20 25 50

Scale m

Client:	MR ANDY BROWN
Suitability:	PLANNING
Drawing No:	HEATHERLANDS-IDS-Q546-DR-A-05-10-001
Revision	/
Drawing Type:	AUTOCAD
Index No.:	IDS-2025-Q546
Title:	HEATHERLANDS, BOUNDARY, STAFFS, ST10 2NU SITE LOCATION PLAN
Scales:	1:1250 @A4
Date:	SEPT 2025
Drawn by:	SPW
Checked by:	

IDEAL DESIGN SOLUTIONS

Tel: 01889 568573
e-mail: enquiries@idsdesigns.co.uk

Drawing Design & Copyright of:
Ideal Design Solutions.