


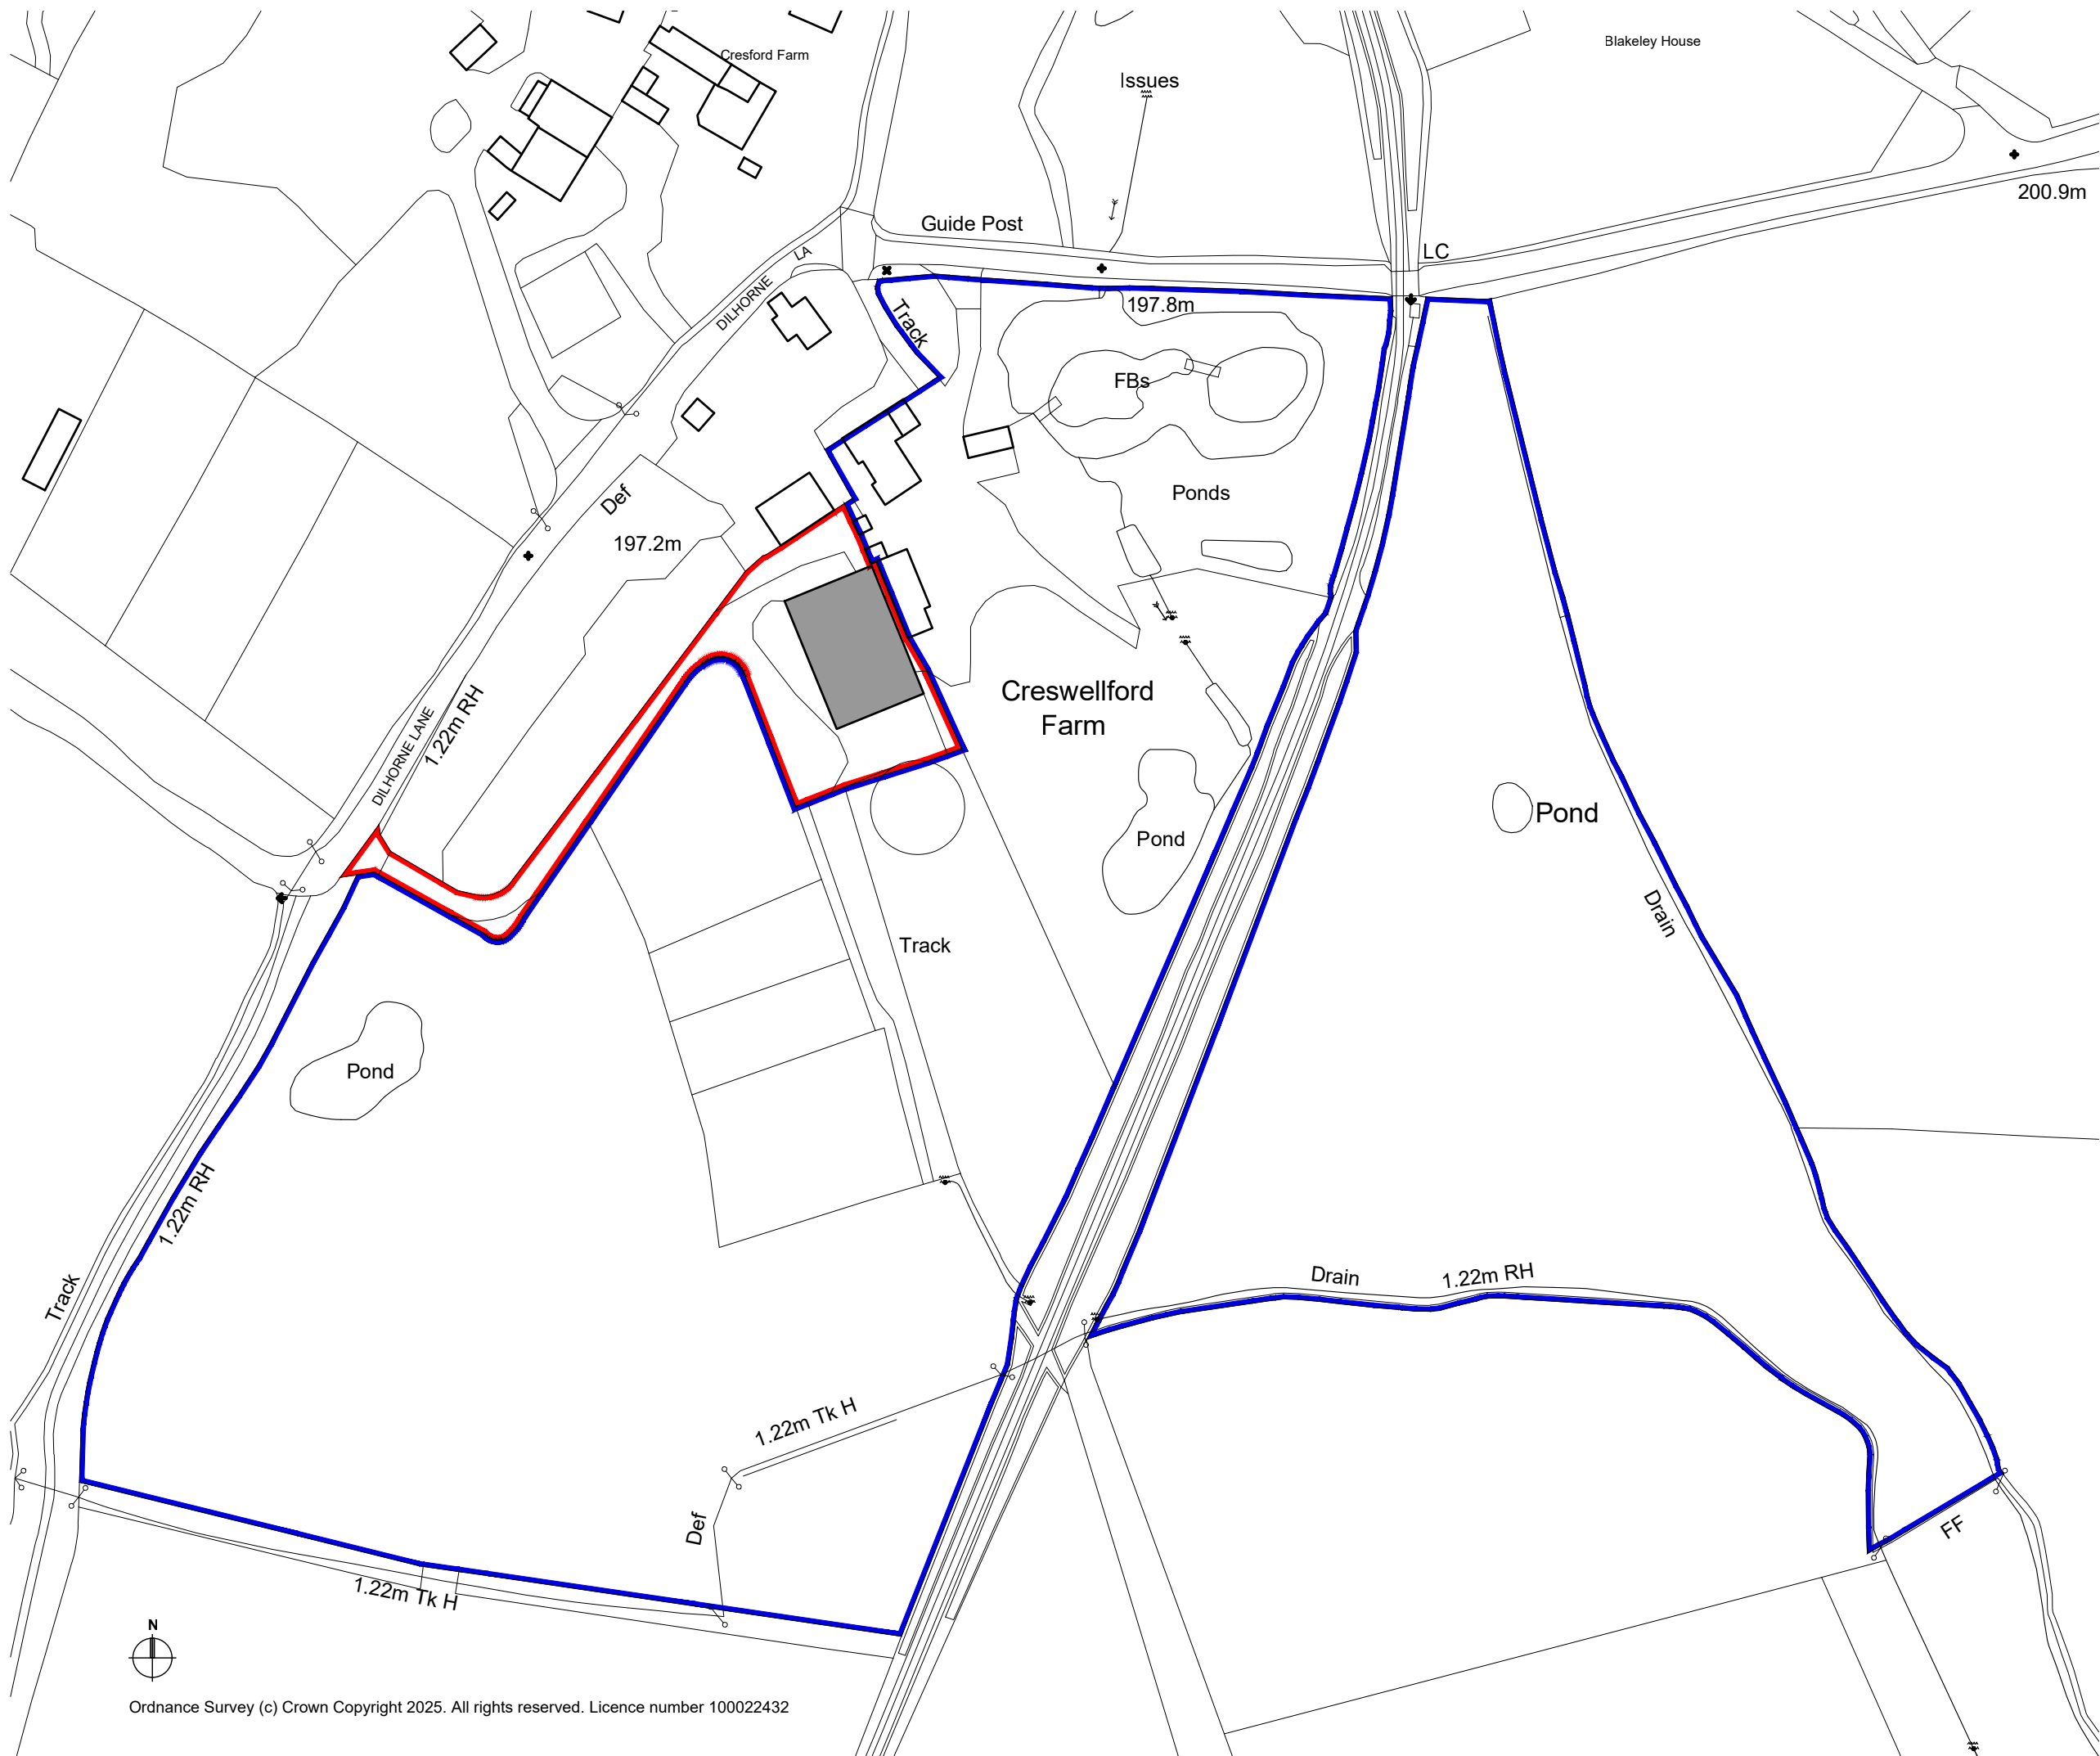

All Dimensions & Levels to be checked and verified by the contractor prior to works commencing. Responsibility is not accepted for errors made by others in scaling from this drawing. All construction information should be taken from figured dimensions only. Any errors to be reported to the Architect immediately. The copyright of this drawing and design is vested in the Architect and must not be copied or reproduced without written consent.

rev	description	date
-----	-------------	------

drawing	revision
1309 00	-

client	adrian nixon
--------	--------------

project	proposed tourist units
---------	------------------------

location	cresswellford farm foxfield view dilthorne stoke on trent ST10 2DX
----------	--

title	existing locataion plan
-------	-------------------------

issue	planning
-------	----------

scale	1:1250 @ A3
-------	-------------

drawn by	checked by	date
djw	sjr	01.07.25

TarpeyWoodfineArchitects

The Keele Centre, Three Mile Lane, Keele,
Newcastle - under - Lyme, Staffordshire ST5 5HH
tel: 01782 632 680 email: info@tarpey-woodfine.com



Ordnance Survey (c) Crown Copyright 2025. All rights reserved. Licence number 100022432