



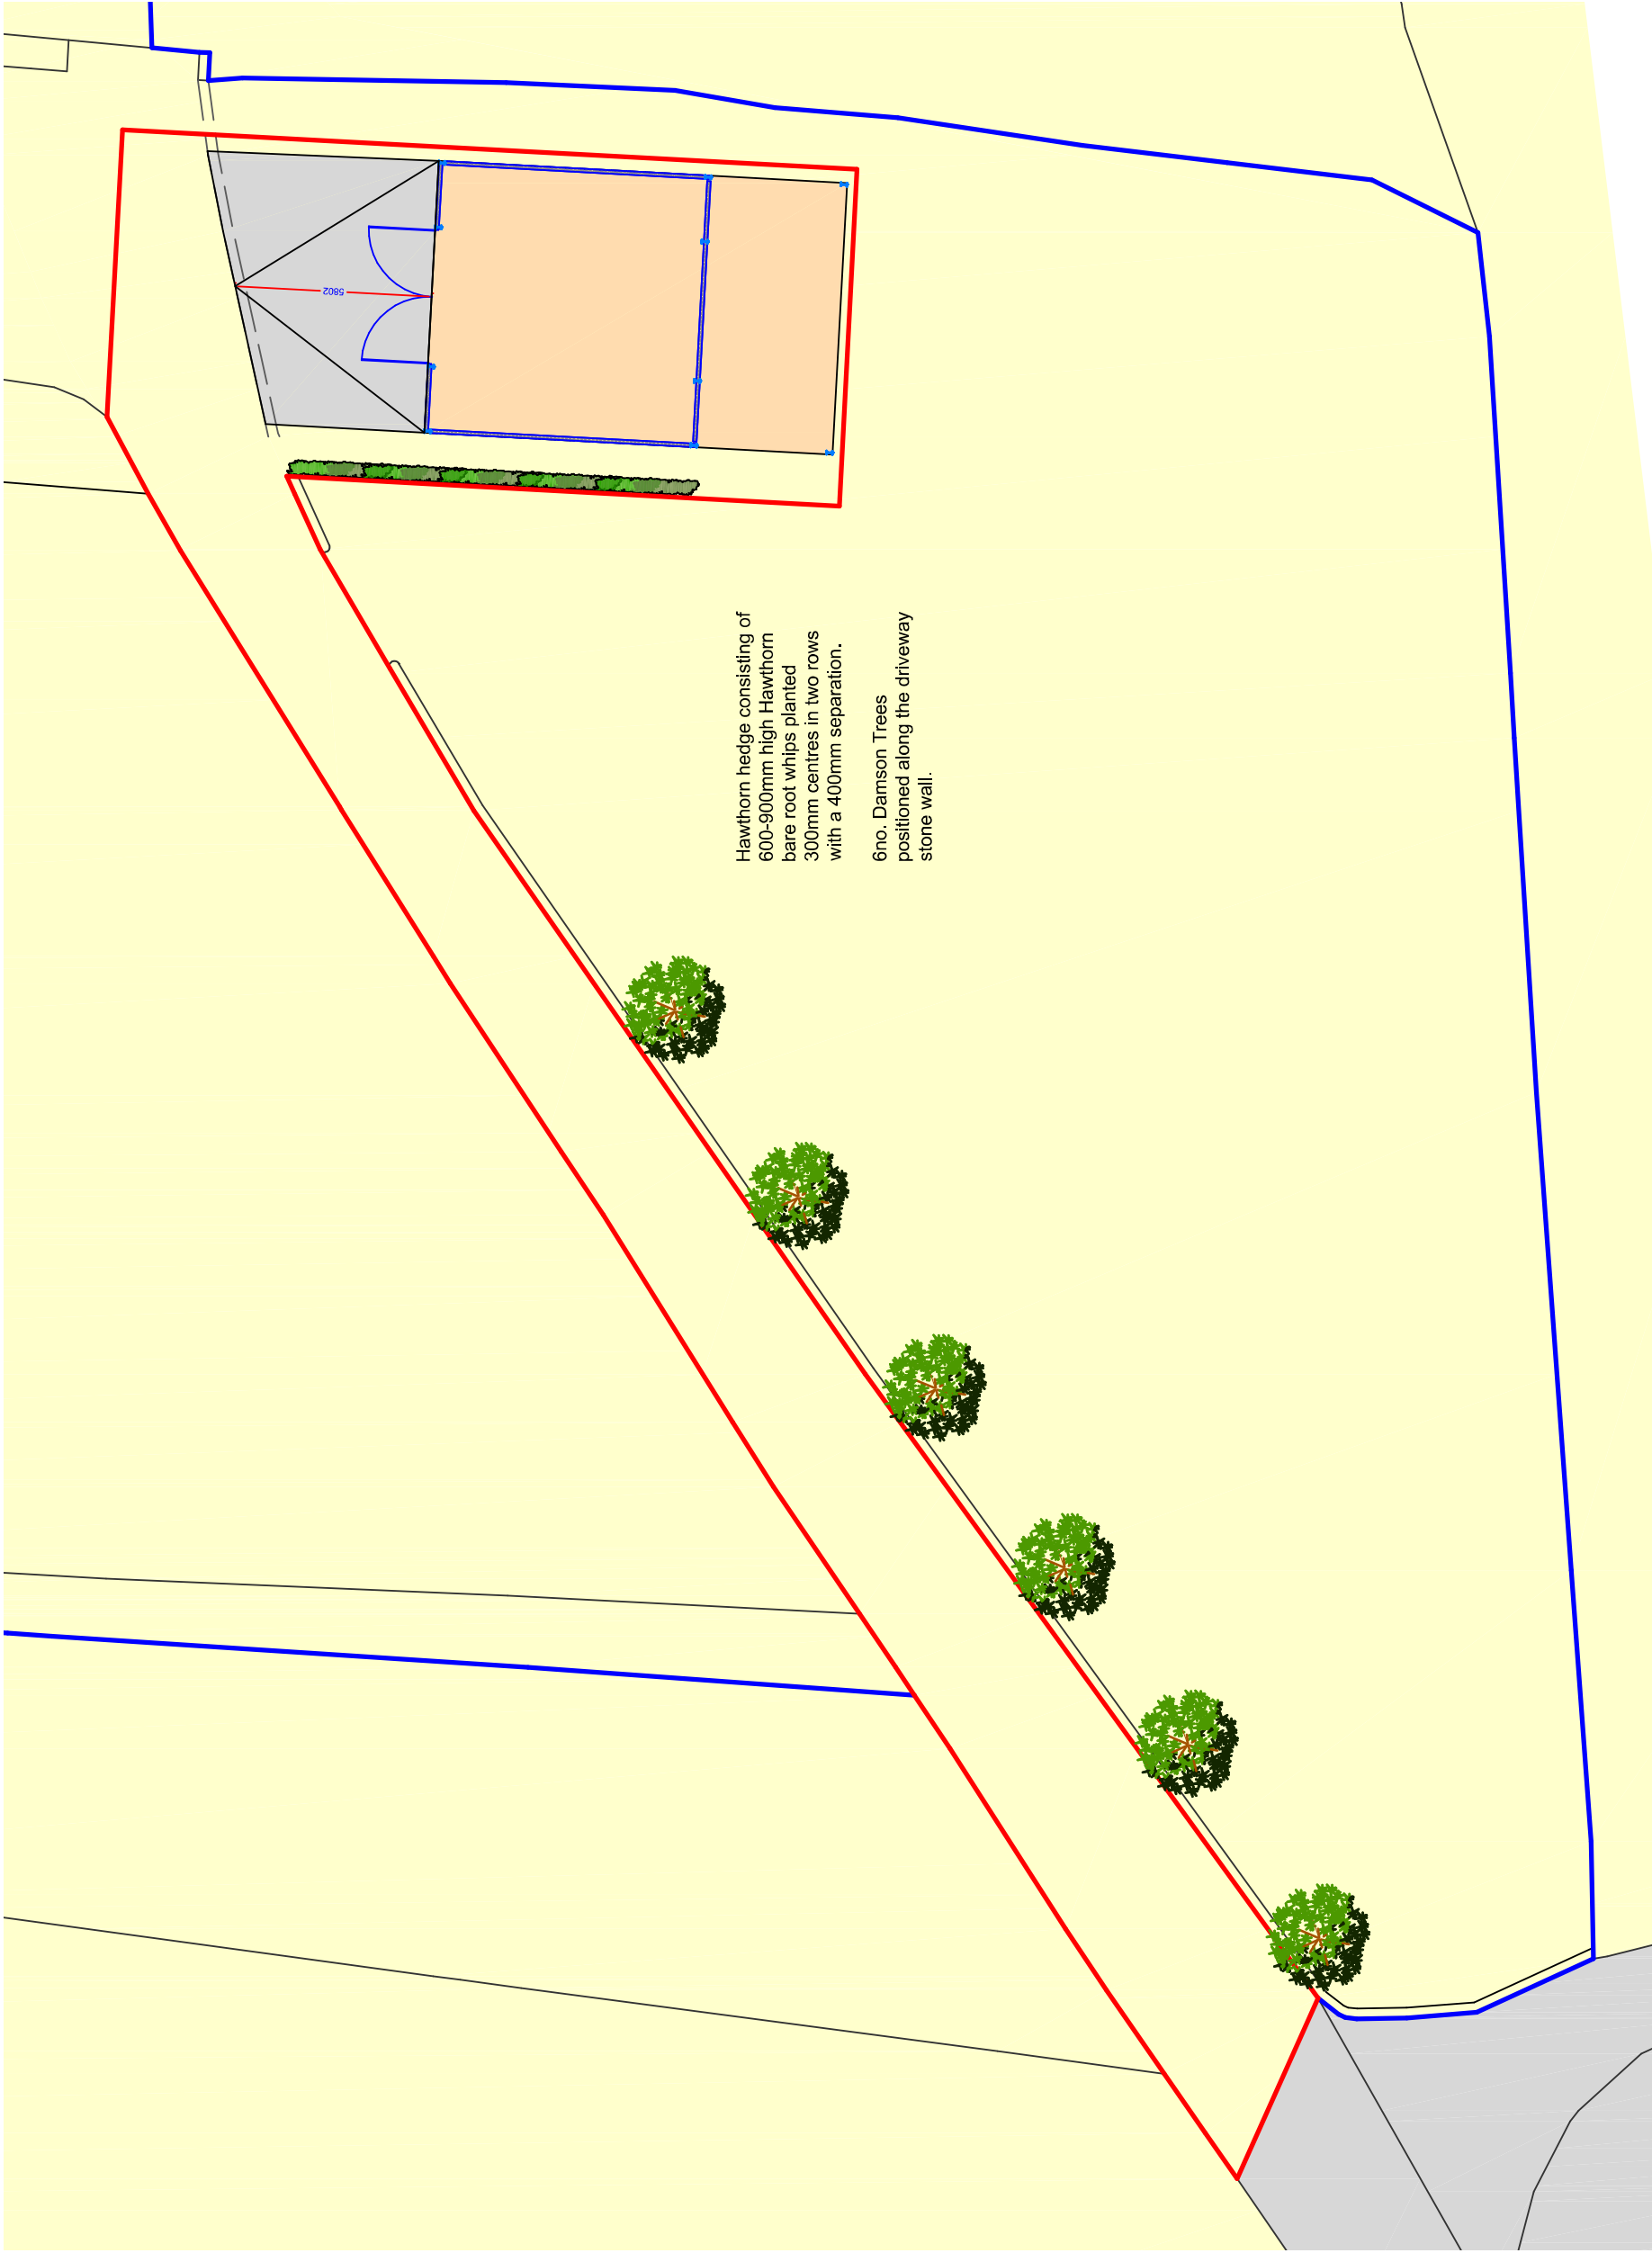

Hawthorn hedge consisting of 600-900mm high Hawthorn bare root whips planted 300mm centres in two rows with a 400mm separation.

6no. Damson Trees positioned along the driveway stone wall.

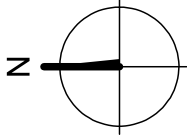

DBD Architectural Consultancy Ltd ©2025

1. Copyright is vested with DBD Architectural Consultancy Ltd.
2. All dimensions to be checked on site before proceeding.
3. Contractor to check/adjust dimensions of new work to suit existing conditions. Do not assume existing structure or details are plumb, square or level.
4. Contractor must notify the architect of any discrepancies before proceeding.
5. All drawings to be read in conjunction with all other consultants drawings and specs.

Rev	Date	Description



DBD Architectural Consultancy Ltd
50 Broad Street, Leek,
Staffordshire, ST13 5NS
01538 383118
mail@dbdconsultants.co.uk
www.dbdconsultants.co.uk

Client
Jamie Mountford
Gleaglow Cottage
Troughstones Road
ST18 7SL

Project
Proposed Agricultural building with lean to log store

Title
Bio-Diversity Net Gain Plan

Scale
A3
Scale: 1:200

Date
08.12.25

Job No
2572

Drawing Number
PL 02

Biodiversity Net Gain Plan

