


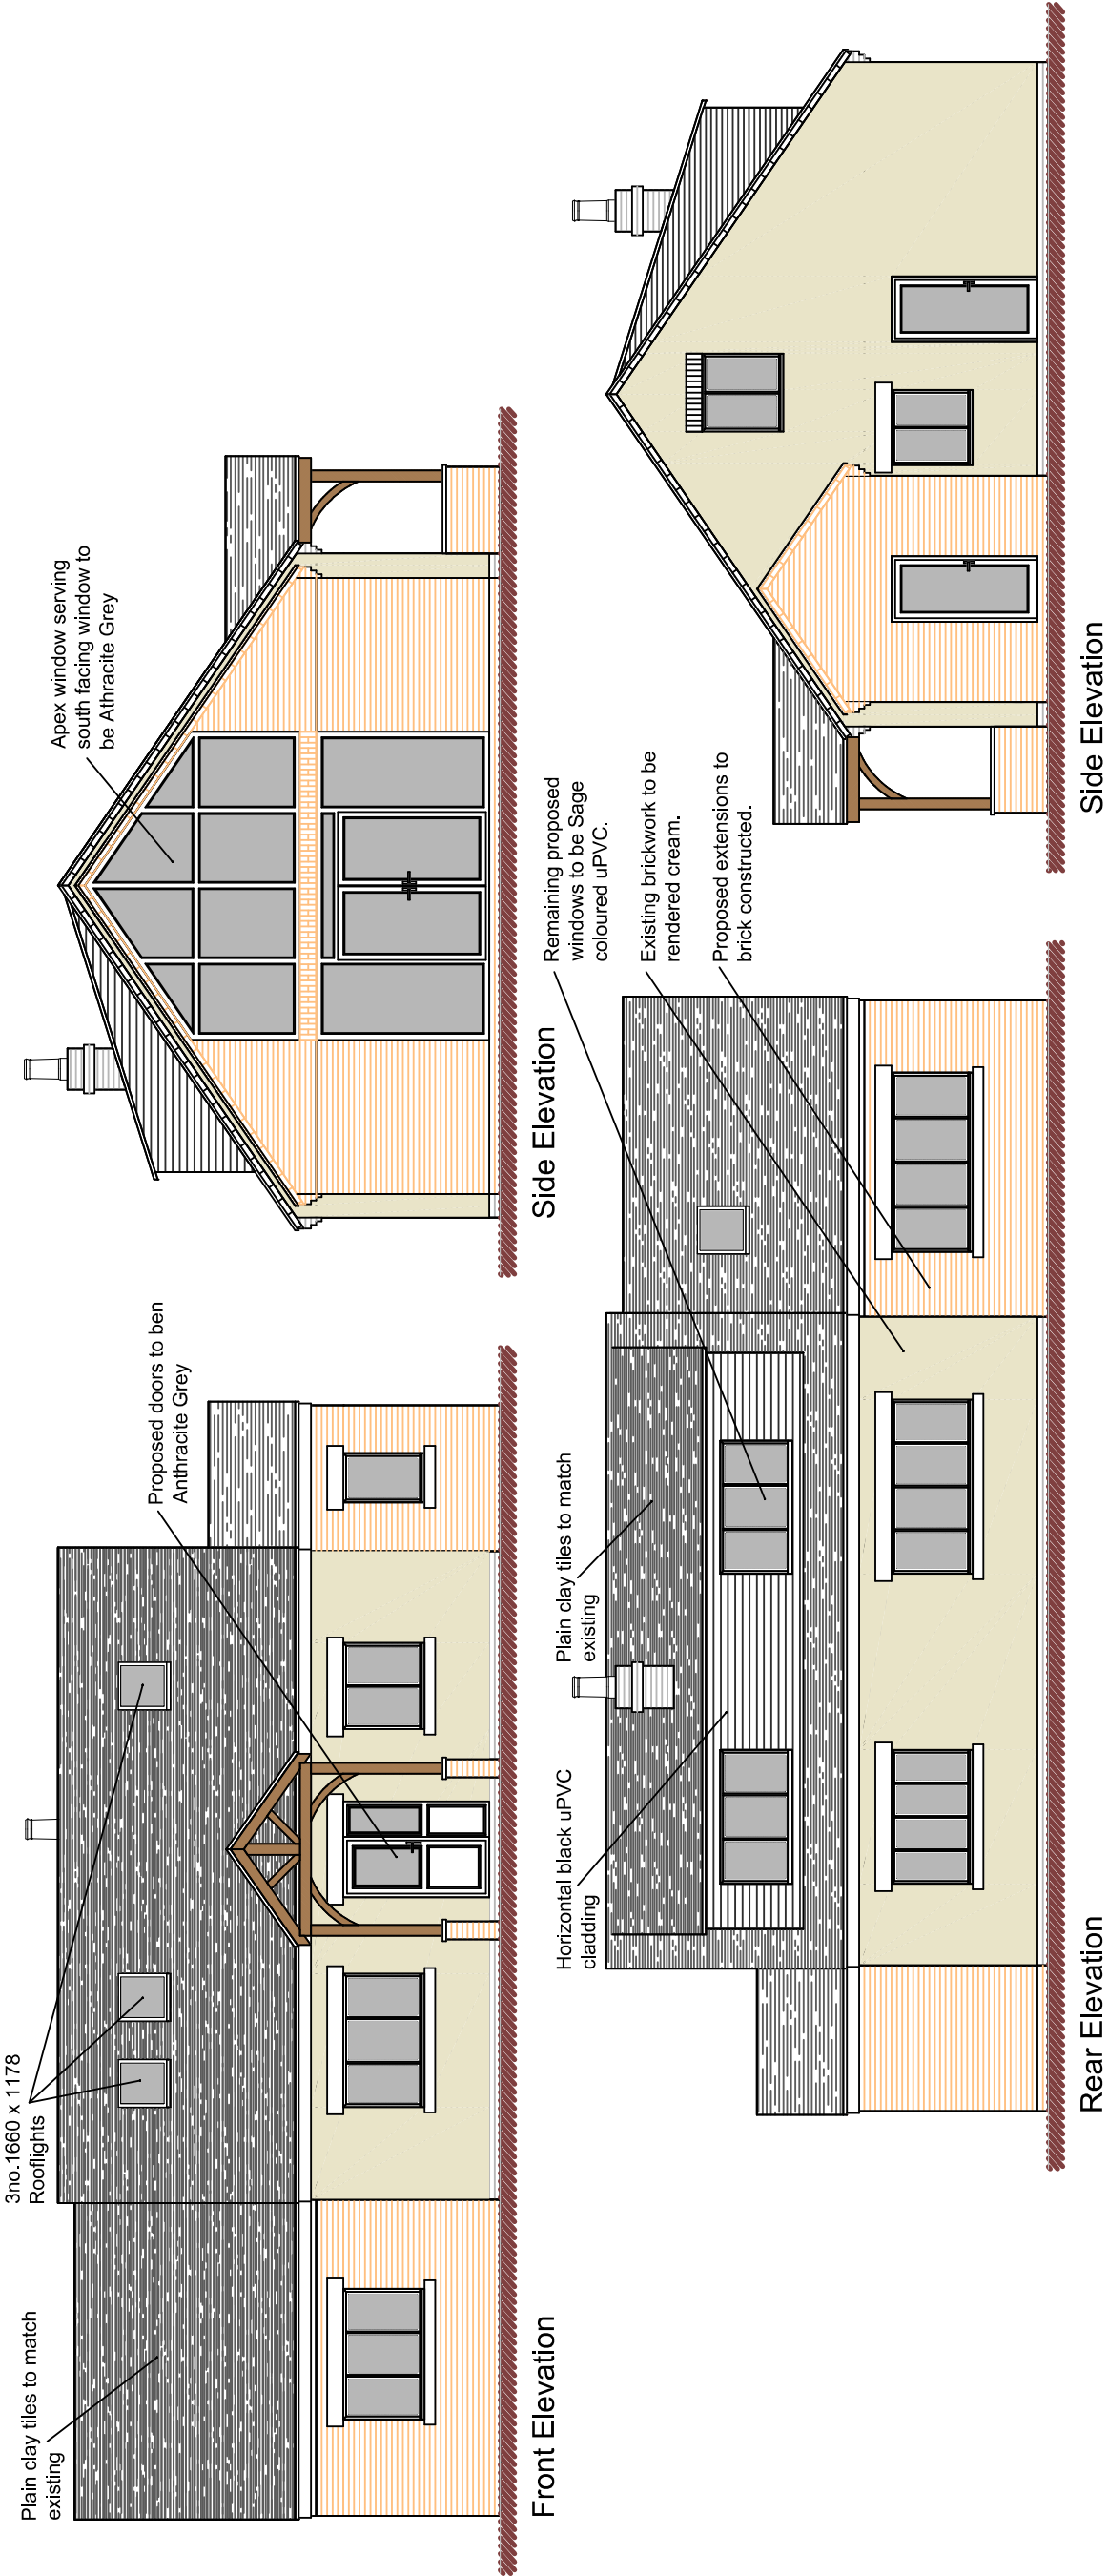

DBD Architectural Consultancy Ltd ©2026

- 1. Copyright is vested with DBD Architectural Consultancy Ltd.
- 2. All dimensions to be checked on site before proceeding.
- 3. Contractor to check/adjust dimensions of new work to suit existing conditions. Do not assume existing structure or details are plumb, square or level.
- 4. Contractor must notify the architect of any discrepancies before proceeding.
- 5. All drawings to be read in conjunction with all other consultants drawings and specs.

Rev	Date	Description
C	24.03.26	Amendments following clients comments
B	24.03.26	Amendments following clients comments
A	11.03.26	Amendments following clients comments

DBD Architectural Consultancy Ltd
50 Broad Street, Leek,
Staffordshire, ST13 5NS
01538 383118
mail@dbdconsultants.co.uk
www.dbdconsultants.co.uk

Mrs Billie Joy Barleyman
Hog Haven Farm
Apesford Lane, Bradnop
ST13 7EX

Two storey side extension and loft conversion

Title

Plans as Proposed

Stage: Planning

Size: A3

Scale: 1:100

Date: 06.03.2026

Job No: 2608

Drawing Number: **PL03C**

Initial draft scheme for comments

