

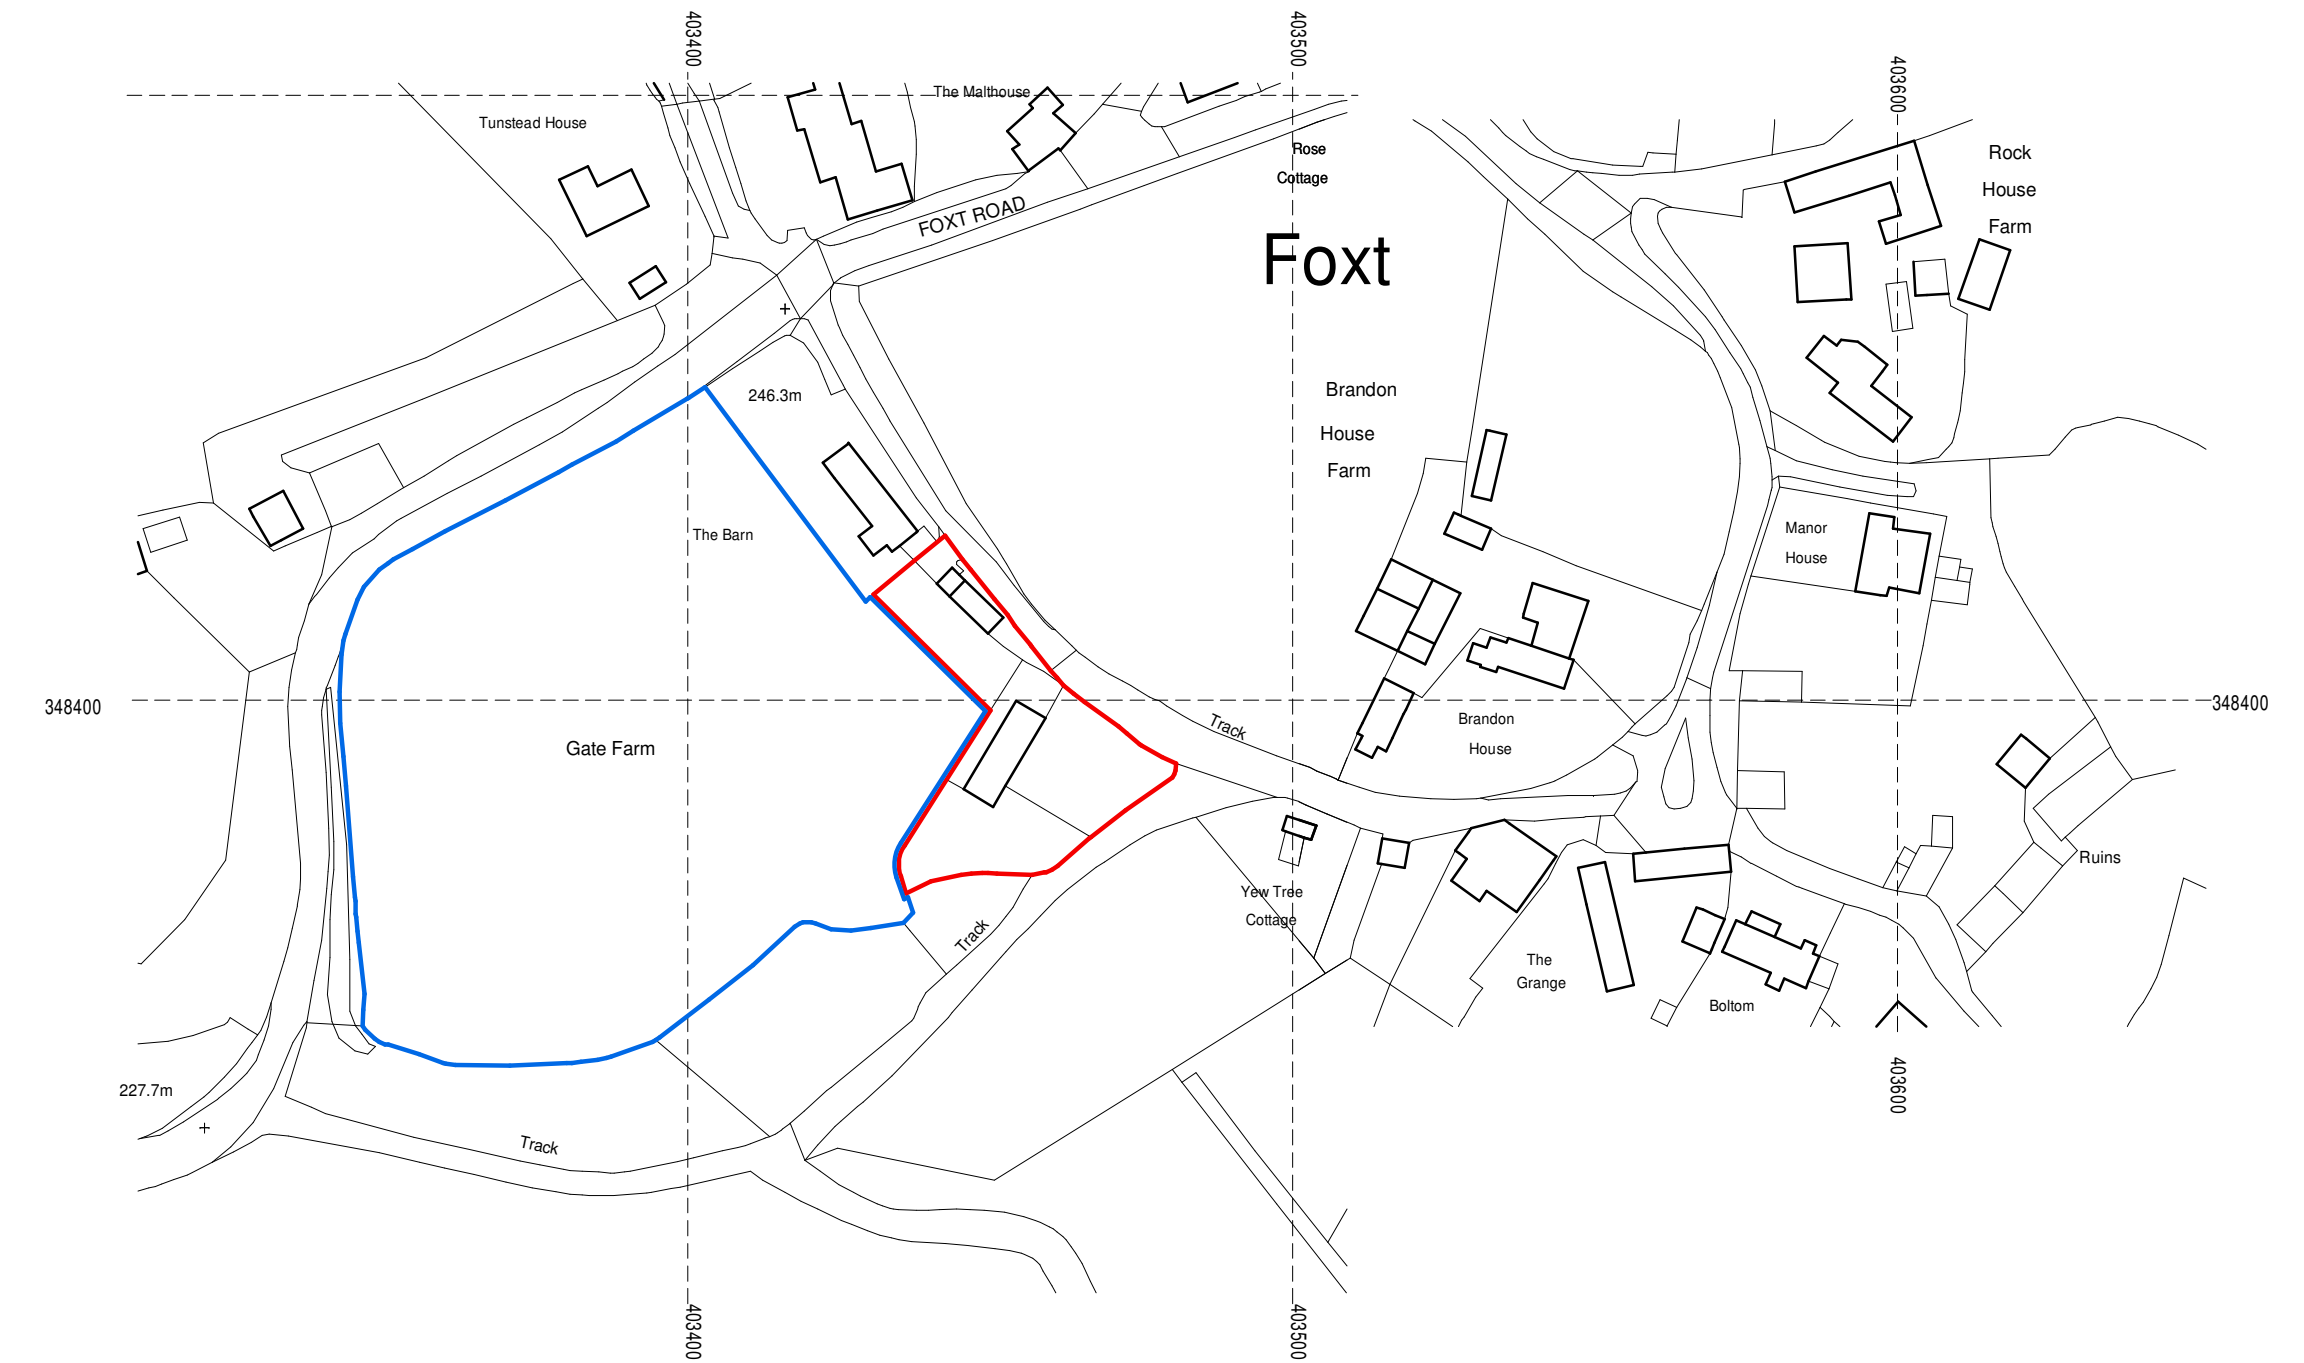
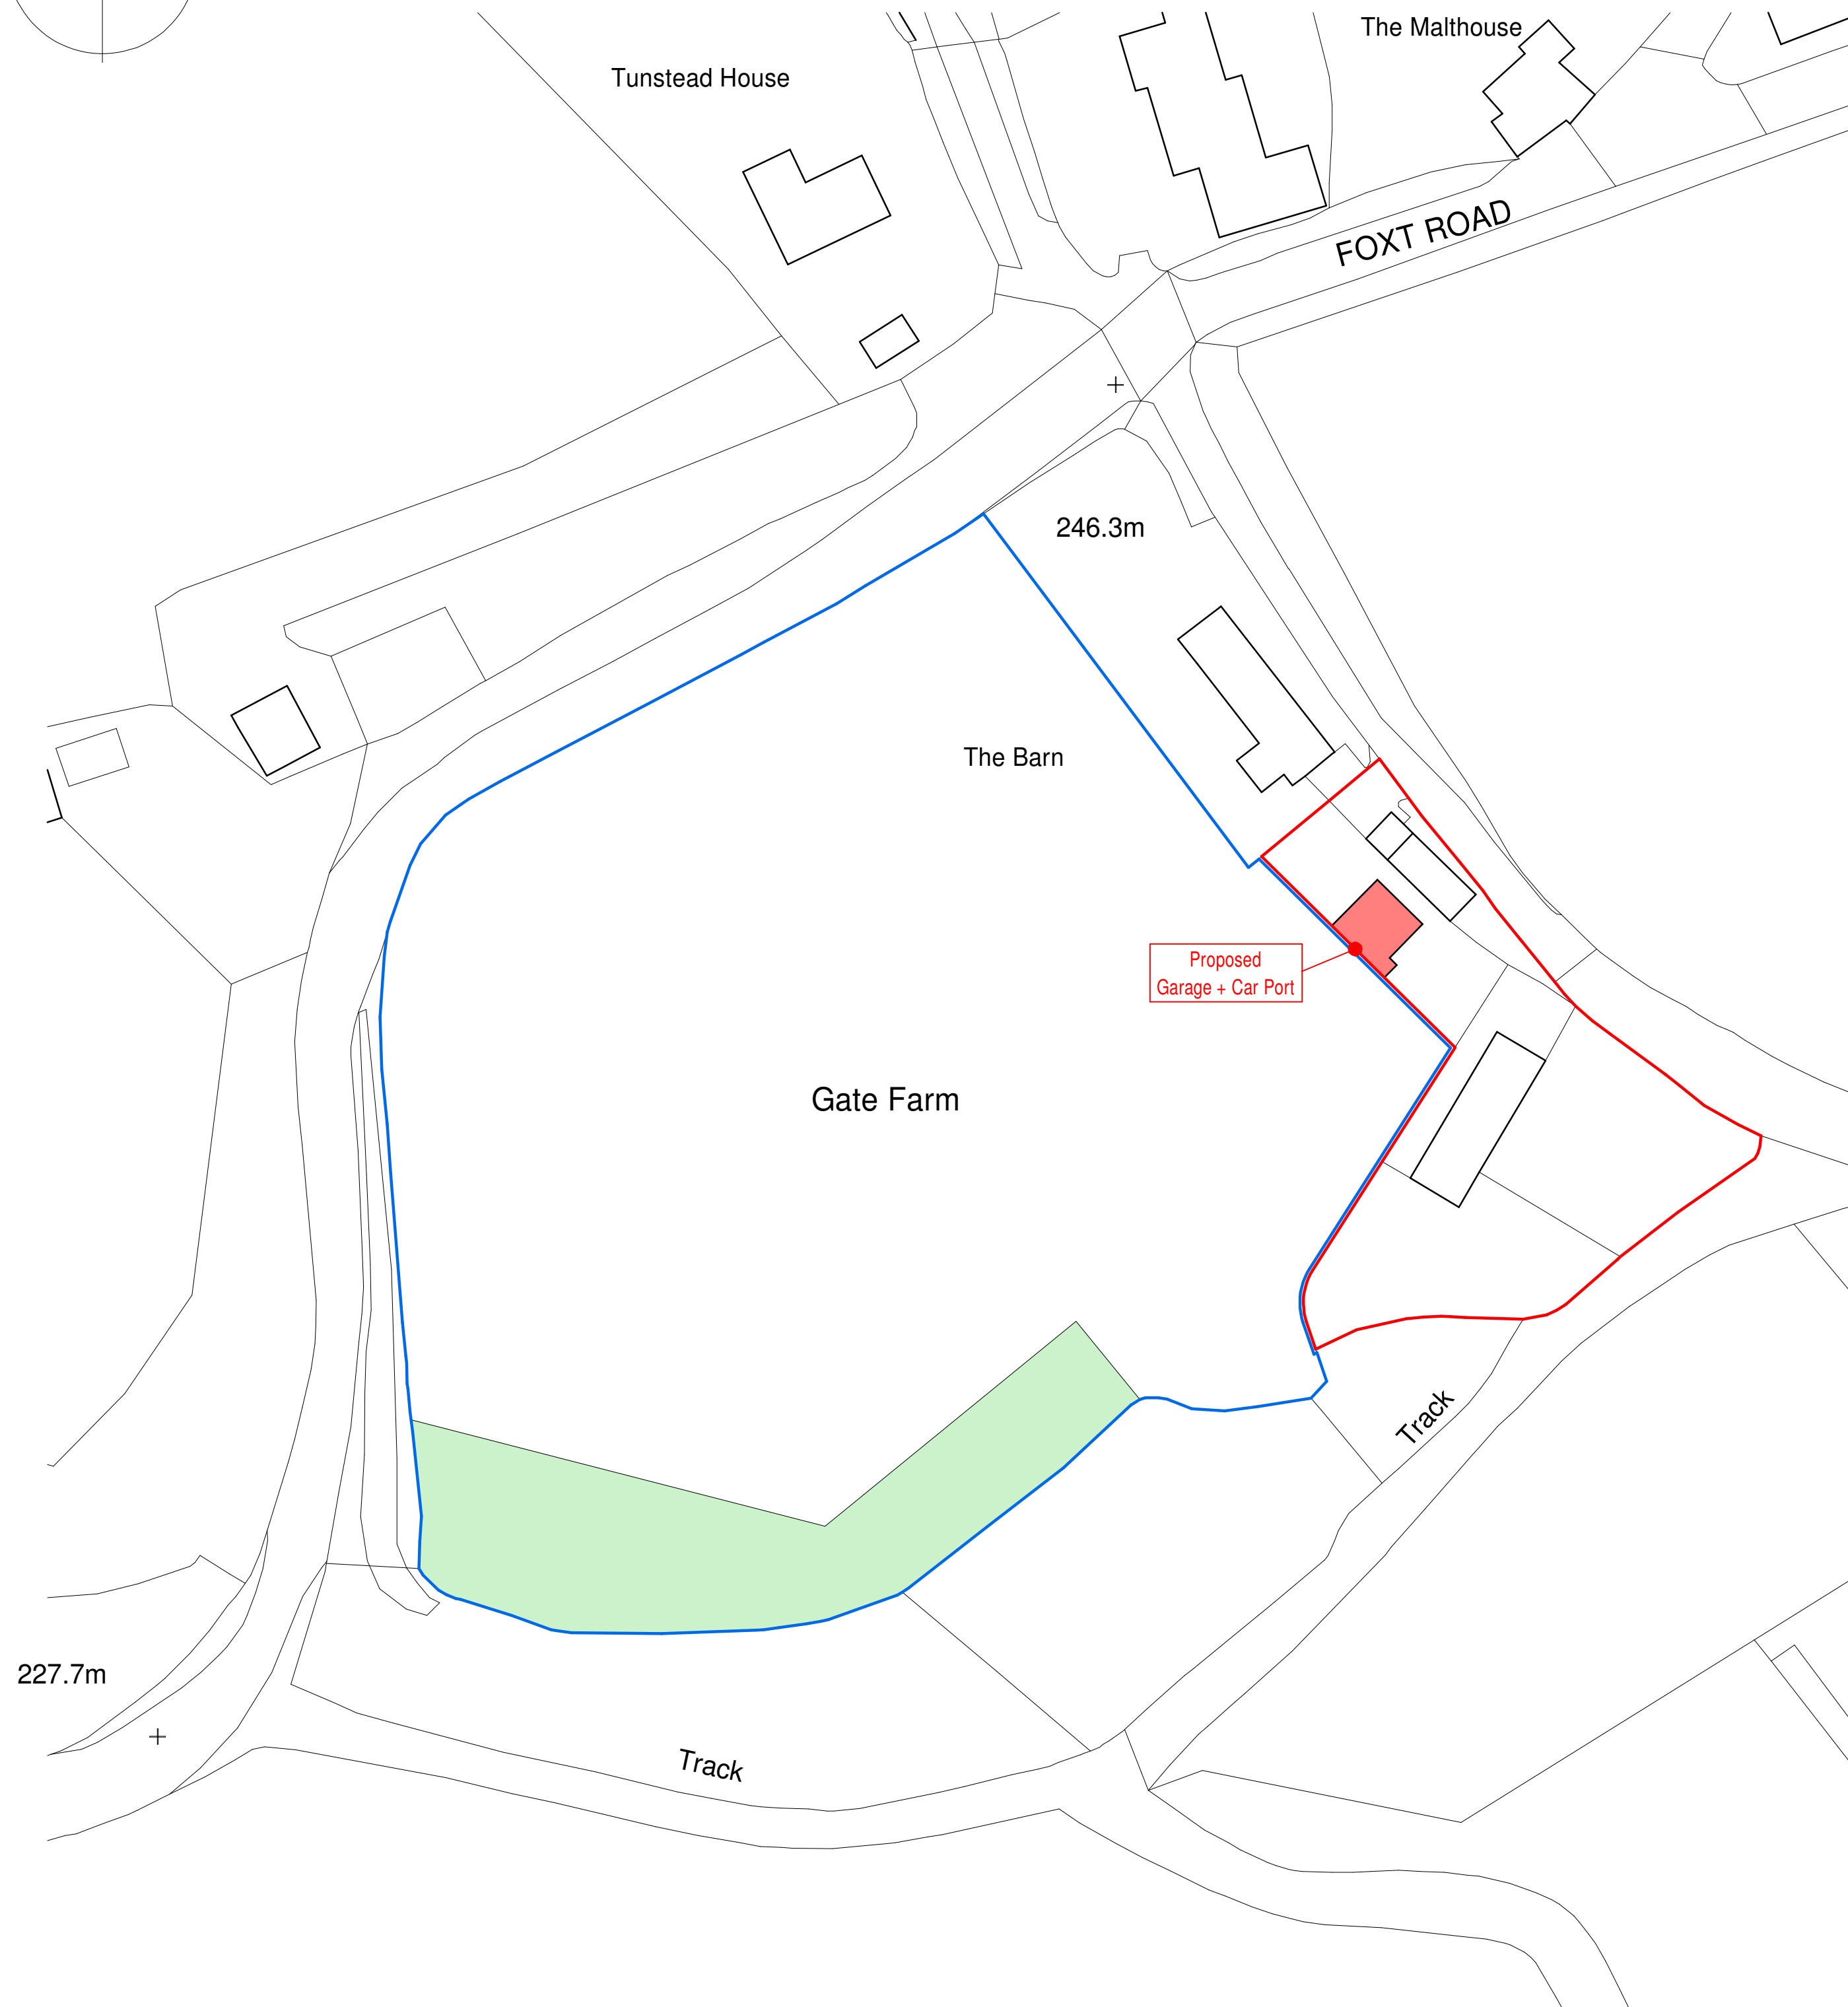


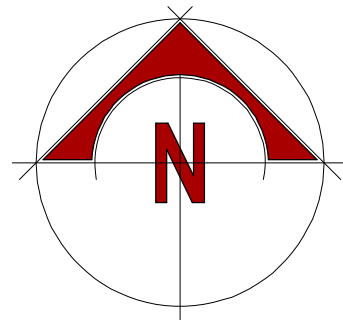

Location Plan

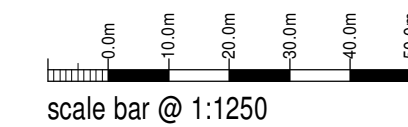

KEY

- Application Boundary
- Other land within Applicant's ownership
- Proposed Garage / Car Port
- Location of Habitat Off-Setting

ENHANCED GRASSLAND
In addition to the proposed Garage / Car Port it will be necessary to provide additional habitat in the form of enhanced grassland, located to the southern part of the field.
This is described in the Biodiversity Net Gain Assessment provided by Liz Ecology and is specified in the attached planting schedule produced by Sammons Architectural.

Serial number: 296127 +
Serial number: 296484
© Crown copyright and database right 2024
Ordnance Survey licence AC0000848283

Mr & Mrs Wilbraham

Proposed Alterations to
Gate Farm, Foxt,
Stoke-on-Trent,
ST10 2HN

Planning Proposal
Location and Block Plan

Date	Sheet	Scale
October 2025	A1	1:1250 + 1:500
Dwg No	Rev.	Drawn
2024-2949-17	B	NAW

A - 11/11/2025 - TITLE SHEET AMENDED
B - 17/11/2025 - ENHANCED GRASSLAND SHOWN



10 Cawdry Buildings, Fountain Street, Leek, ST13 6JP
Telephone: 01538 386002
E-mail: info@sammonsld.co.uk
Web: www.sammonsld.co.uk

This drawing is copyright.
All dimensions must be checked prior to commencement.