



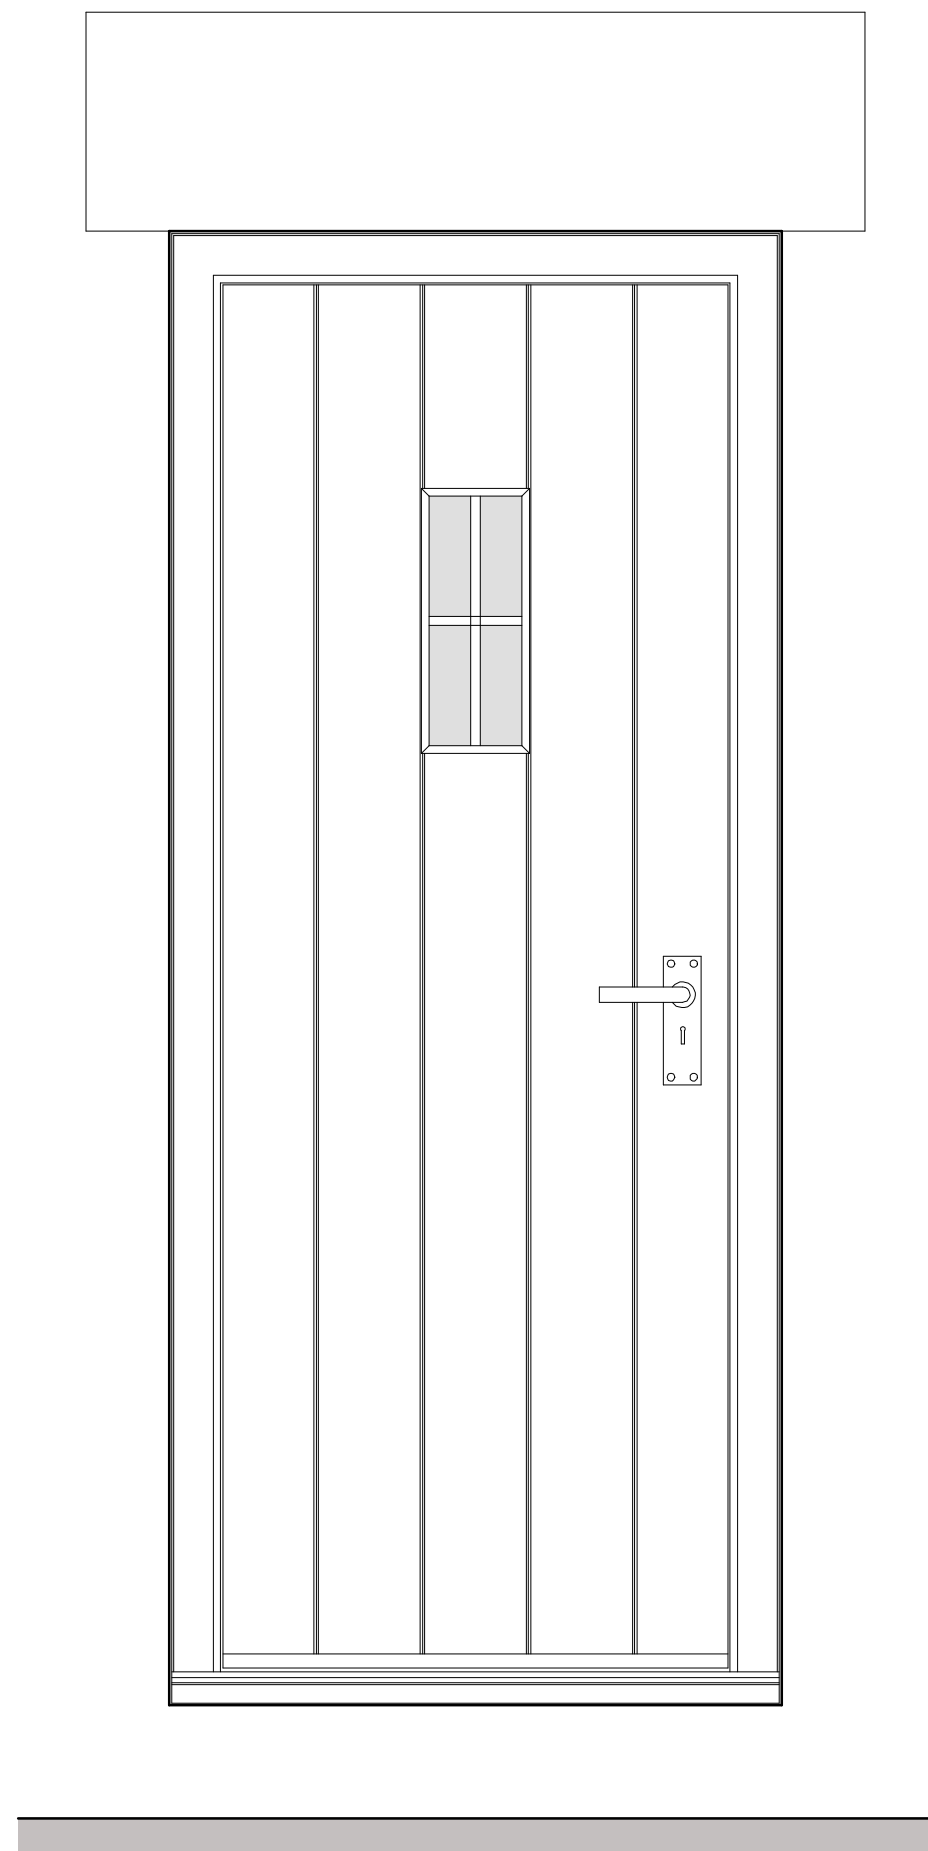


External Elevation - GFD2

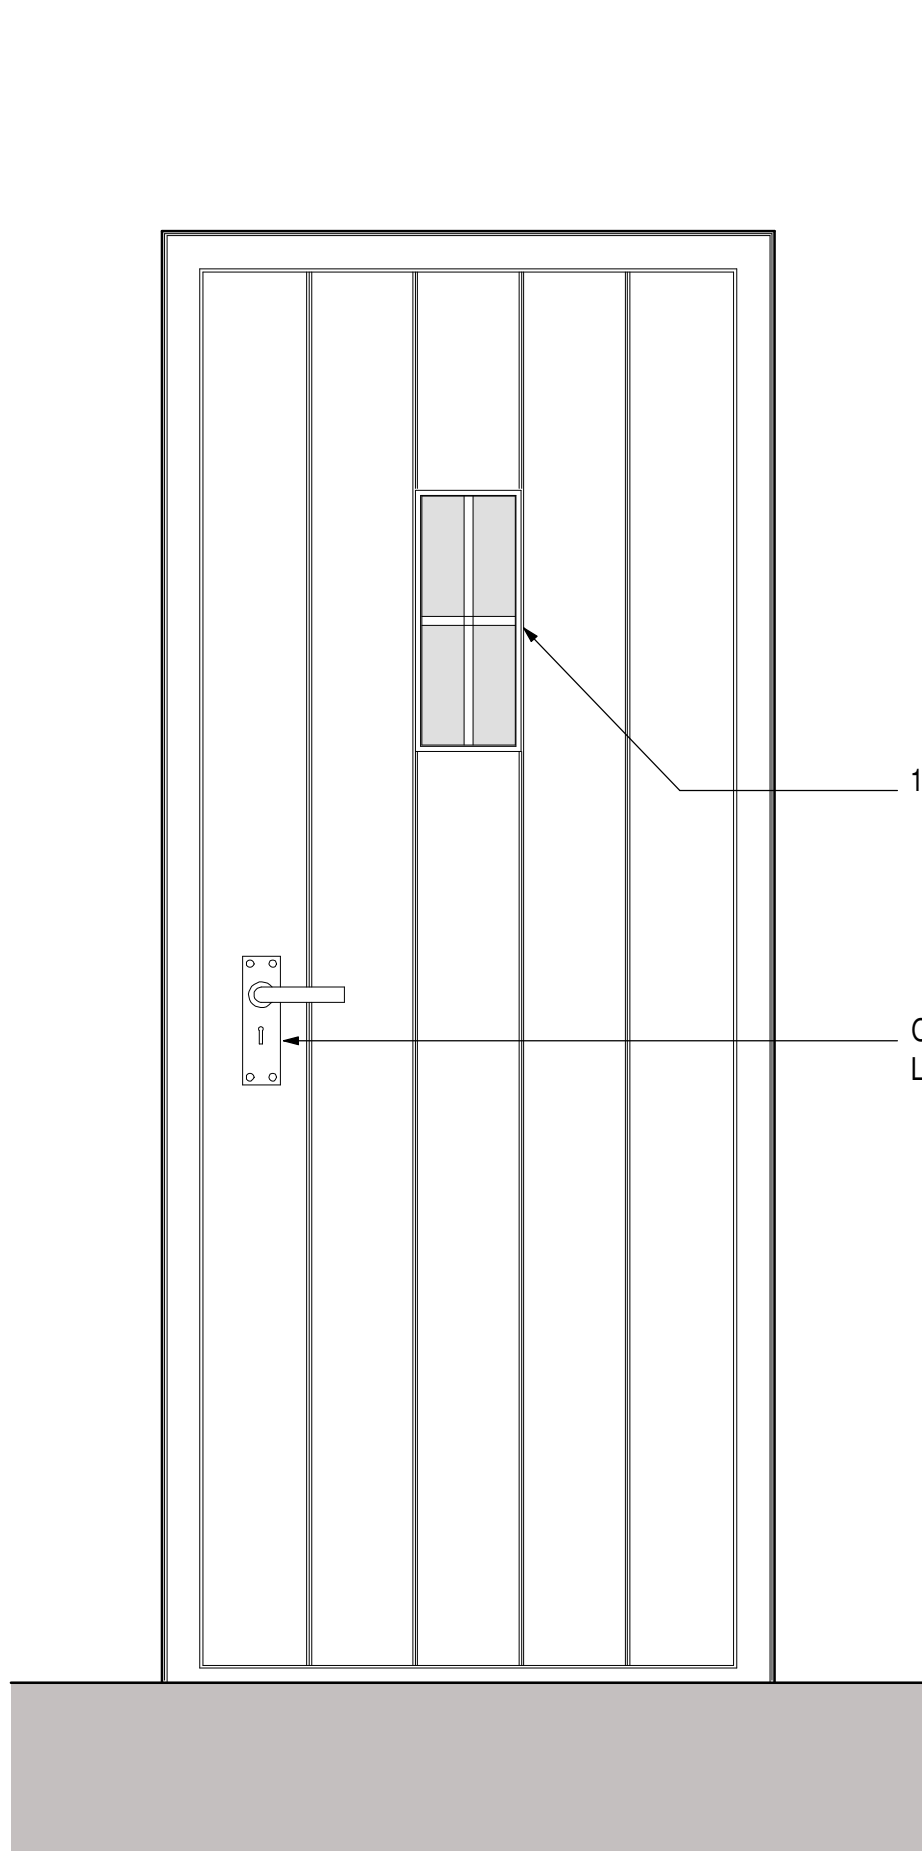

Internal Elevation - GFD2



External Elevation - GFD1

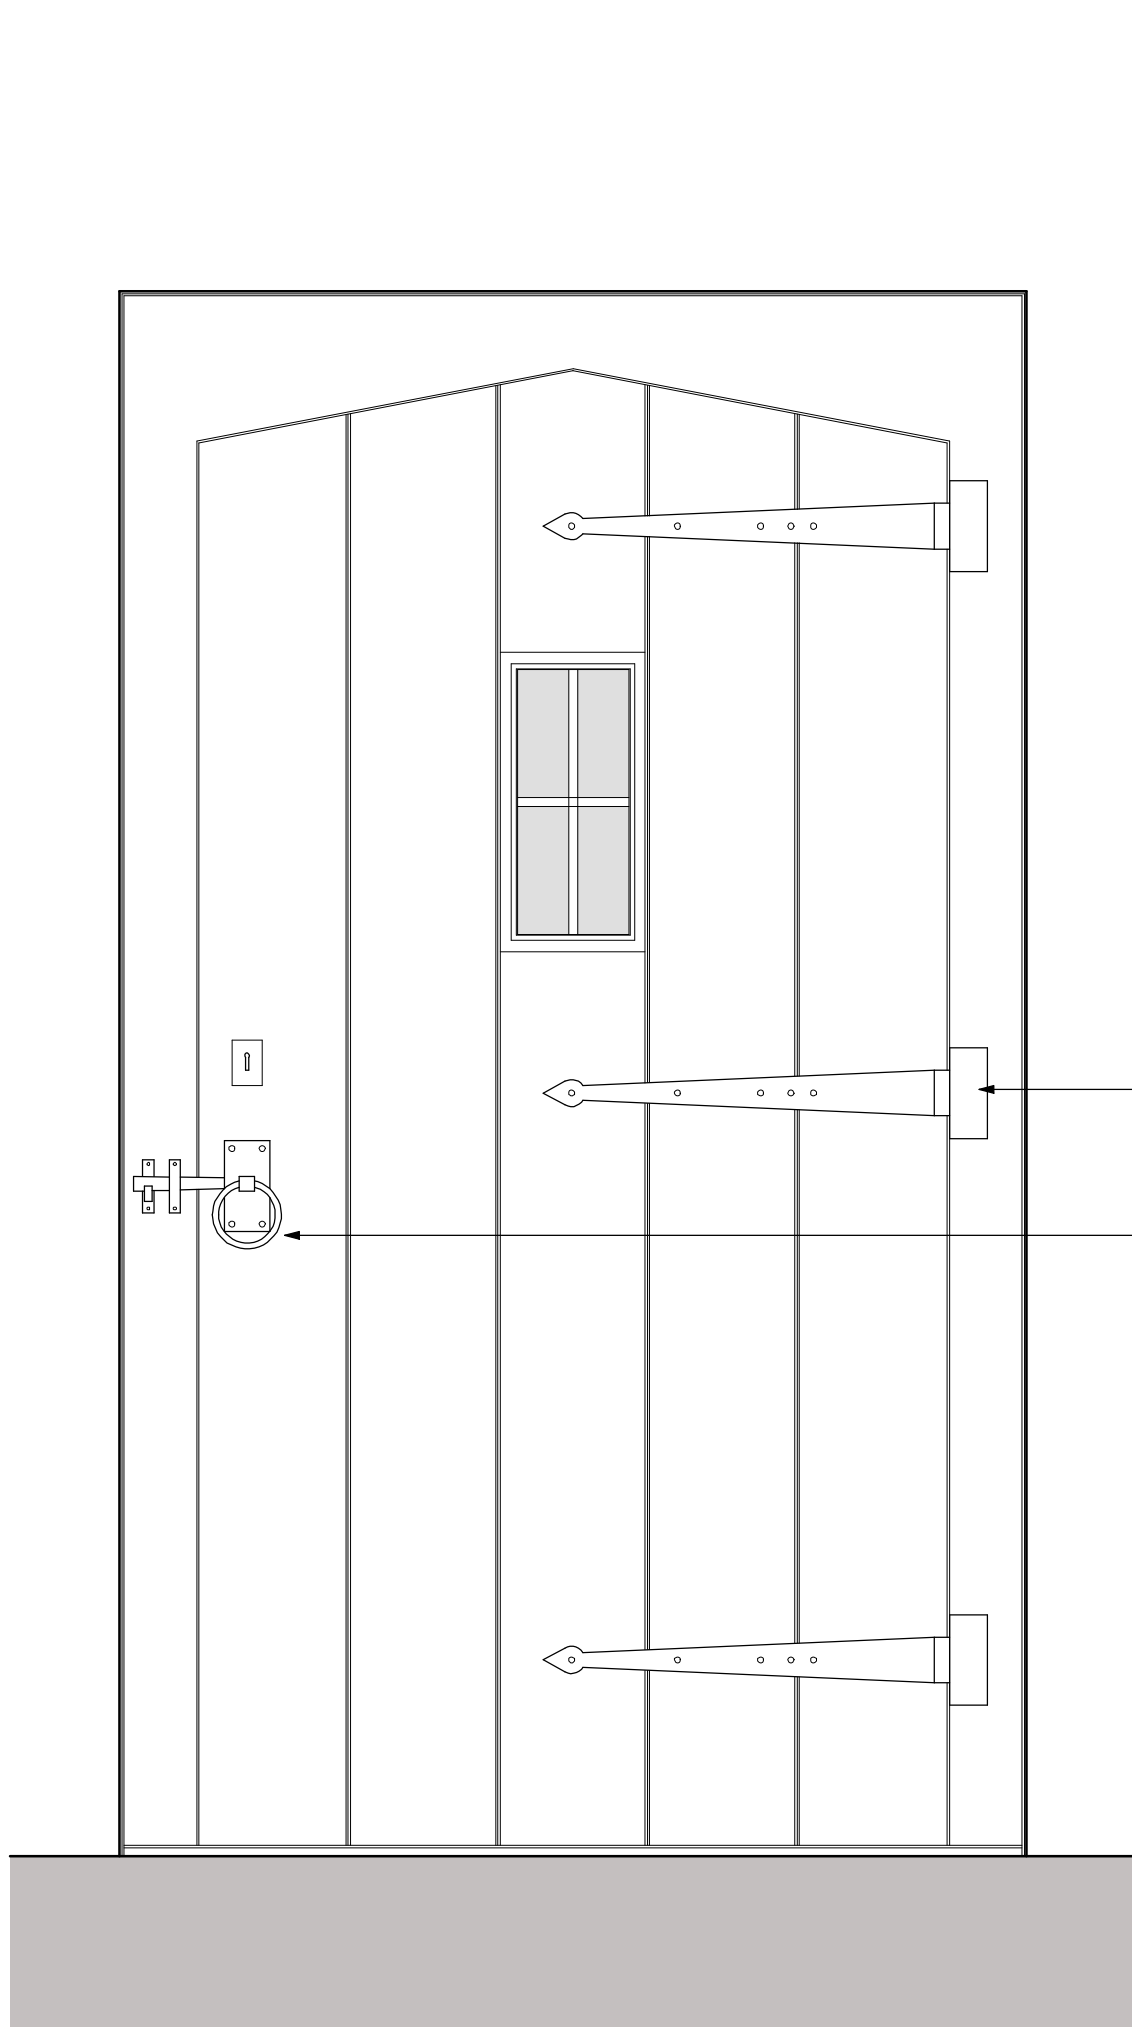

Internal Elevation - GFD1

12mm self-adhesive Oval leaded strips.

Olde Forge Antique Black Windsor Tudor Keyhole Lock Door Handles - 152 x 55mm


Rounded arrowhead iron strap hinges with a Beeswax finish.

Olde Forge Tudor Style Ring Gate Latch Antique Black Iron


GLAZING
All glass installed within these works shall comply to the requirements of current Building Regulations Part K utilising glass to BS EN 12600 Section 4 and BS 6206 in critical locations. (i.e. windows below 800mm from the floor; doors and first 300mm of side screens within 1500mm of the floor).

NOTES -
All sizes shall be measured on site by the manufacturer. Check on site prior to commencement. These details are to form part of the planning conditions for drawing ref: 2024-2949-20 (always refer to the latest amended drawing).


DOOR FINISHES
All new internal doors shall be of hardwood construction. Doors to be finished in M&L Juniper Green 40 Paint.

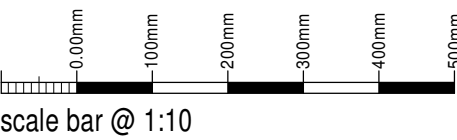


scale bar @ 1:10

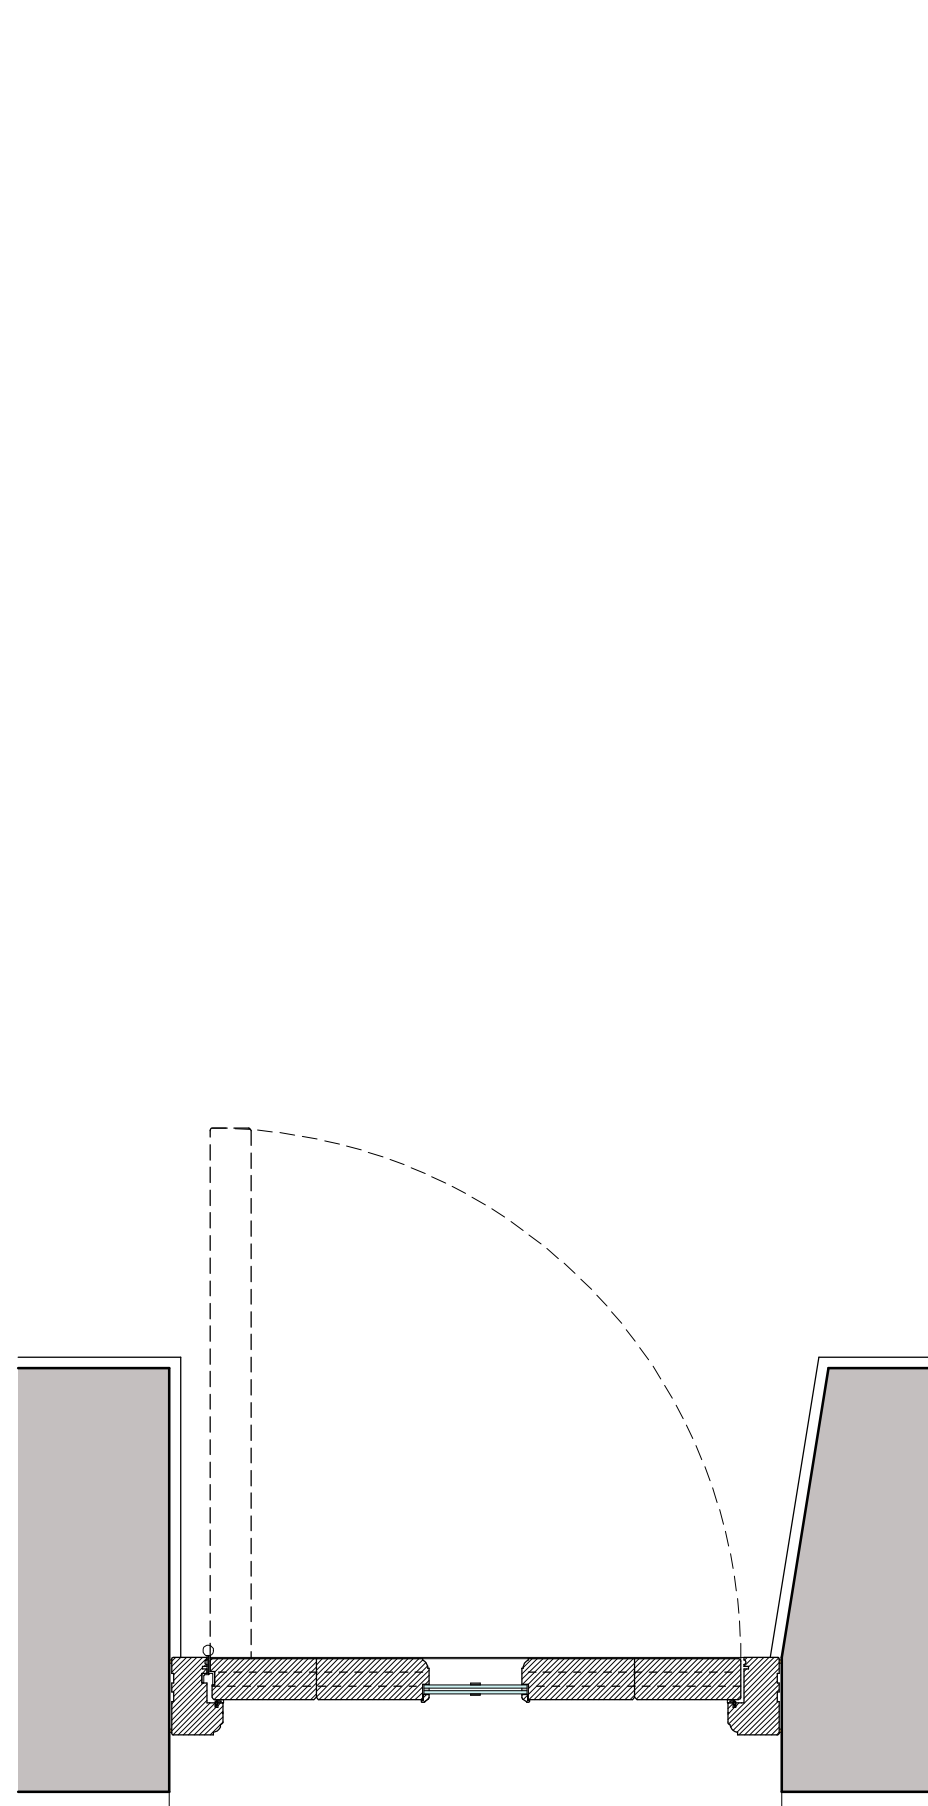


Plan - GFD2

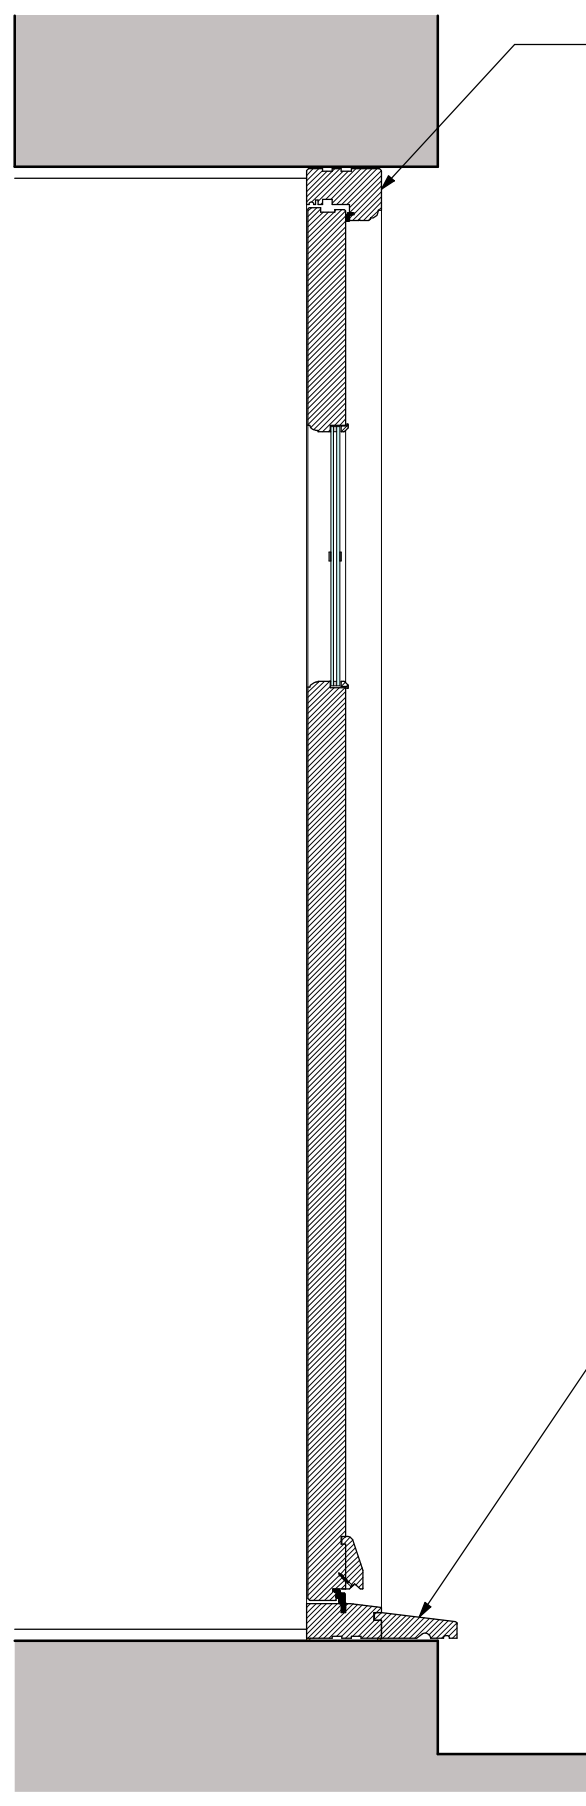

Section - GFD2

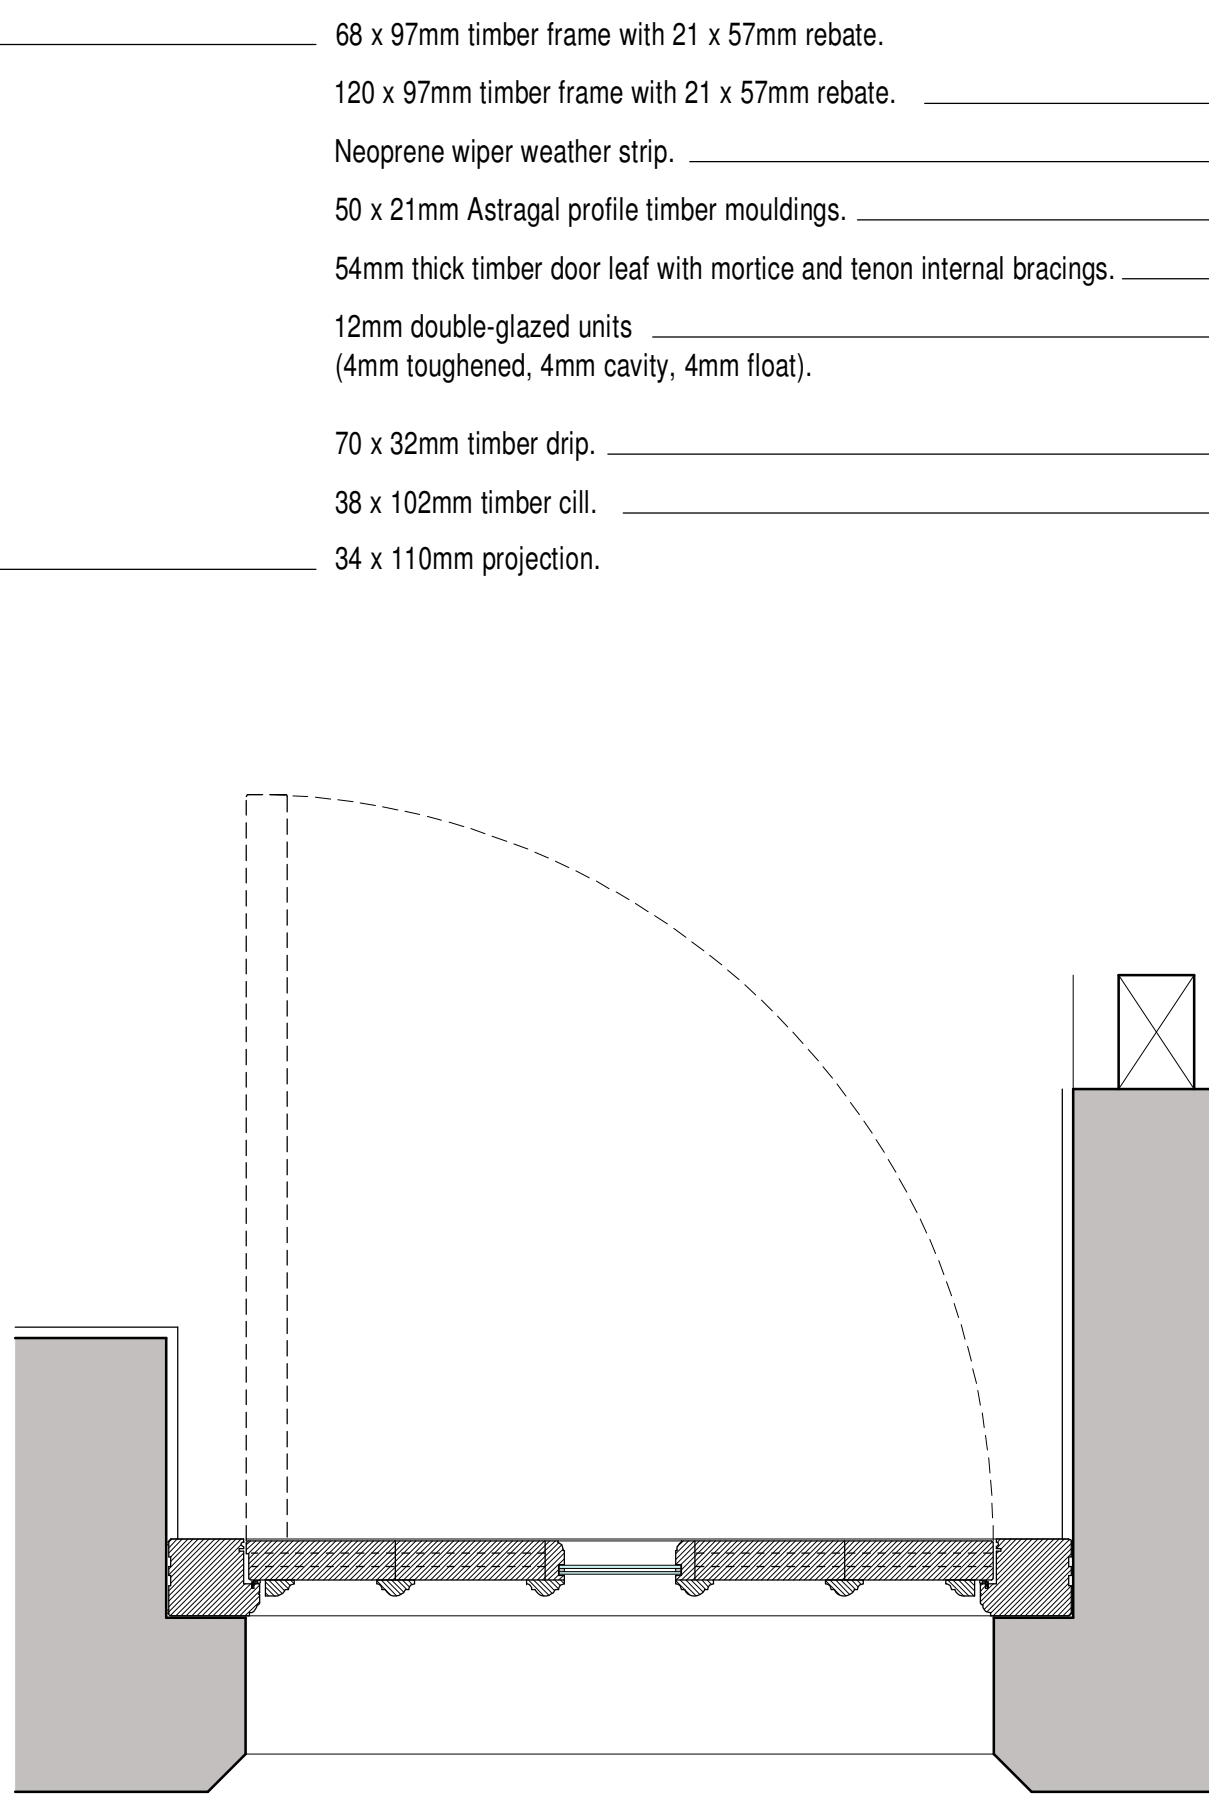

Section - GFD1

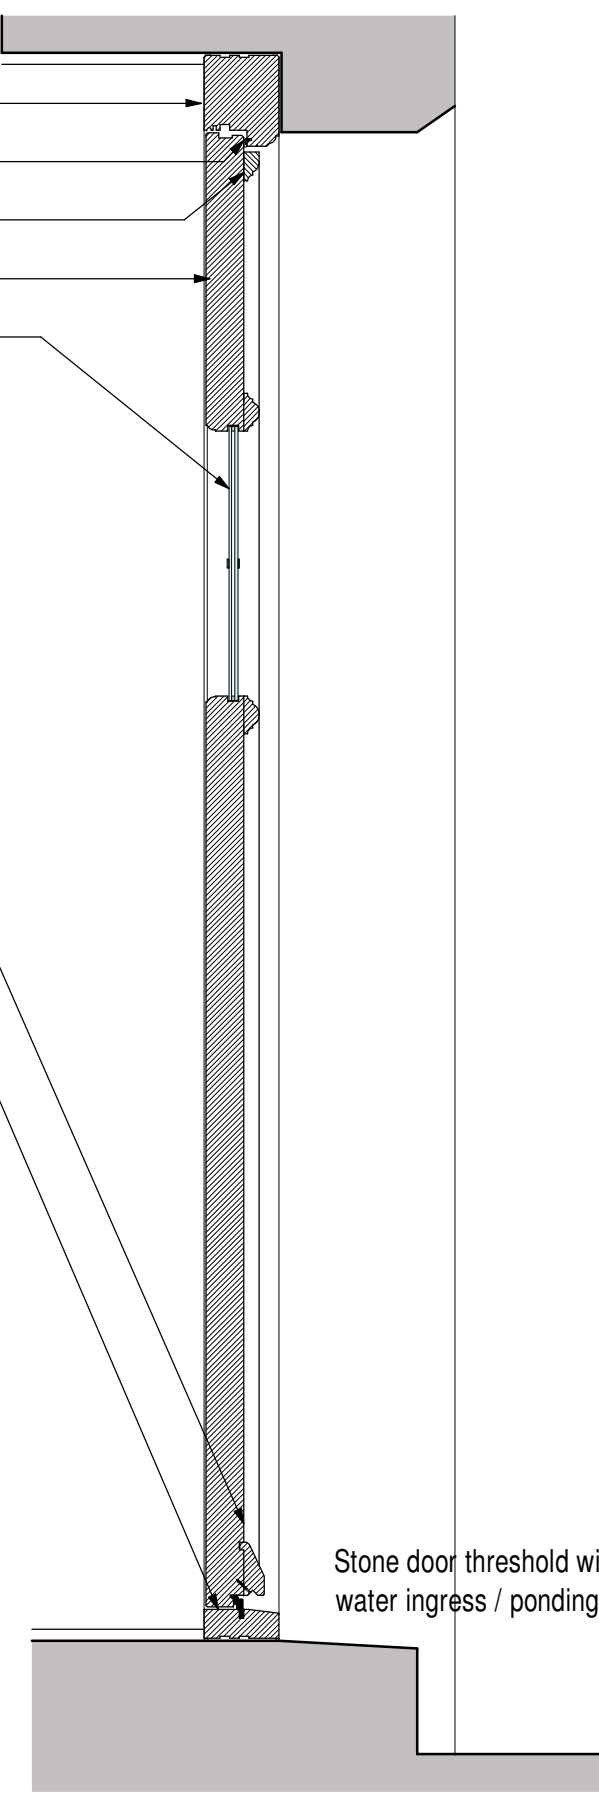

Section - GFD1

68 x 97mm timber frame with 21 x 57mm rebate.
120 x 97mm timber frame with 21 x 57mm rebate.
Neoprene wiper weather strip.
50 x 21mm Astragal profile timber mouldings.
54mm thick timber door leaf with mortice and tenon internal bracings.
12mm double-glazed units (4mm toughened, 4mm cavity, 4mm float).
70 x 32mm timber drip.
38 x 102mm timber cill.
34 x 110mm projection.

Stone door threshold with 10mm min. fall to prevent water ingress / ponding.

Mr & Mrs Wilbraham

Proposed Alterations to
Gate Farm,
Foxt,
Stoke-on-Trent,
ST10 2HN

Planning Conditions
External Door Details

Date	Sheet	Scale
February 2026	A1	1:10
Dwg No.	Rev.	Drawn
2024-2949-18	-	NAW



10 Cawdry Buildings, Fountain Street, Leek, ST13 6JP
Telephone: 01538 386002
E-mail: info@sammonsltd.co.uk
Web: www.sammonsltd.co.uk

This drawing is copyright.
All dimensions must be checked prior to commencement.