
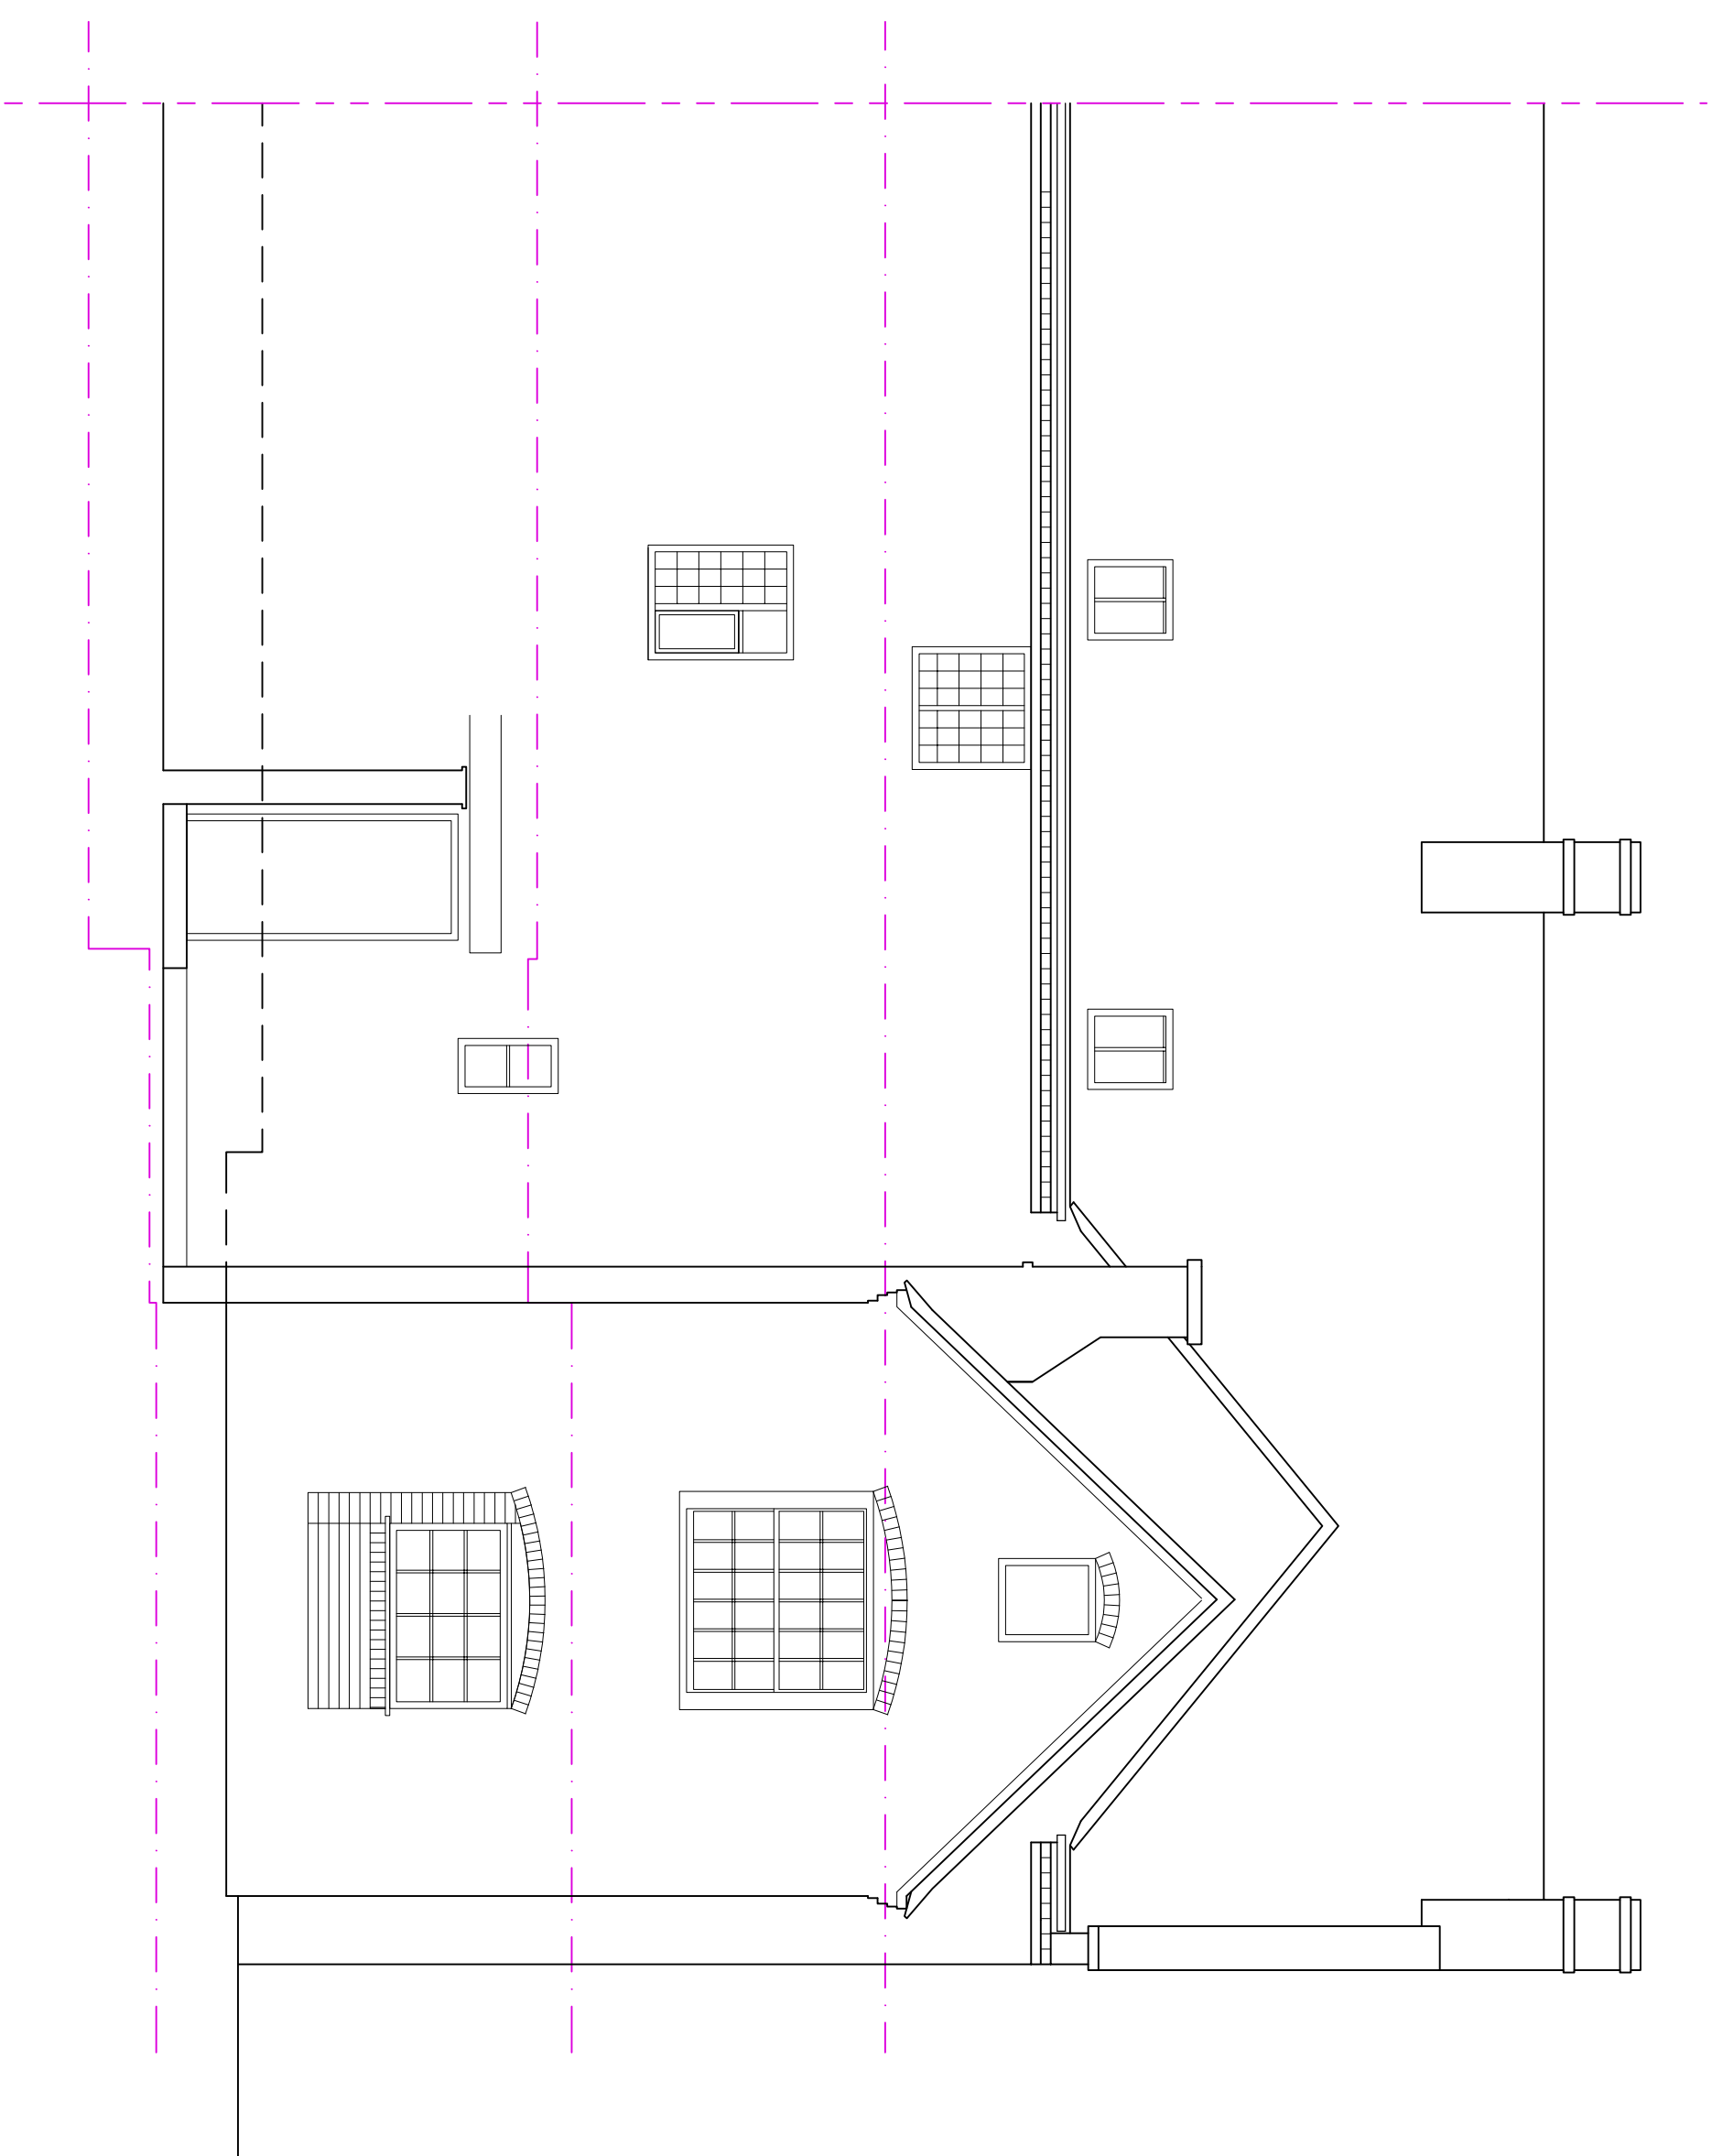
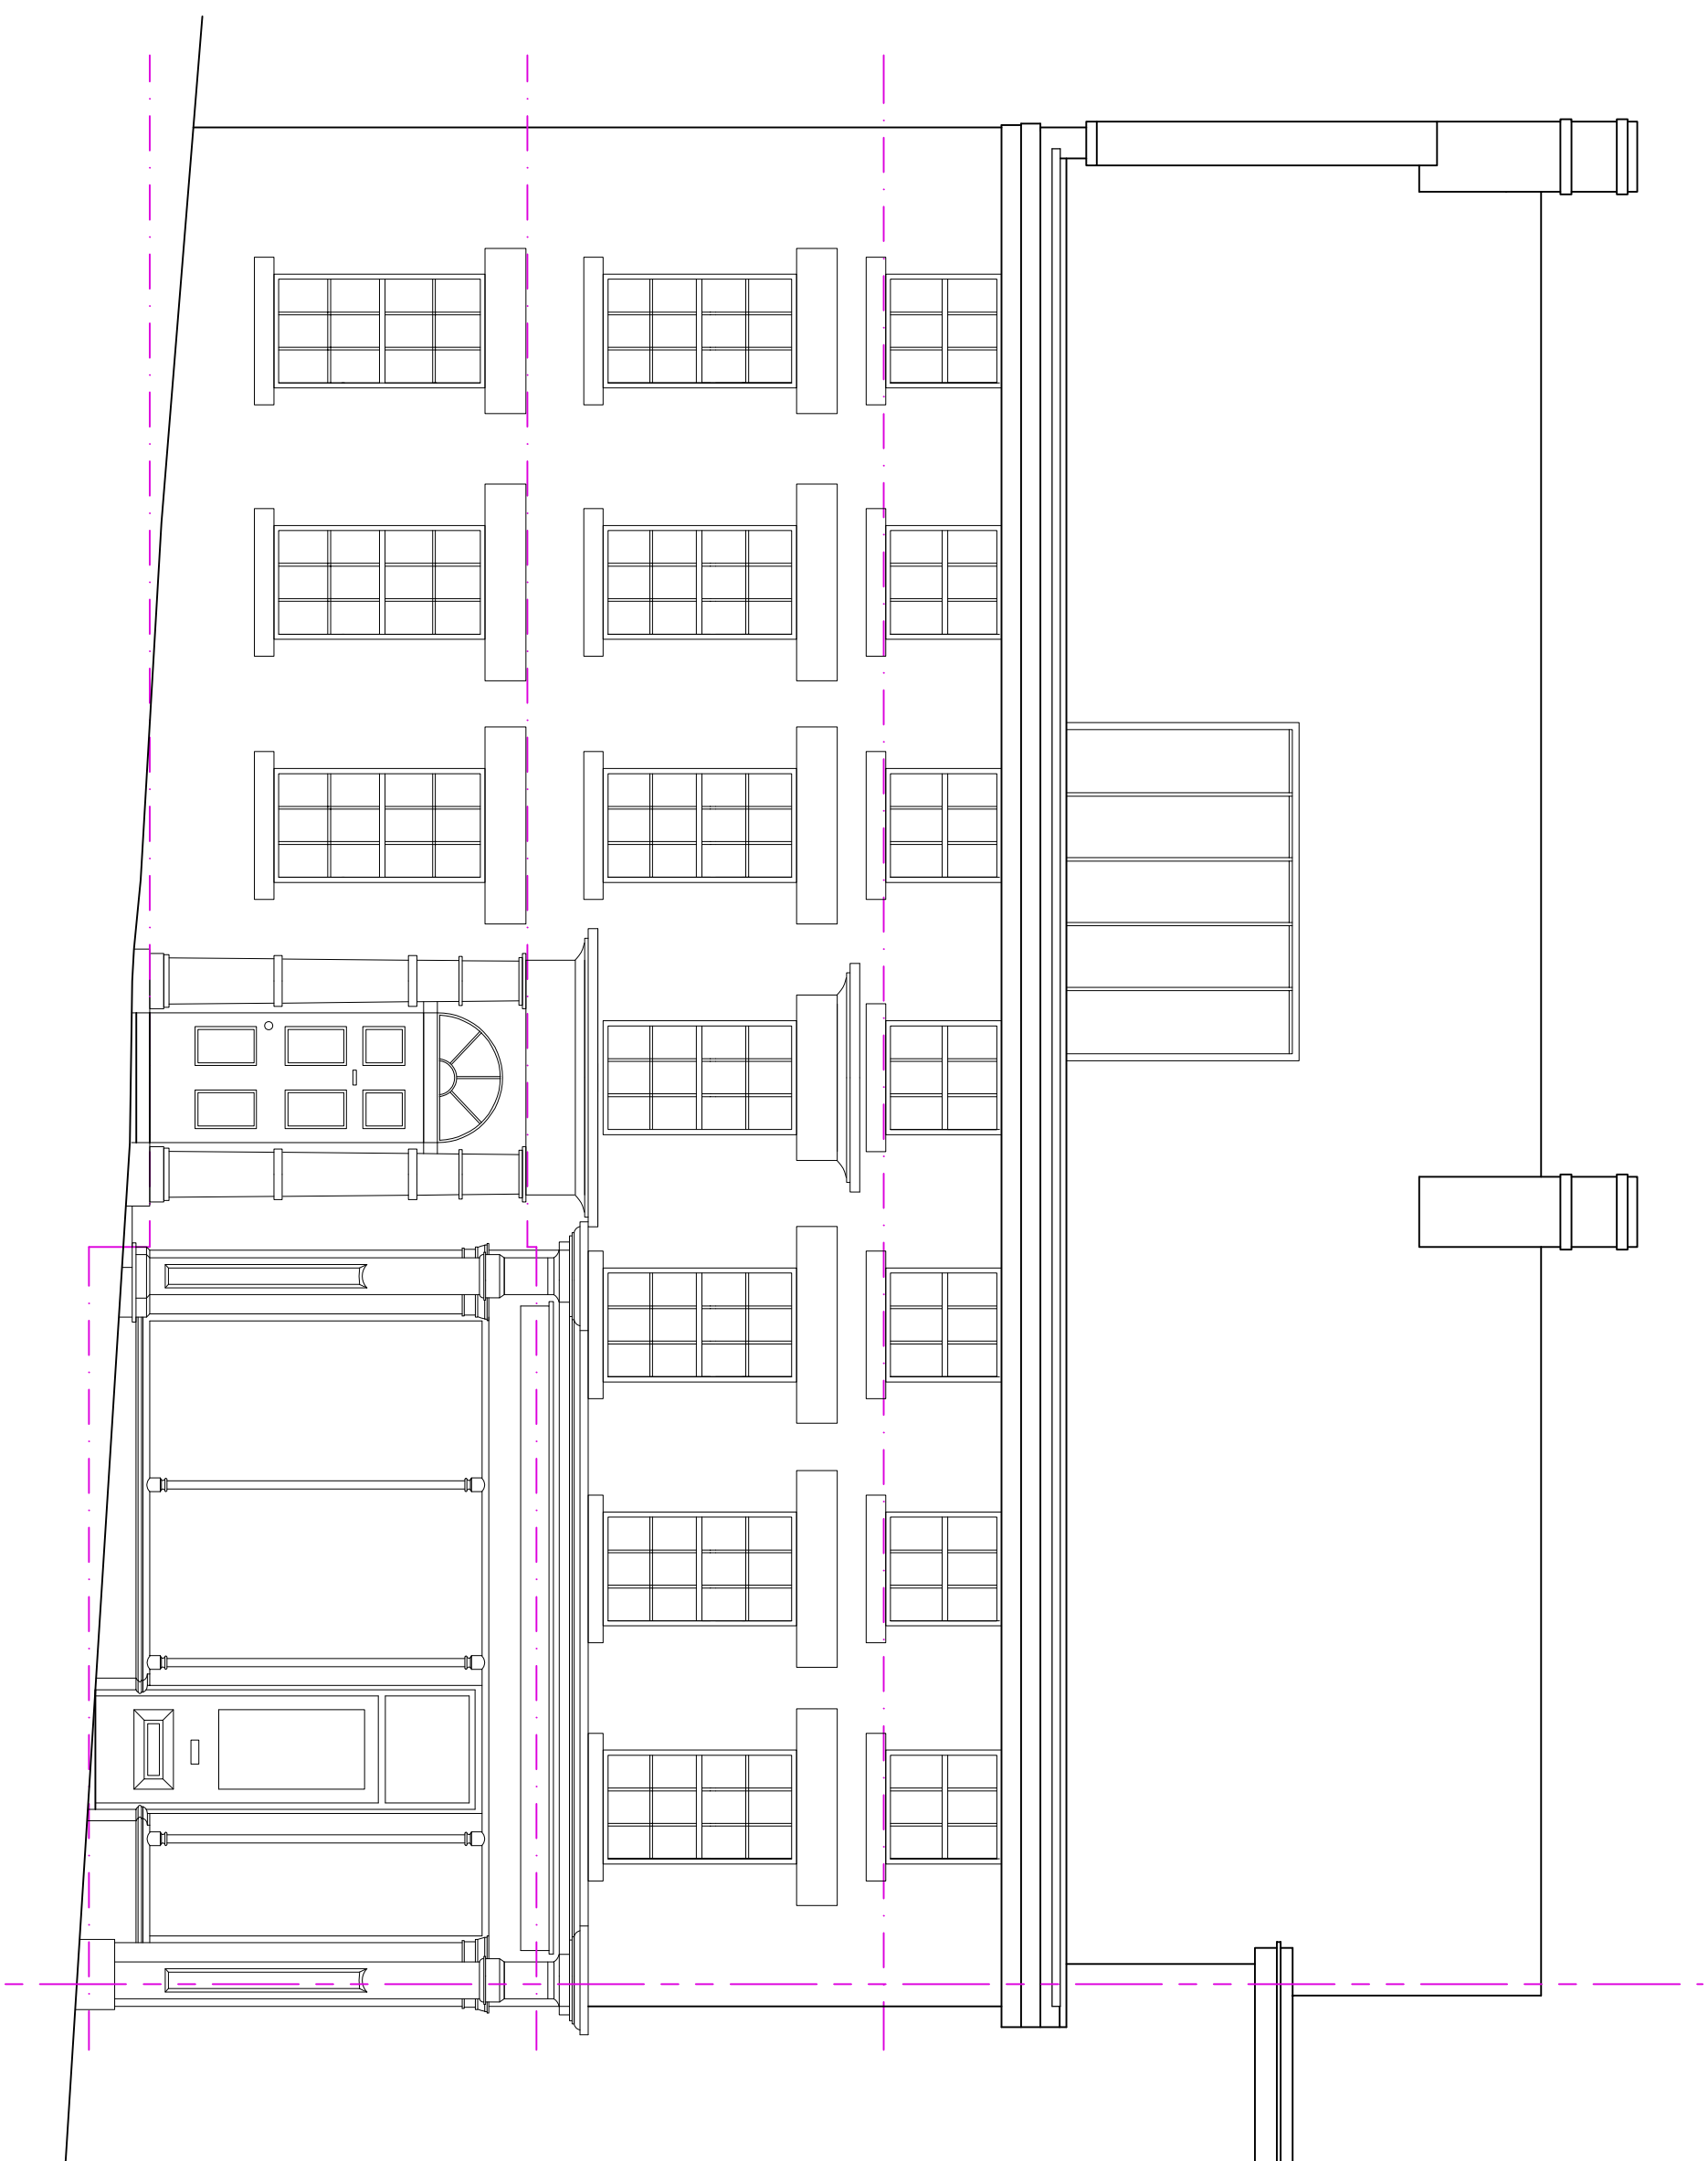


Front Elevation as Existing 1:50

Rear Elevation as Existing 1:50

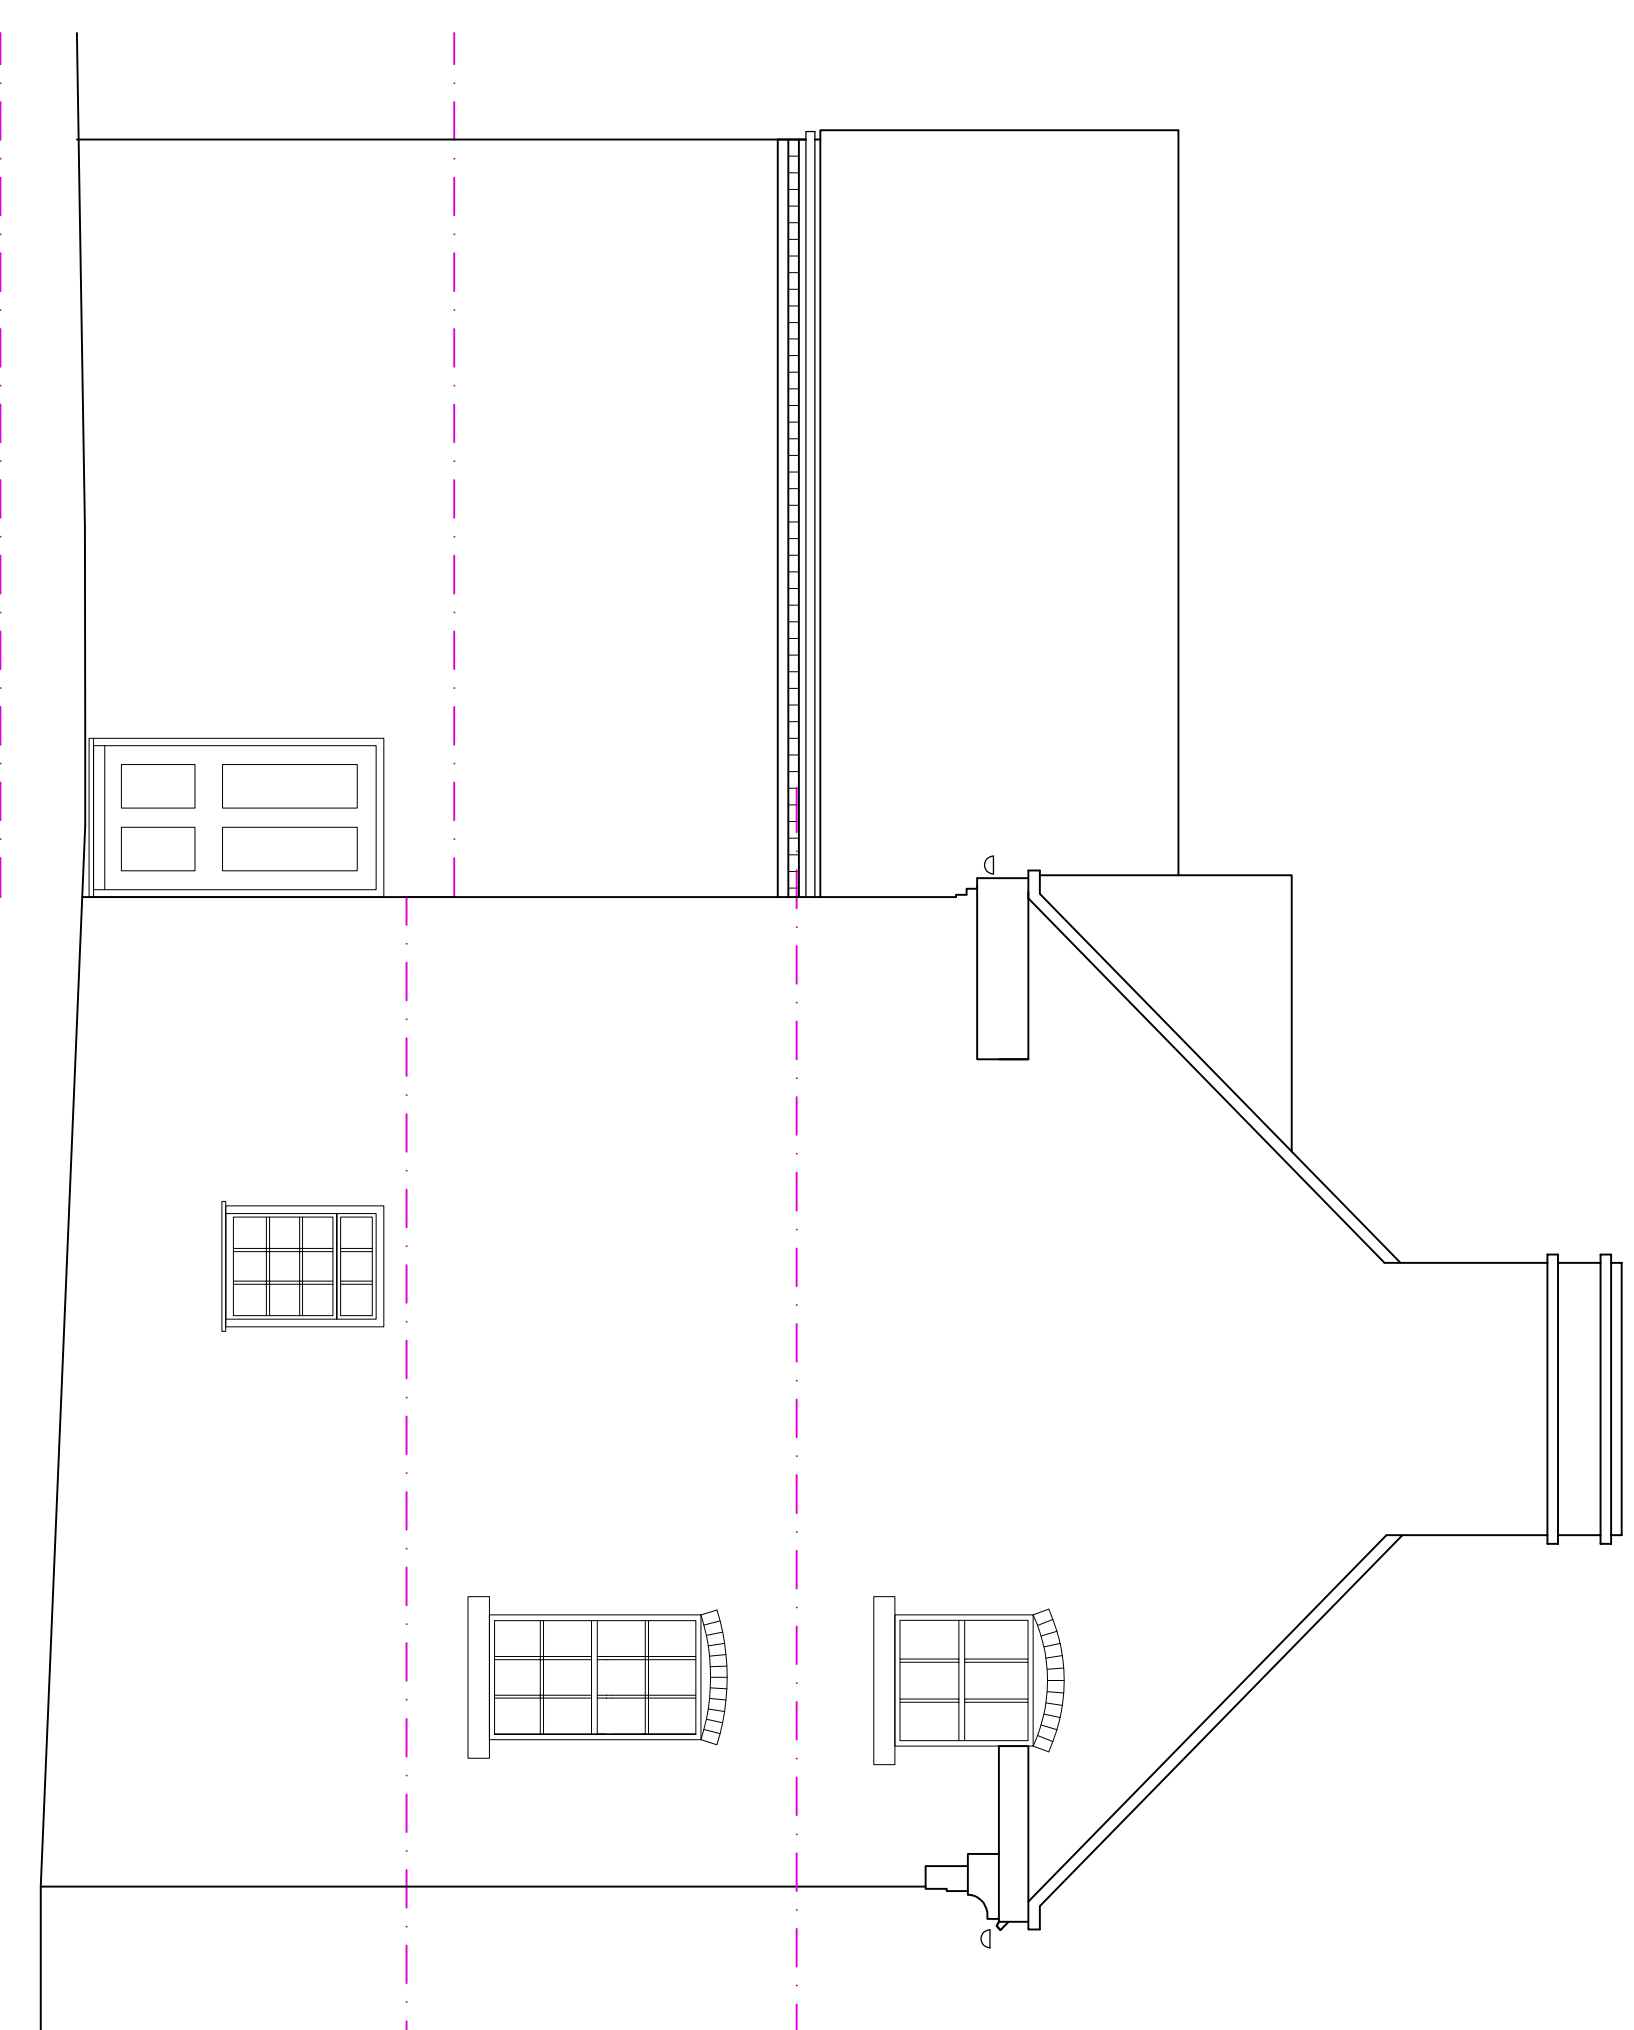

Side Elevation as Existing 1:50