




Copyright of this drawing is vested in the Architect and it must not be copied or reproduced without consent. Figured dimensions only are to be taken from this drawing. All contractors must work with the site and be responsible for fitting and checking all dimensions relative to their work. HewittClark Architects Ltd are to be advised of any variation between drawings and site conditions.

CLIENTS ARE ADVISED TO CLARIFY DIMENSIONS WITH THE ARCHITECT PRIOR TO SETTING OUT AND NOT TO SCALE FROM THE DRAWING.




Rev	Drawn	Comments	Date
A	BVC	Amendment to include section lines.	27.03.2026

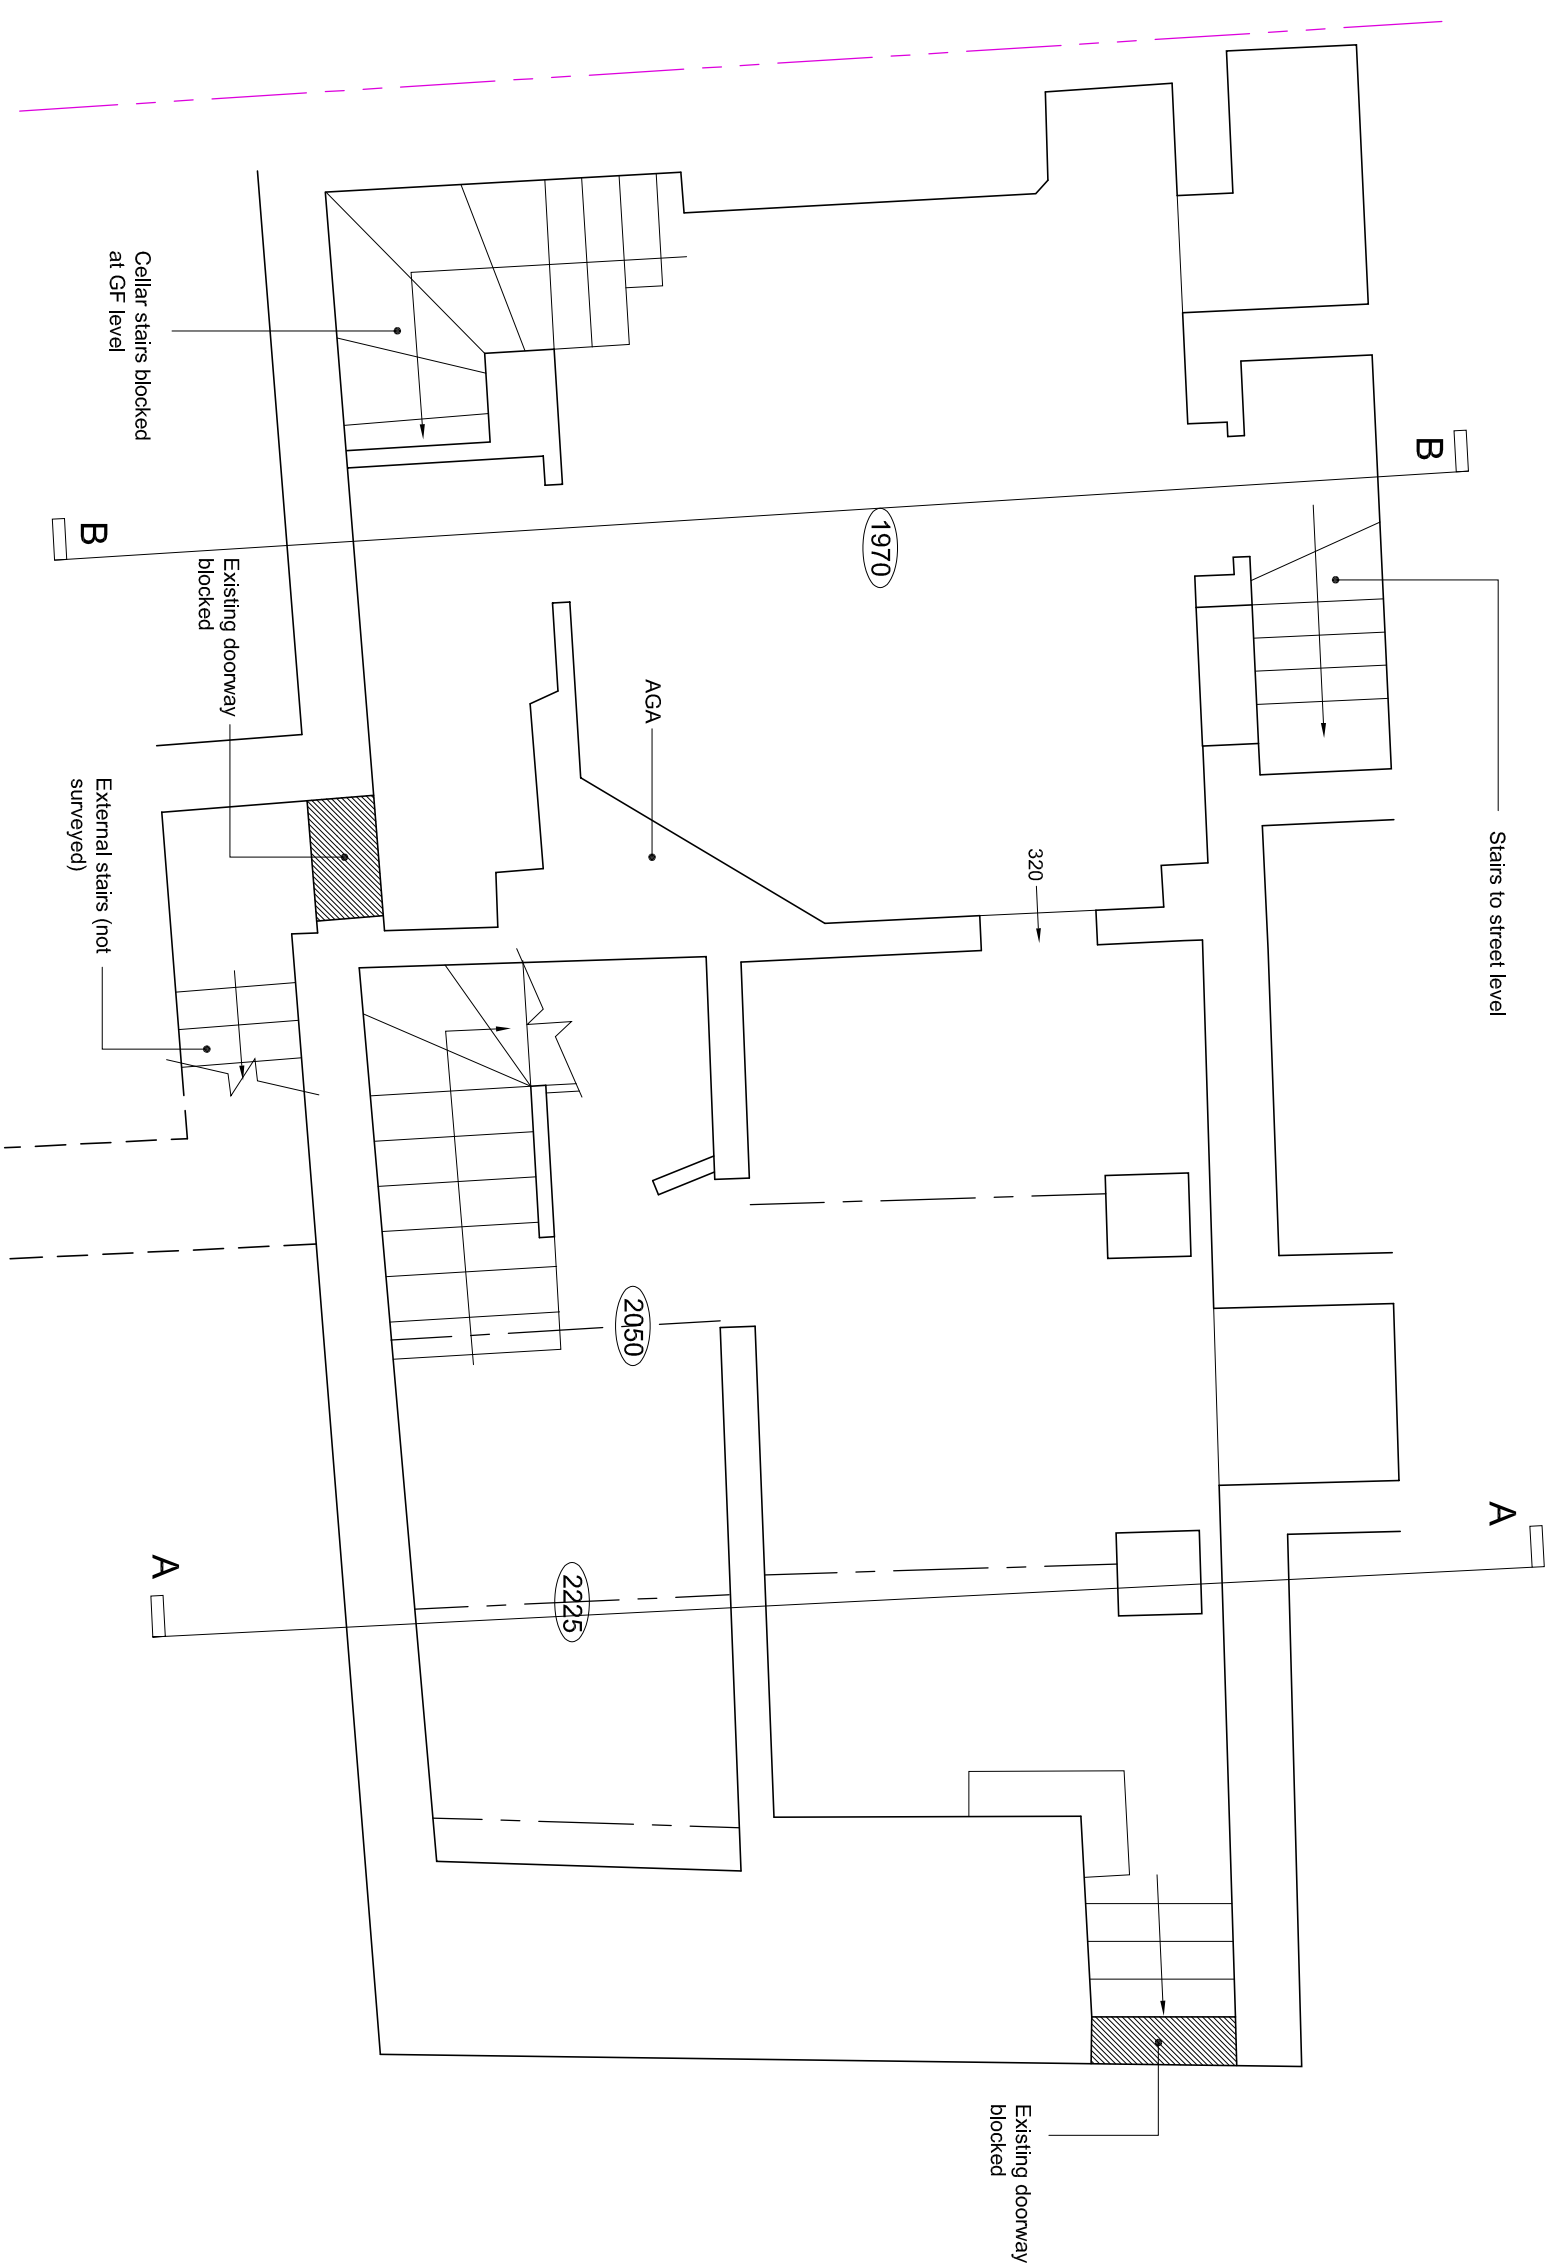

Existing Cellar Layout 1:50

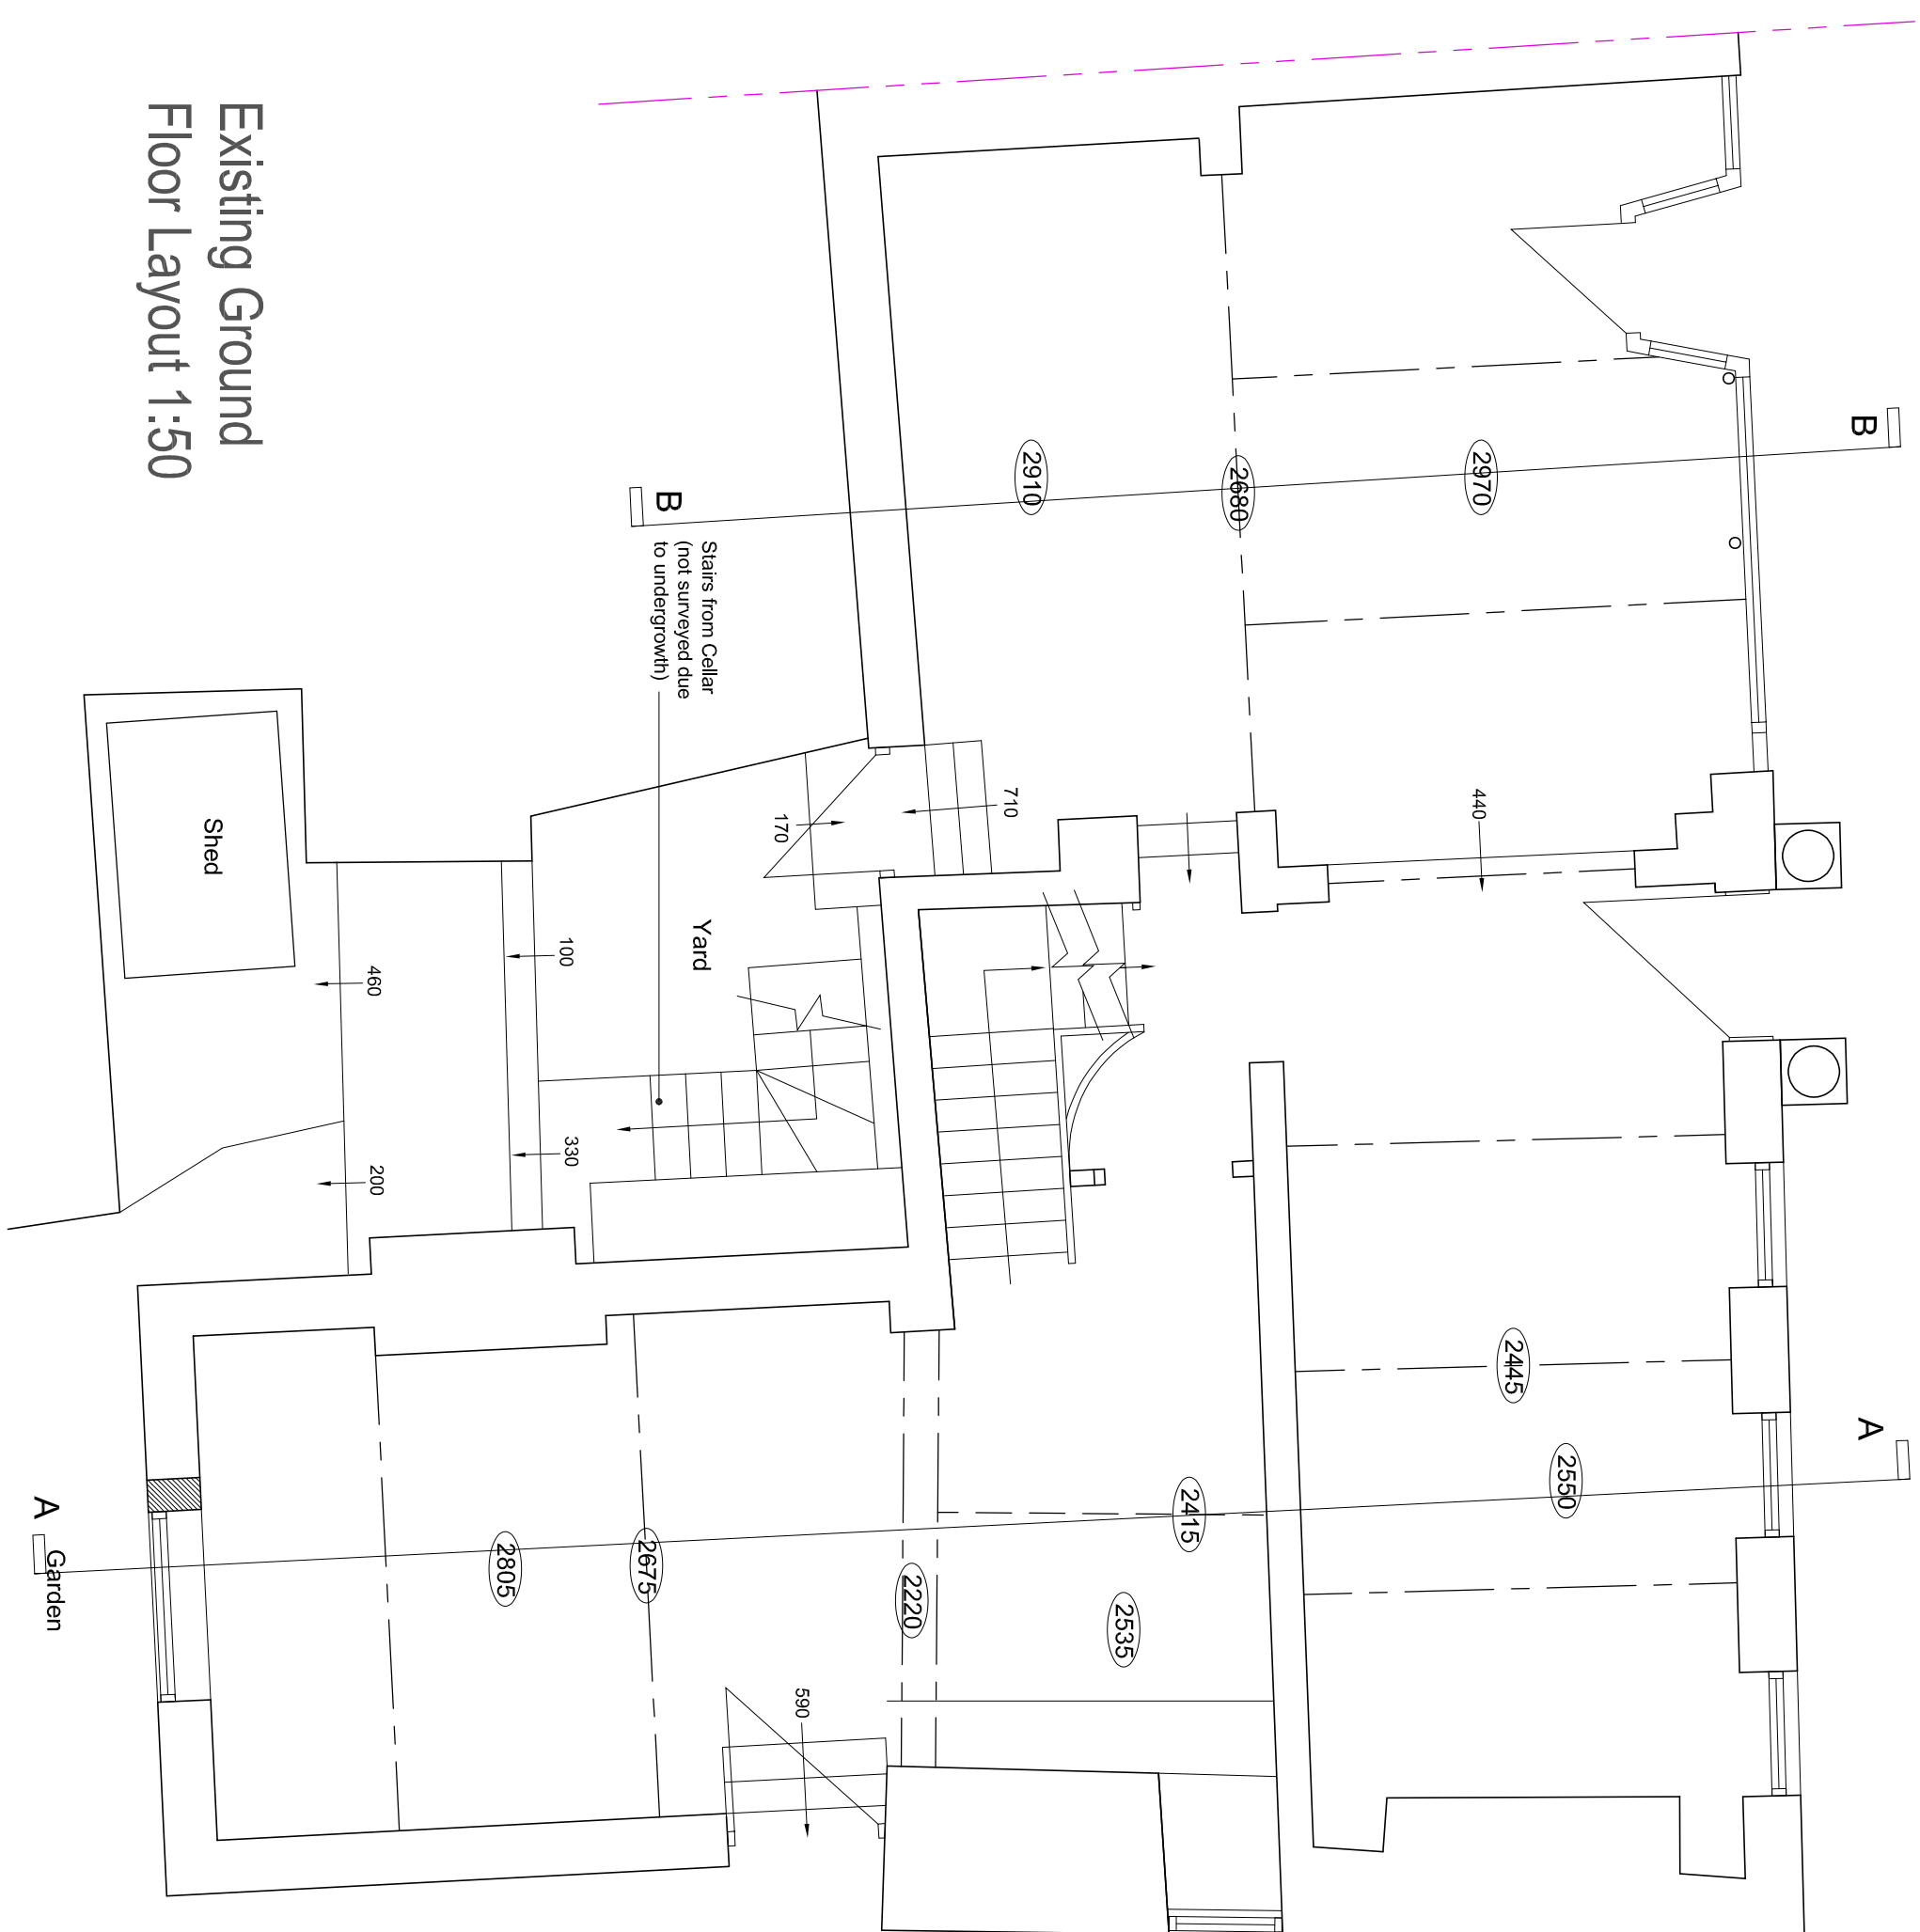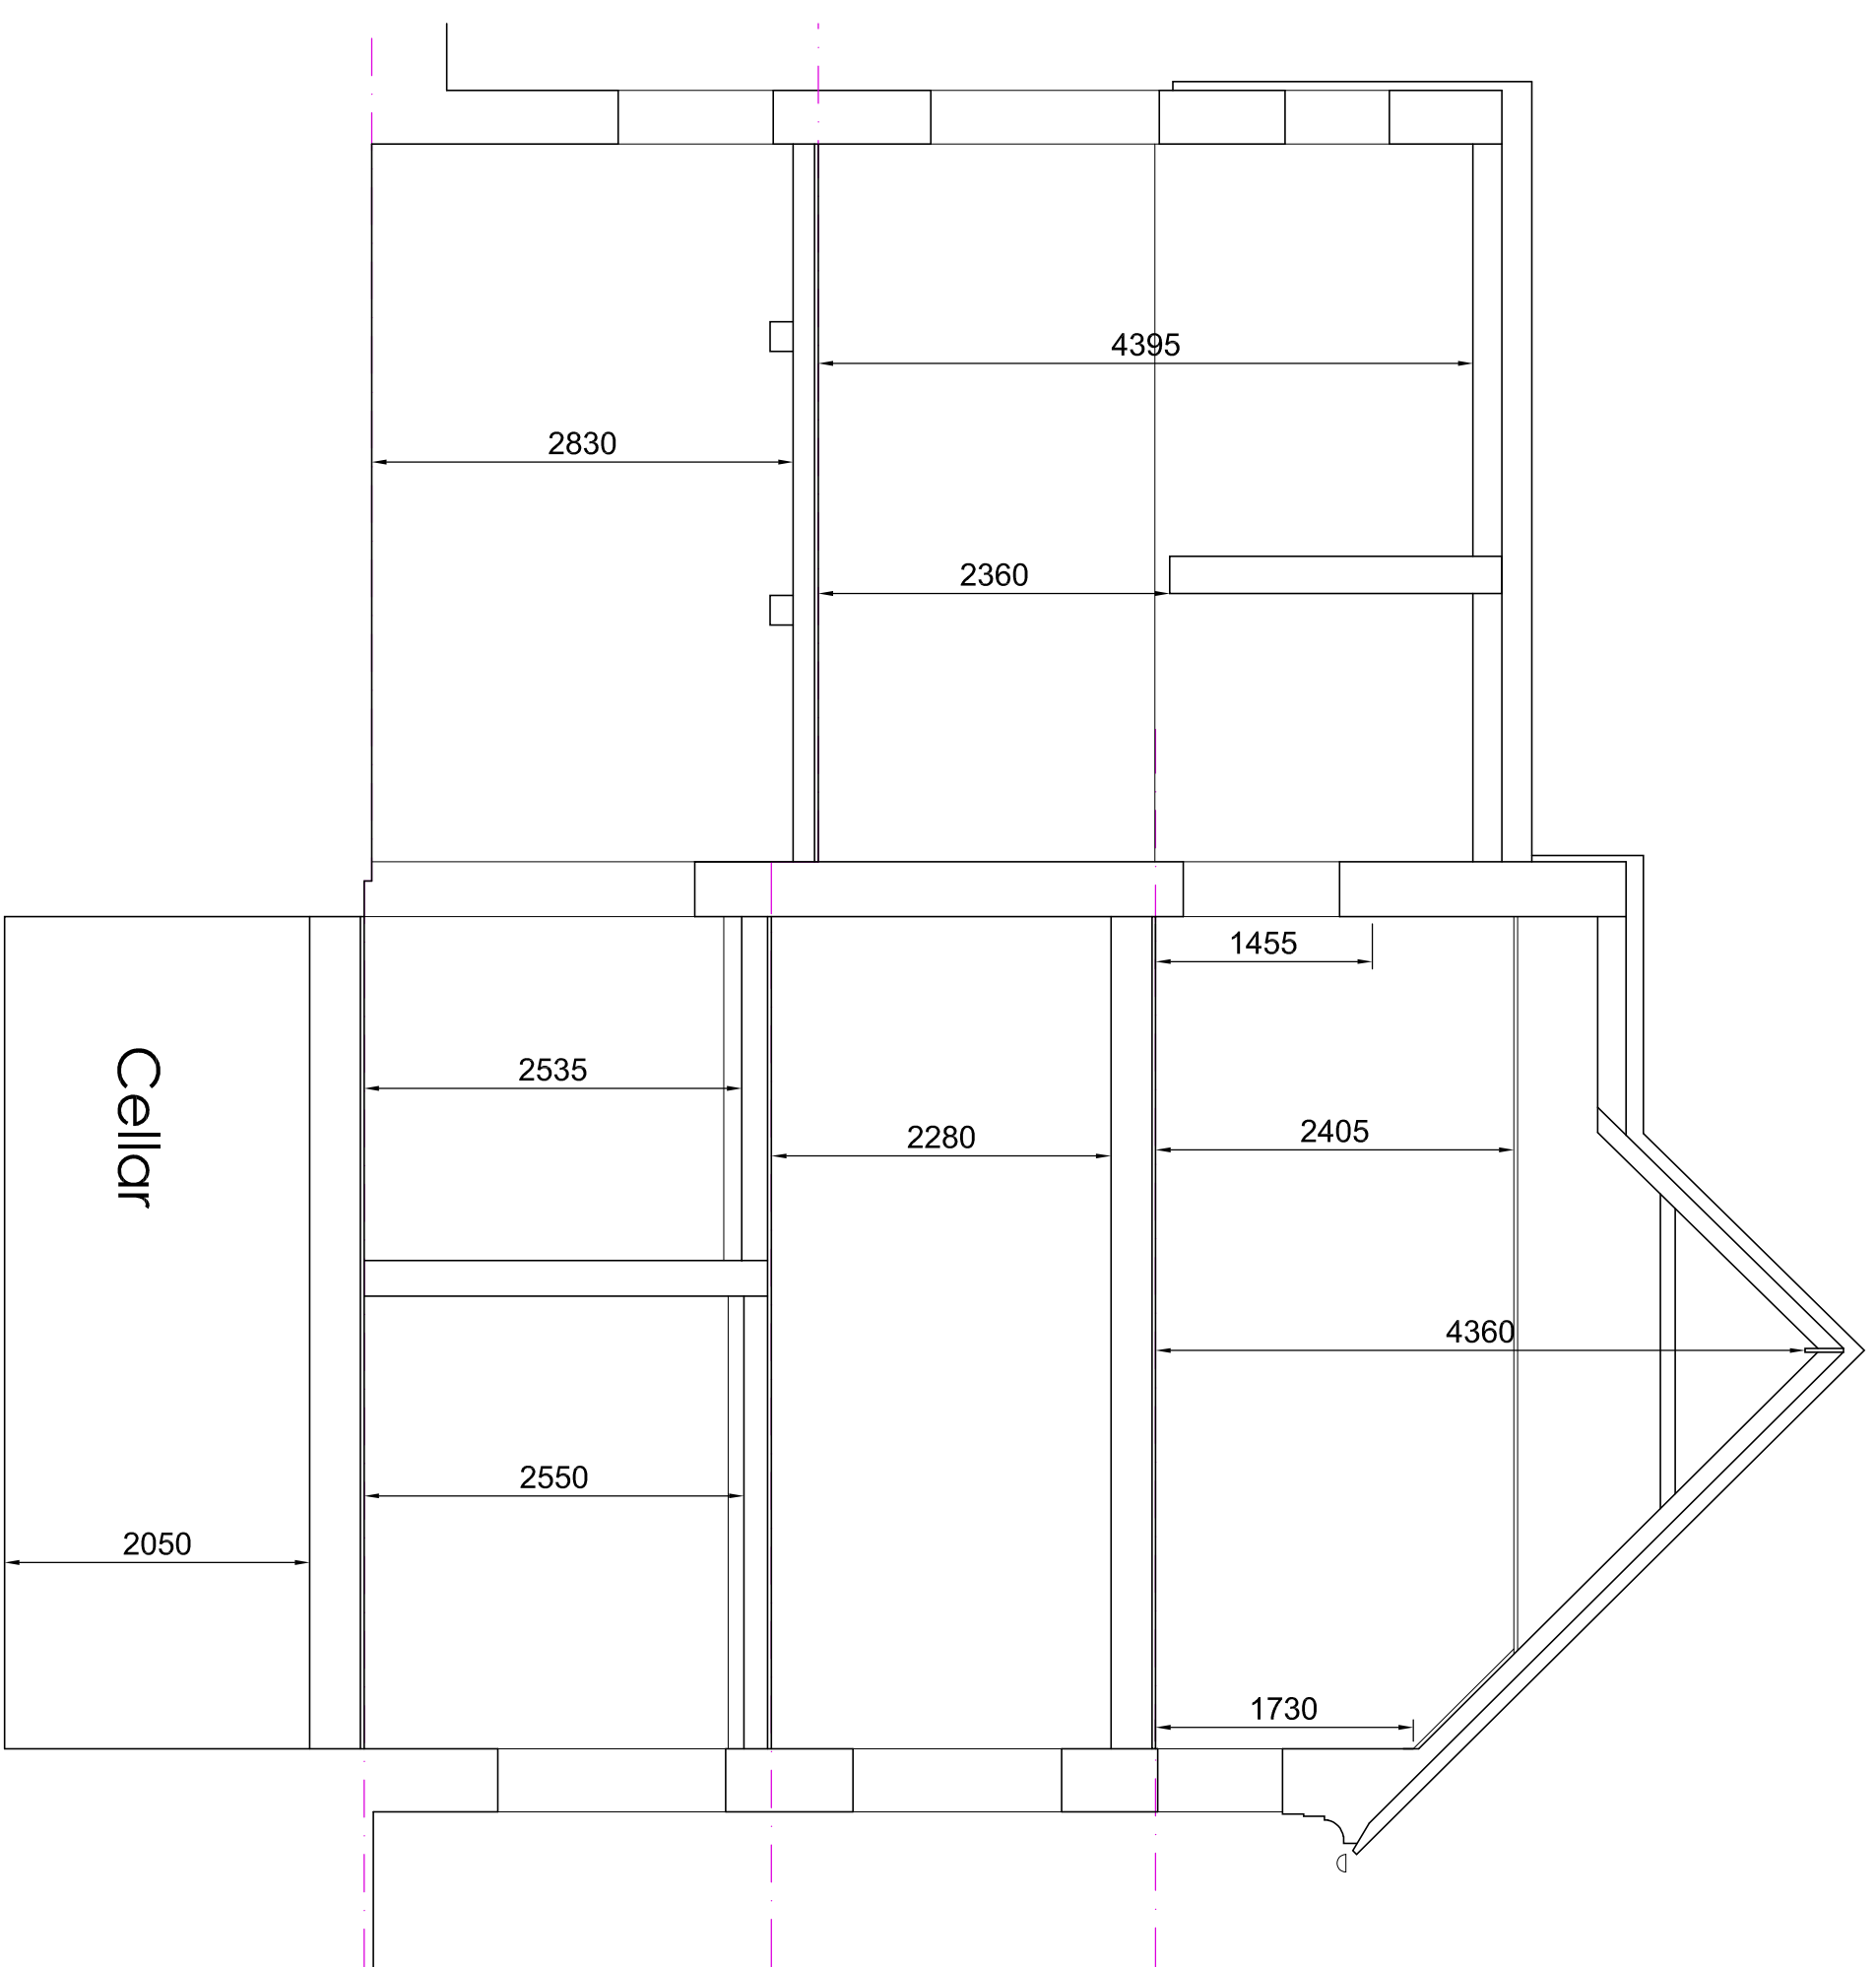

Existing Ground
Floor Layout 1:50

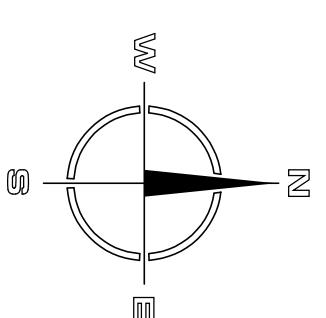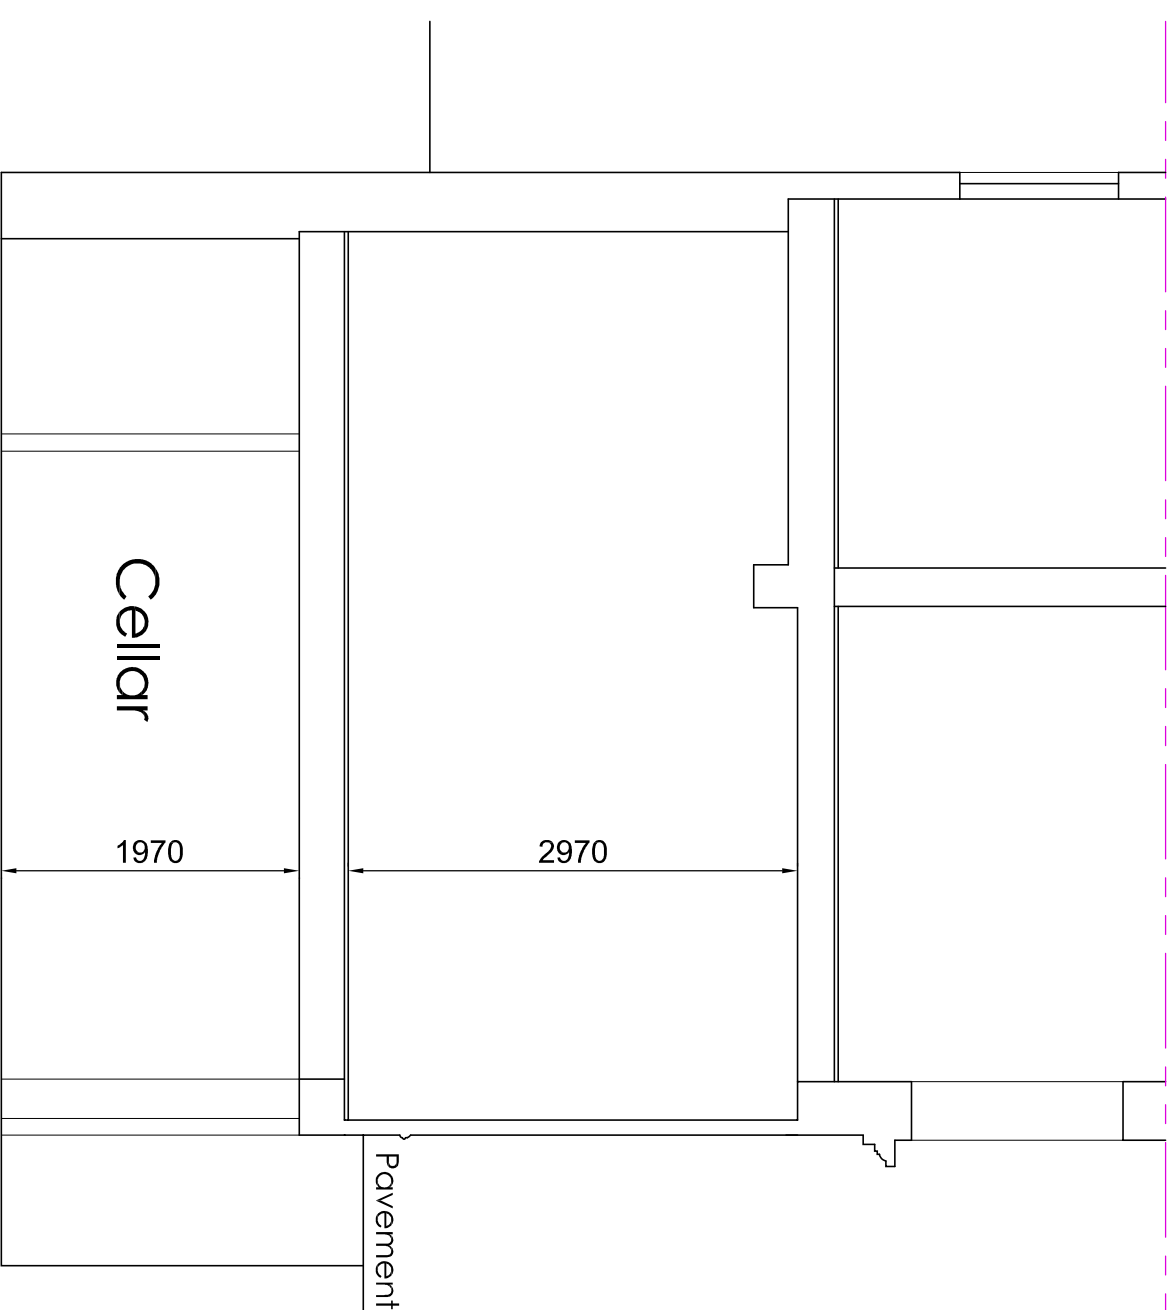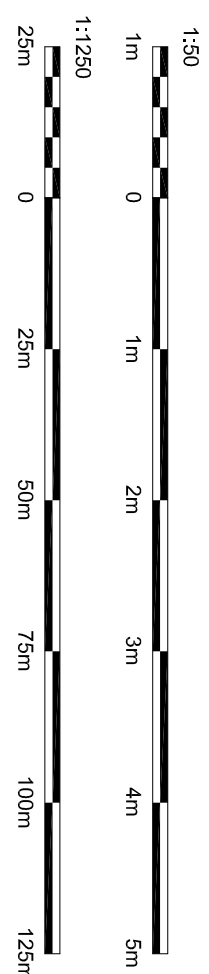

Hewitt & Carr Architects
A: 2-4 Cross Street | Cheadle Staffordshire | ST10 1NP
T: 01538 756888
E: enquiries@hccarchitects.co.uk
W: www.hccarchitects.co.uk

Client
F W Harrison Commercials Ltd

Project
Change of use of GF & cellar of listed building (19-21 St Edward Street, Leek ST13 5DR) to residential

Site Location Plan

Status
Survey

Date March 2026

Scale @A1 As Stated

Project No.	Drawing No.
-------------	-------------

01533 AL(0)01

A
Rev