





West Elevation



South Elevation

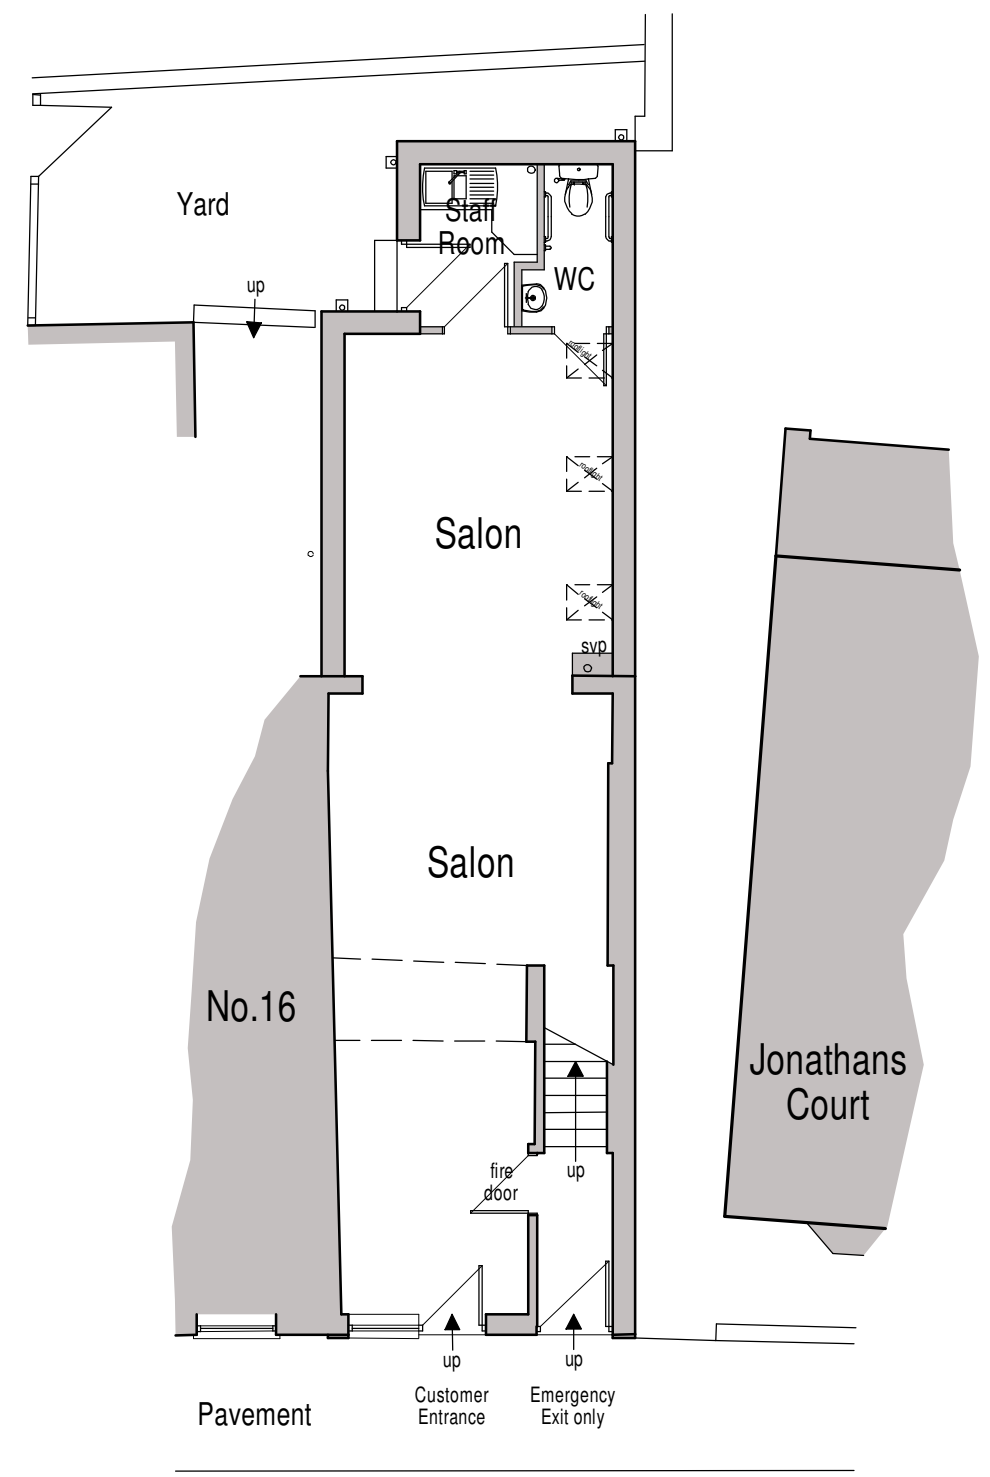

Ground Floor Plan

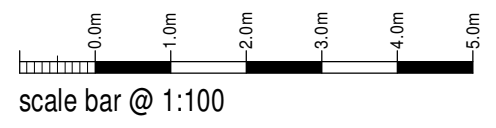

scale bar @ 1:100

Little Luxuries Health & Beauty

Proposed Alterations to Facade,
14, Bath Street,
Leek,
ST13 6JH

Planning Proposal
Ground Floor Plan and Elevations

Date	February 2026	Sheet	A2	Scale	1:100
Org No.	2026-3078-02	Rev.	B	Drawn	RG
A - 04/03/2026 - COLOURS AND NAME UPDATED AND ALTERNATIVE ELEVATION PROVIDED					
B - 31/03/2026 - SIGNAGE UPDATED					



10 Cawdry Buildings, Fountain Street, Leek. ST13 6JP
Telephone: 01538 386002
E-mail: info@sammonsltd.co.uk
Web: www.sammonsltd.co.uk

This drawing is copyright.
All dimensions must be checked prior to commencement.