



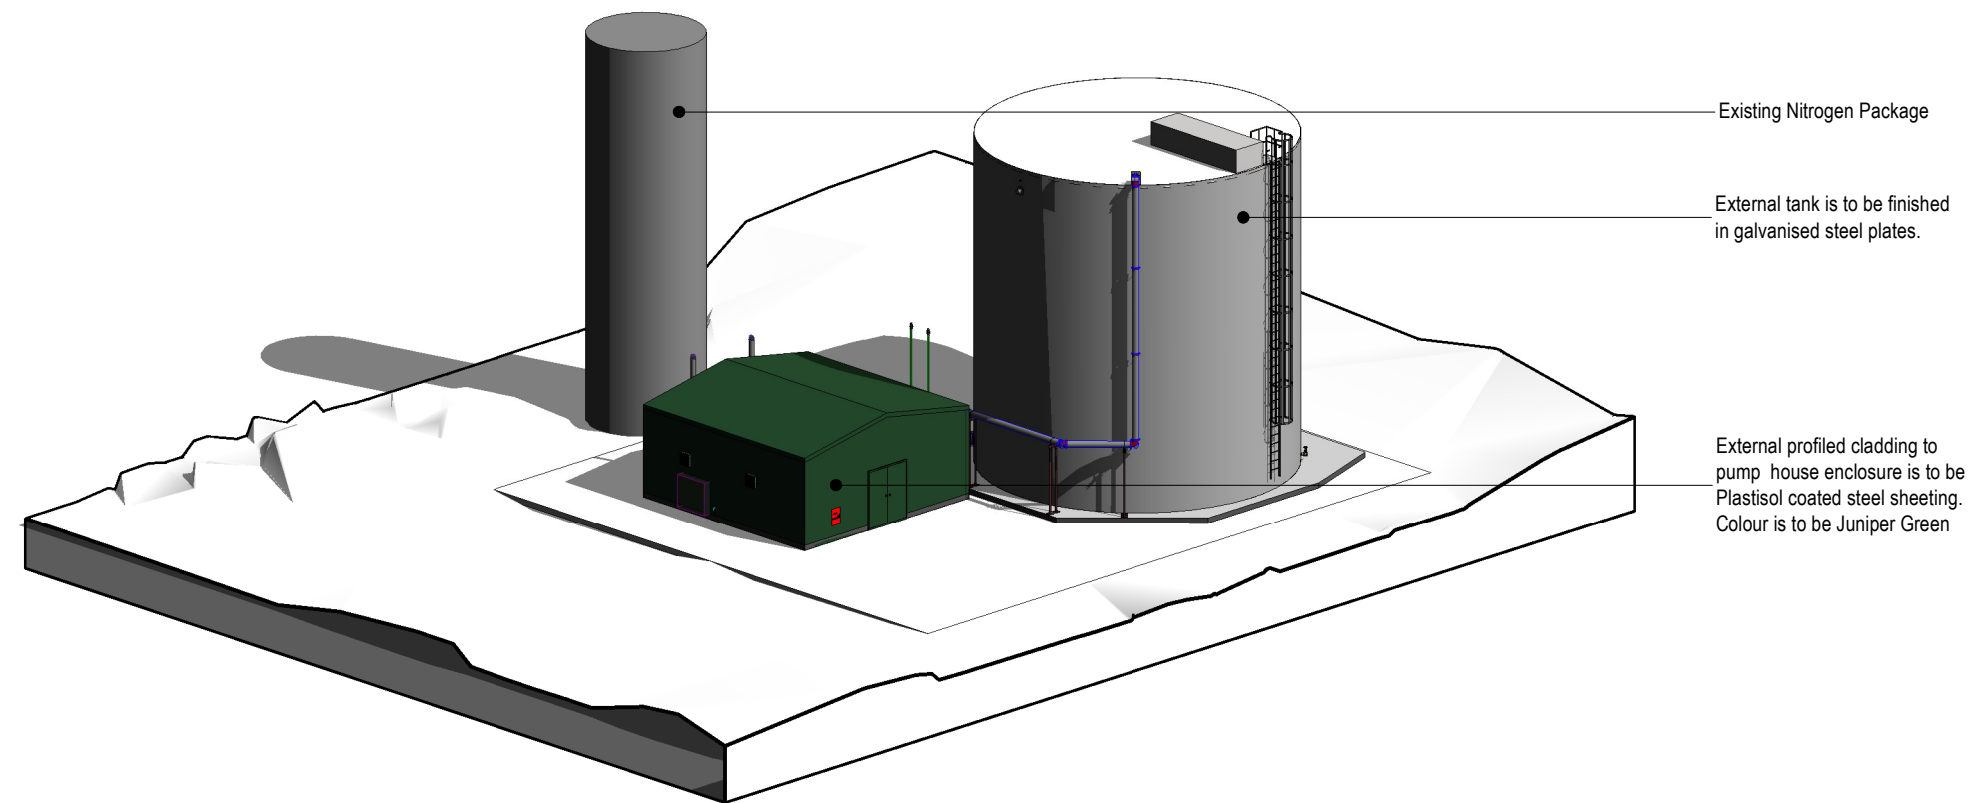

Proposed Isometric - North East

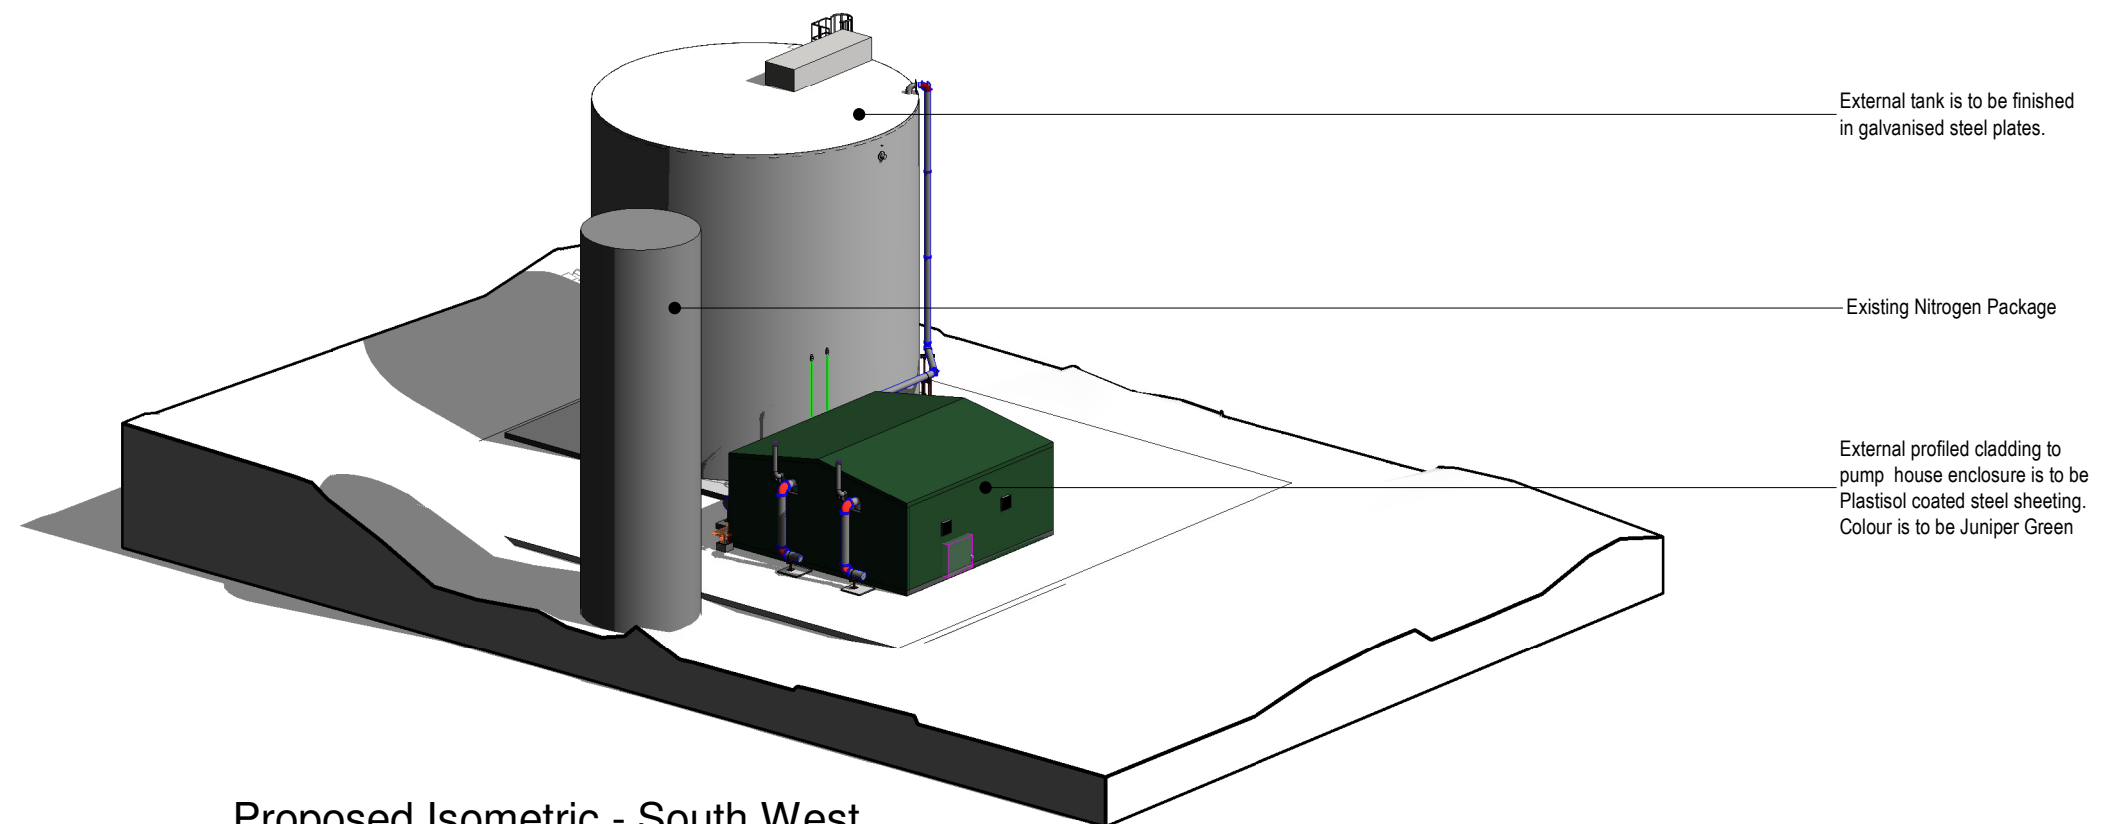

Proposed Isometric - South West