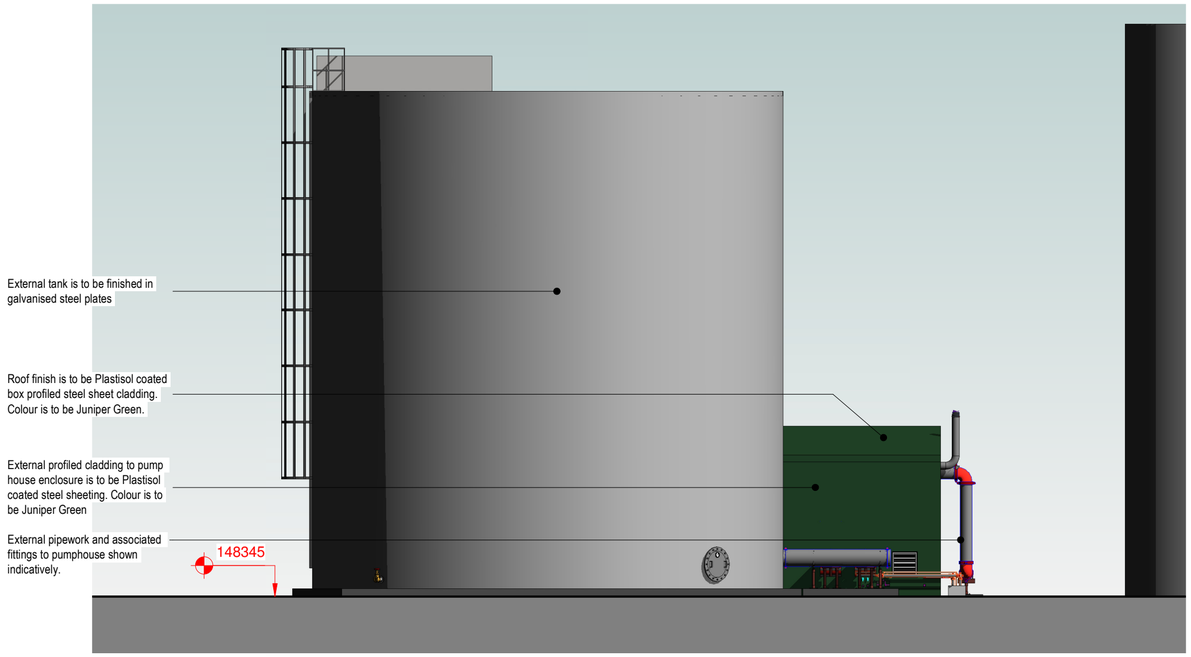

Elevation A as Proposed
1 : 100

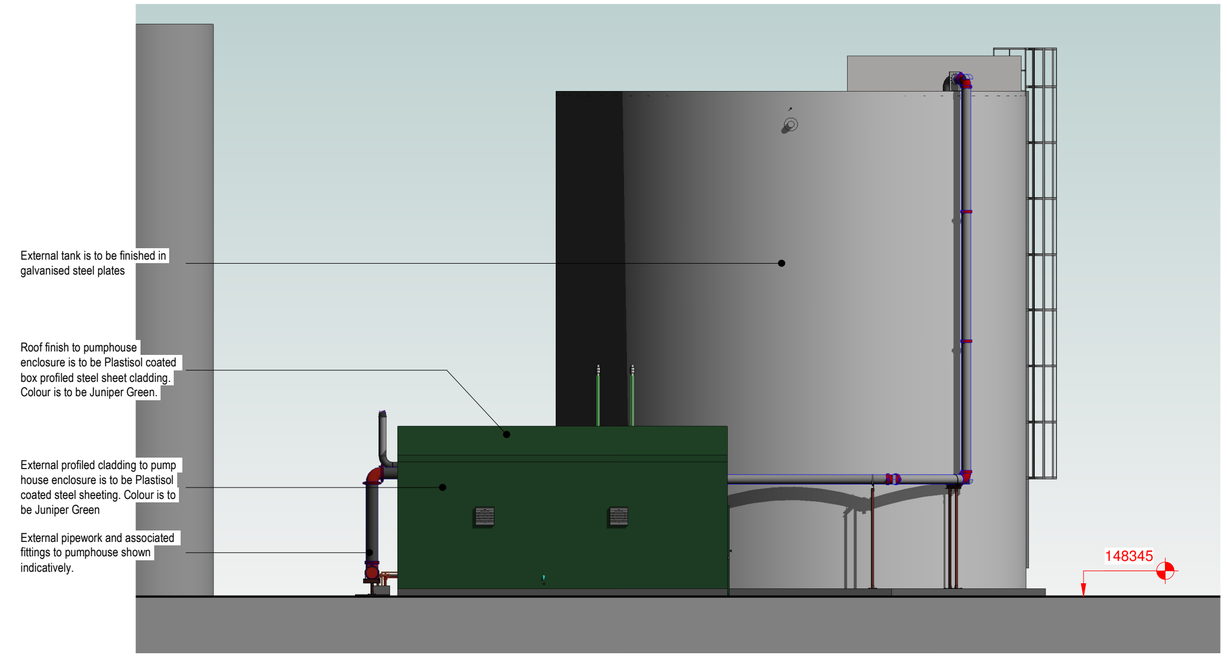

Elevation C as Proposed
1 : 100

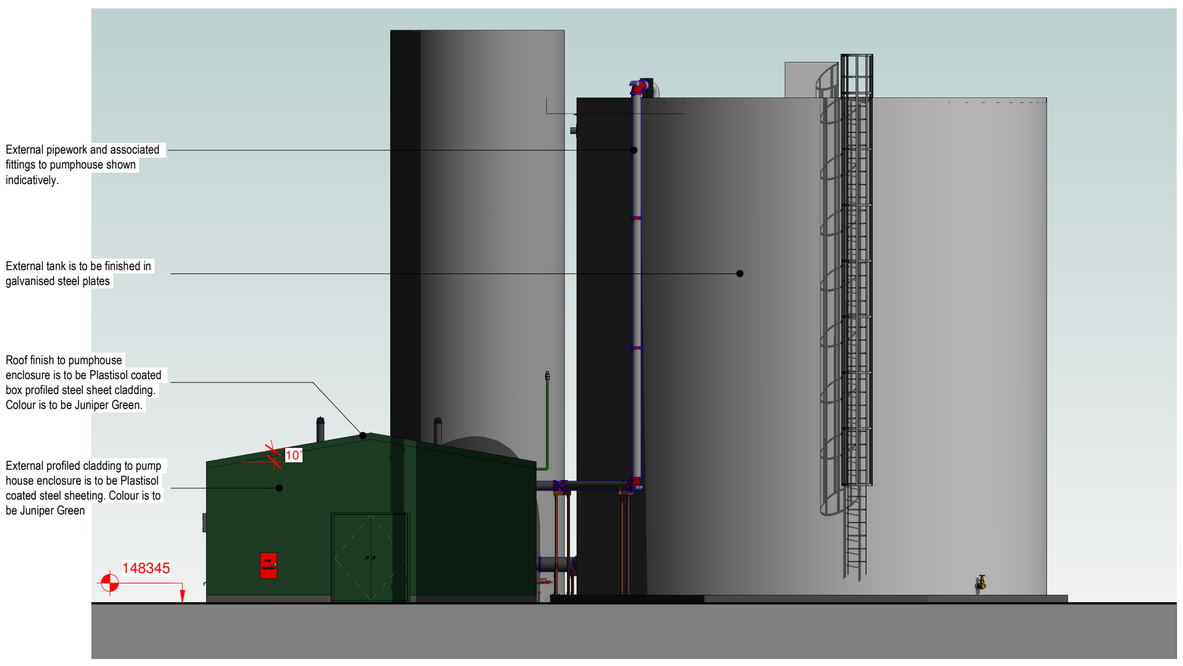

Elevation B as Proposed
1 : 100

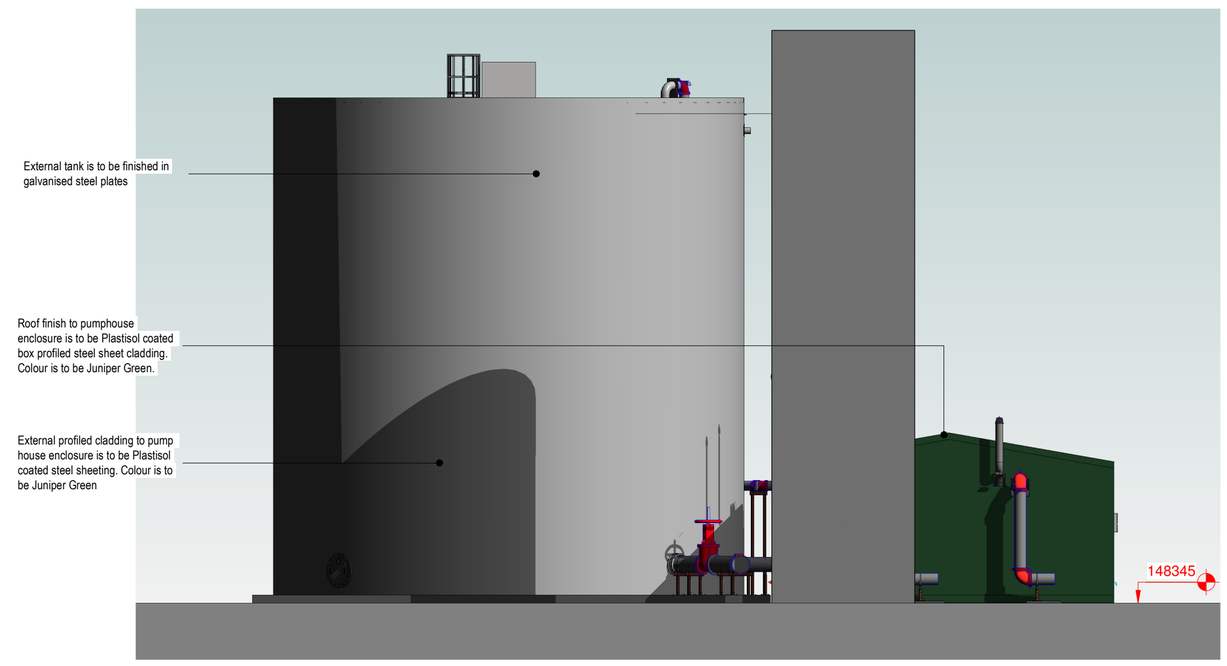

Elevation D as Proposed
1 : 100

Scale 1:100

0m 5m 10m

Rev	Date	Drawn	Description
P01	2026.04.01	LA	Planning issue for NMA.

ctd architects

Clerk Bank House
Clerk Bank
LEEK
Staffordshire
ST13 5HE

t : 01538 373477
f : 01538 386503
e : info@ctdarchitects.co.uk
w : www.ctdarchitects.co.uk

ctd architects © 2026

- This drawing is copyright.
- All dimensions to be checked on site before proceeding.
- Contractor must notify the architect of any discrepancies before proceeding.
- Contractor to check/adjust dimensions of new work to suit existing conditions. Do not assume existing structure or details are plumb, square or level.
- All drawings to be read in conjunction with all other consultants drawings and specs.

Client: CRODA

Project: Fire Water Tank
Barnfield Road, Leek
ST13 5QJ

Title: Elevations as Proposed

Scale: 1 : 100 | Size: A2 | Drawn: LA | Chk'd: MM

Status: PLANNING ISSUE

Drawing Ref: 2607 - CTD - XX - ZZ - DR - A - 006 - P01