



Copyright of this drawing is vested in the Architect and it must not be copied or reproduced without our consent. Figured dimensions only are to be taken from the drawing. All contractors must, with the site and be responsible for taking and be advised of any variation between drawing and site conditions. It shall be the duty of the contractor to ensure that the drawing is used in accordance with the ARCHITECT'S DRAWING TO BE USED TO CONSTRUCT THE BUILDING.

Rev.	Drawn	Comments	Date
A	FX	Initial and block out and provided.	26/06/2025
B	FX	Revised drawing to incorporate the new layout.	27/06/2025
C	SV	Drawings issued to the contractor with the building.	31/07/2025
D	SV	Drawings issued to the contractor with the building.	02/08/2025

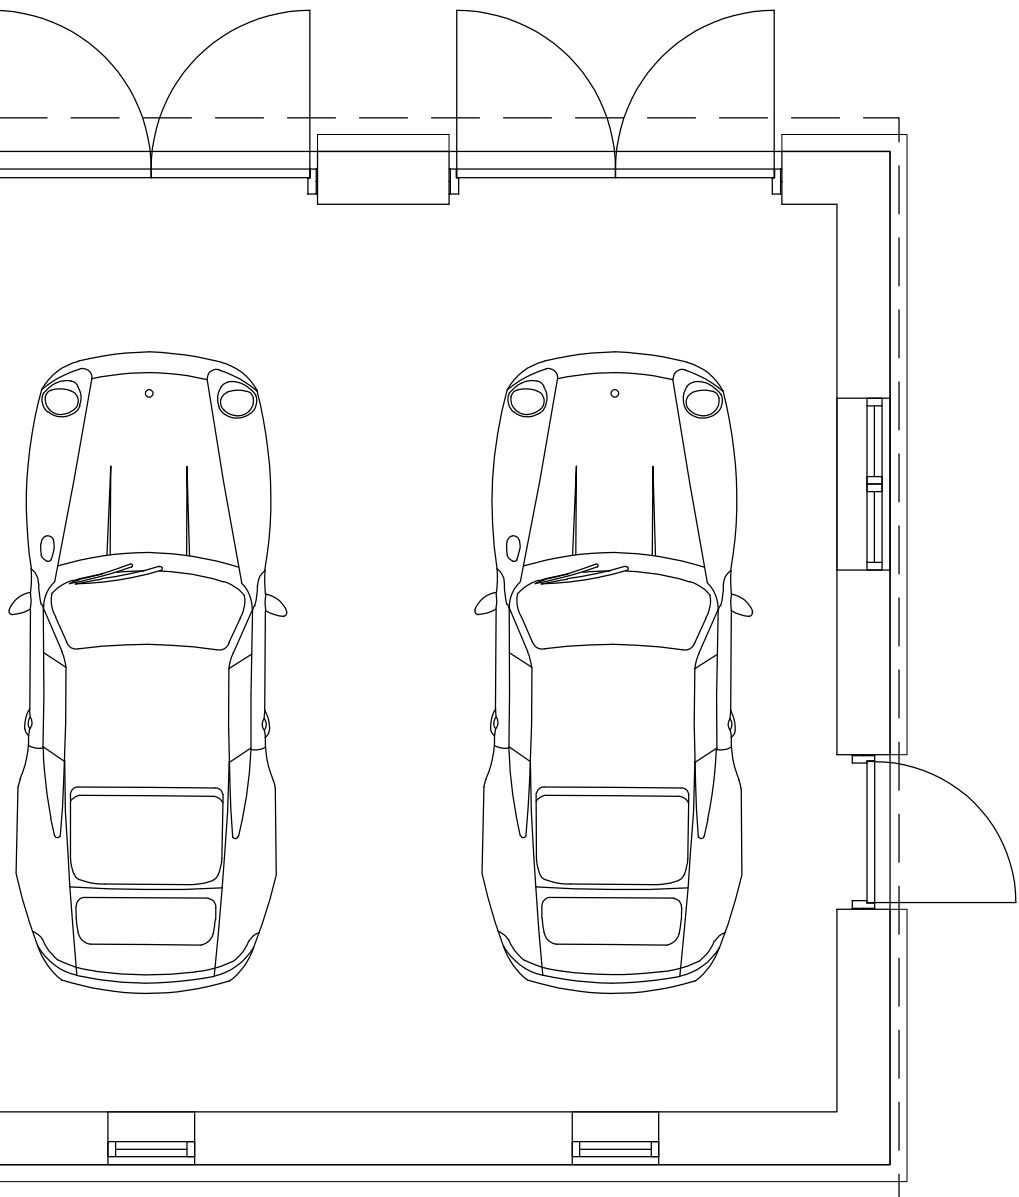

FLOOR PLAN 1:50

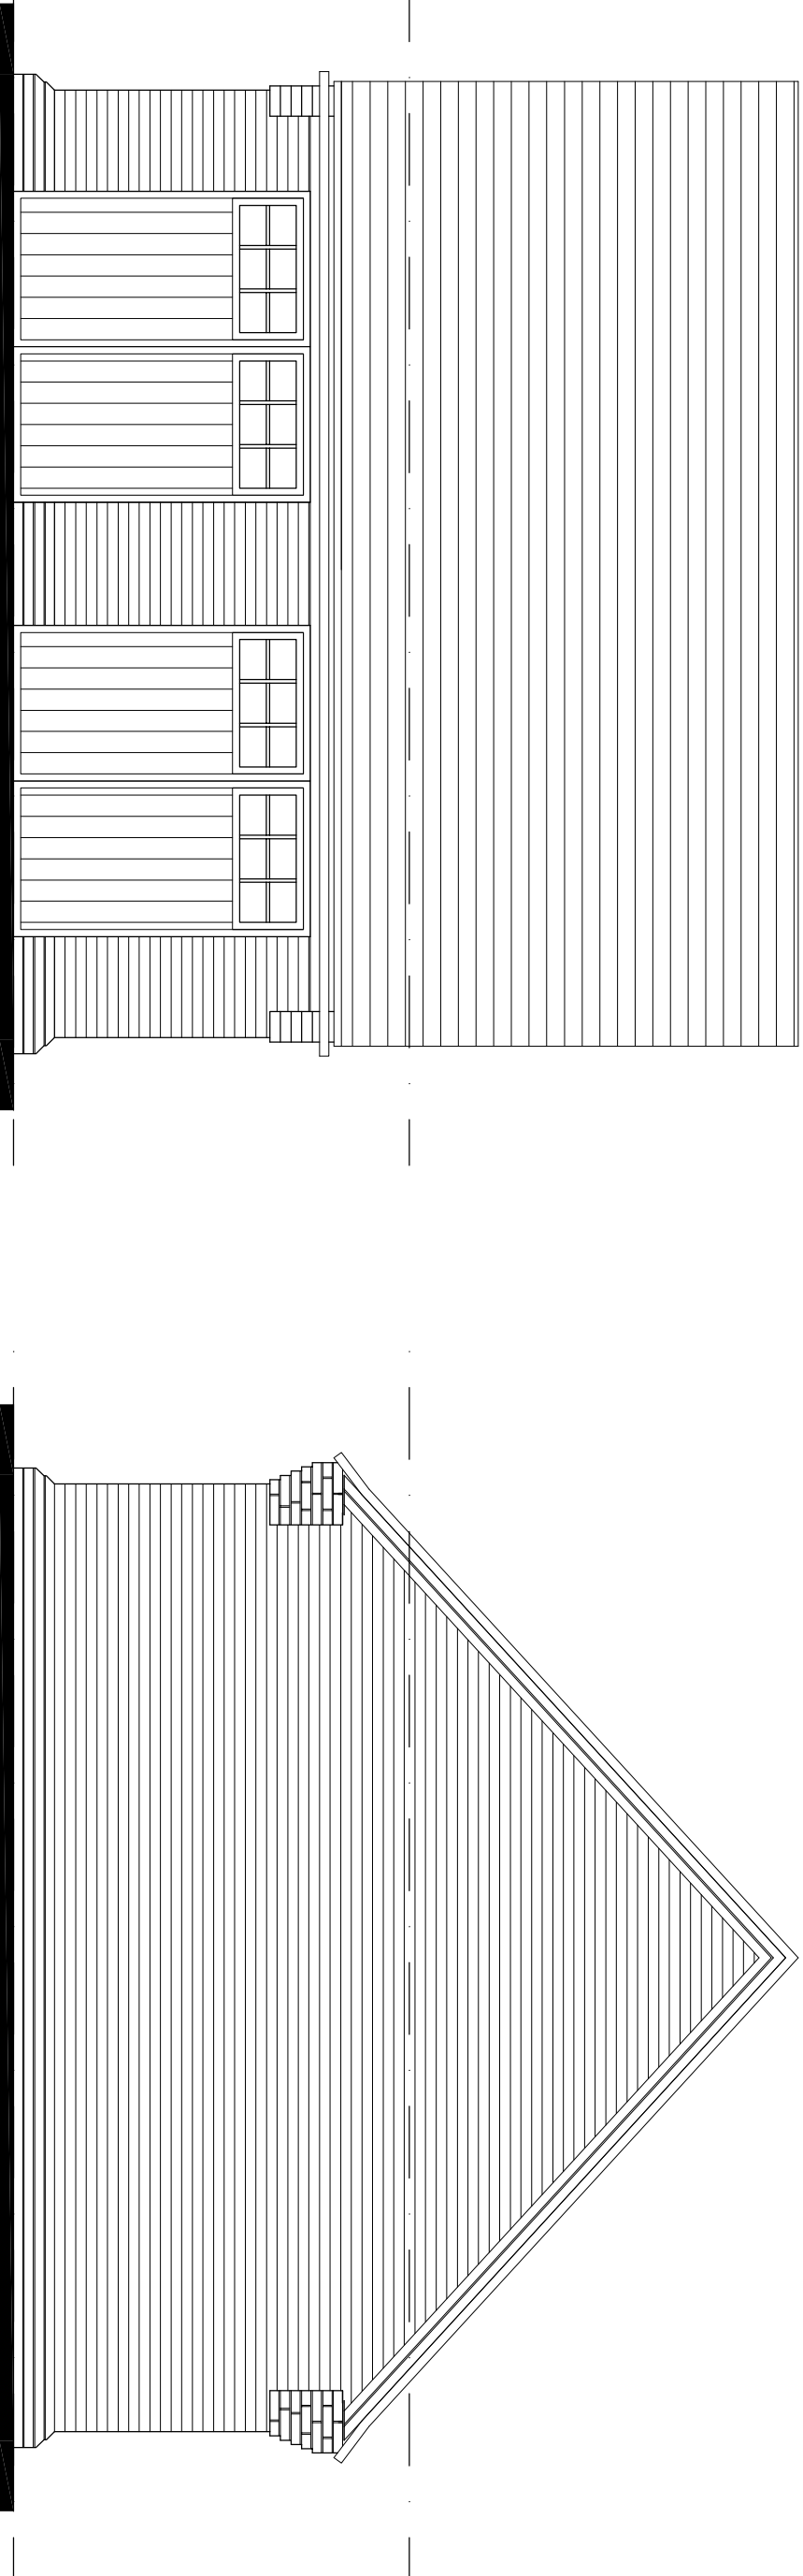


FRONT ELEVATION 1:50




REAR ELEVATION 1:50

SIDE ELEVATION 1:50

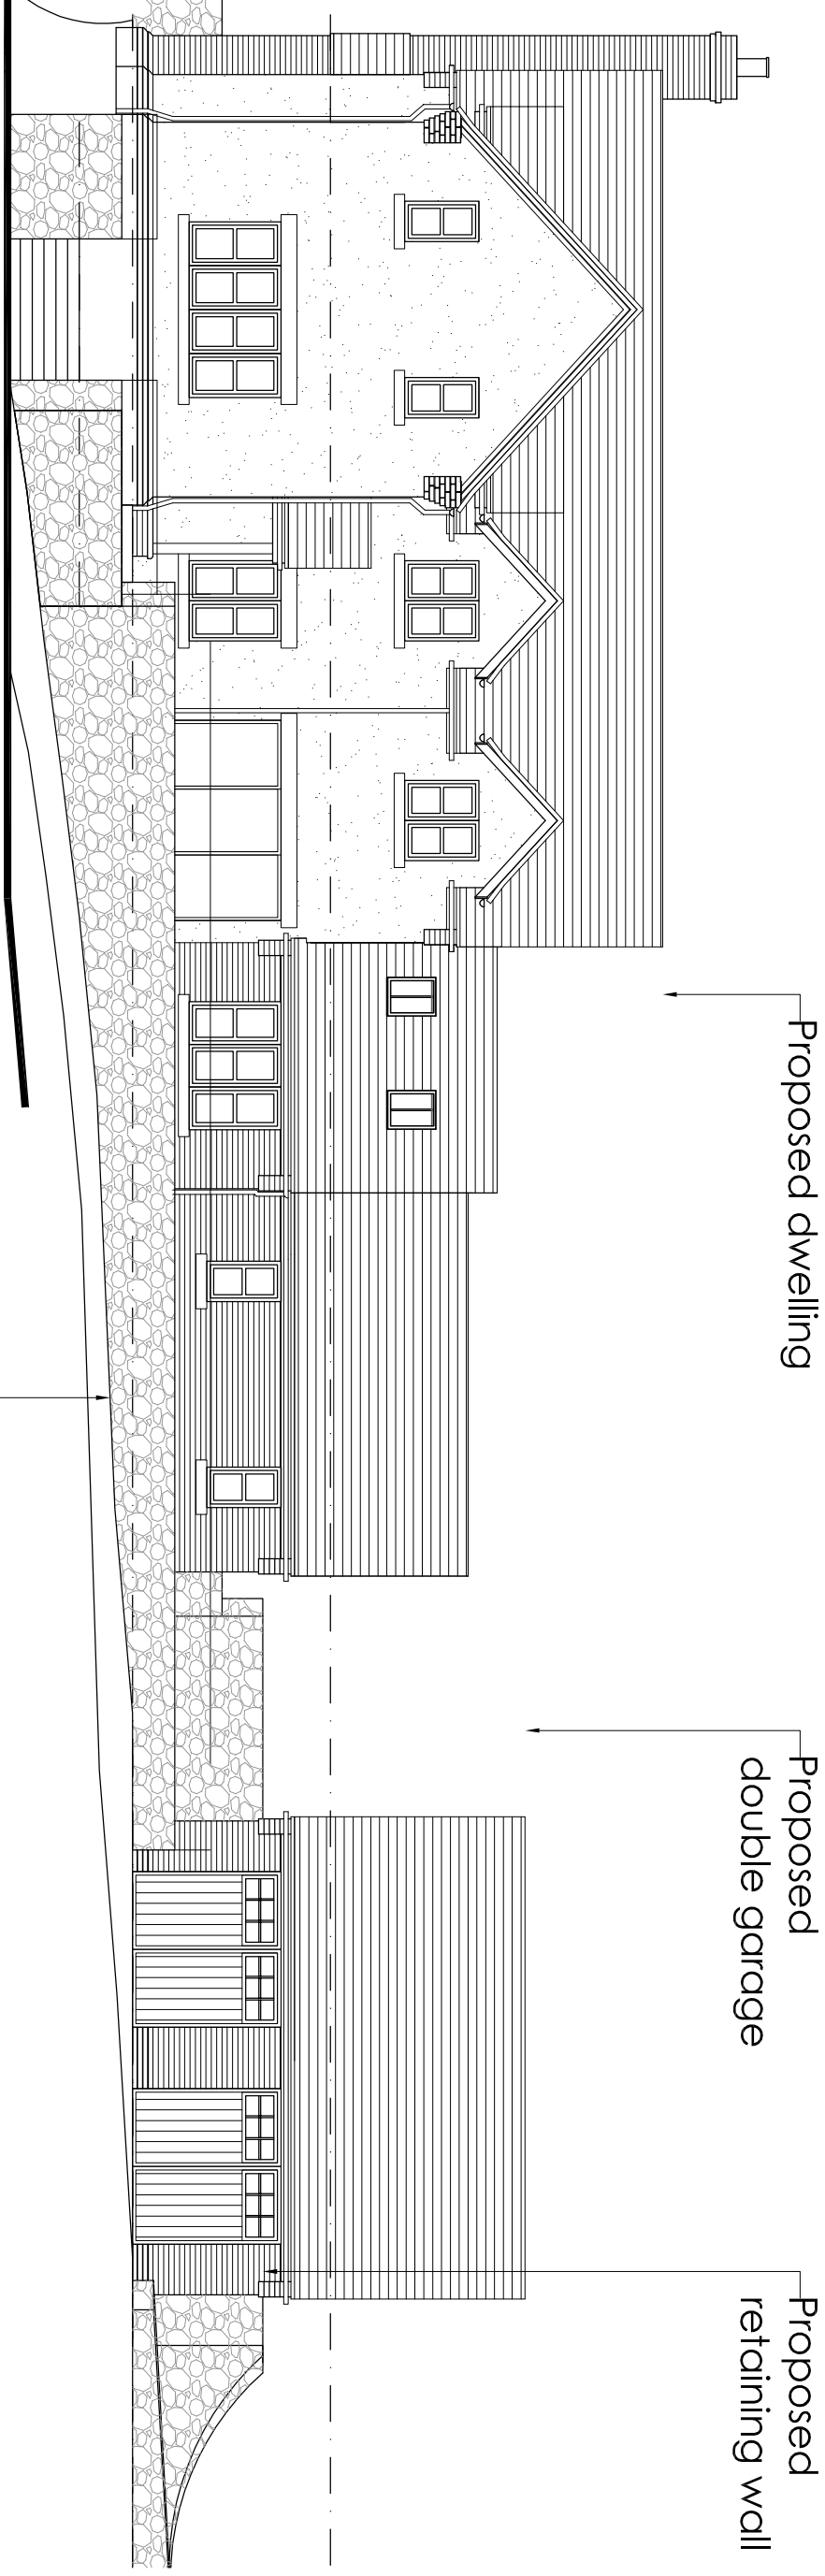

FRONT ELEVATION 1:100

SITE PLAN 1:200

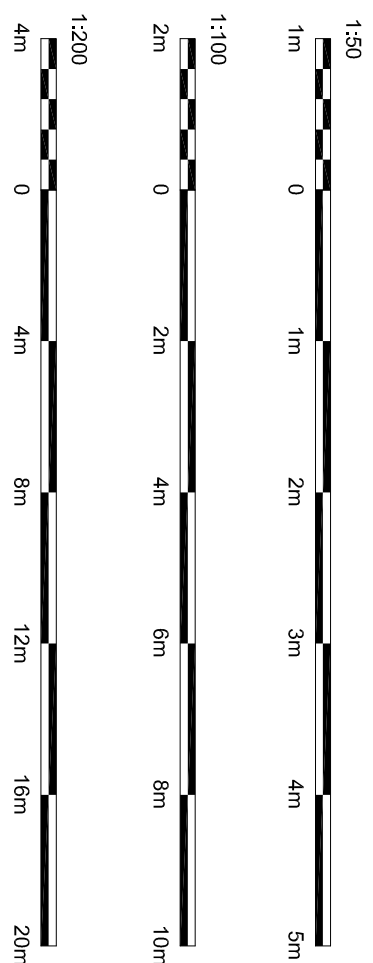

Hewitt&Carr Architects
A. Design House 117-119 Leek Road | Cheddole ST10 1JE
T. 0153 575589
E. enquiries@hccarchitects.co.uk
W. www.hccarchitects.co.uk

Client
MR M AND MRS V FINNEY

Project
PROPOSED NEW DWELLING
AT THE ORCHARD, LOWER HILL FARM,
UTTOXETER ROAD, ST11 9RG
Title
PROPOSED GARAGE
PLANS AND ELEVATIONS

Date
PLANNING
Date
JUNE 2025
Scale @A1 AS NOTED

Project No.
01466 - PL(0)05

Rev
D