
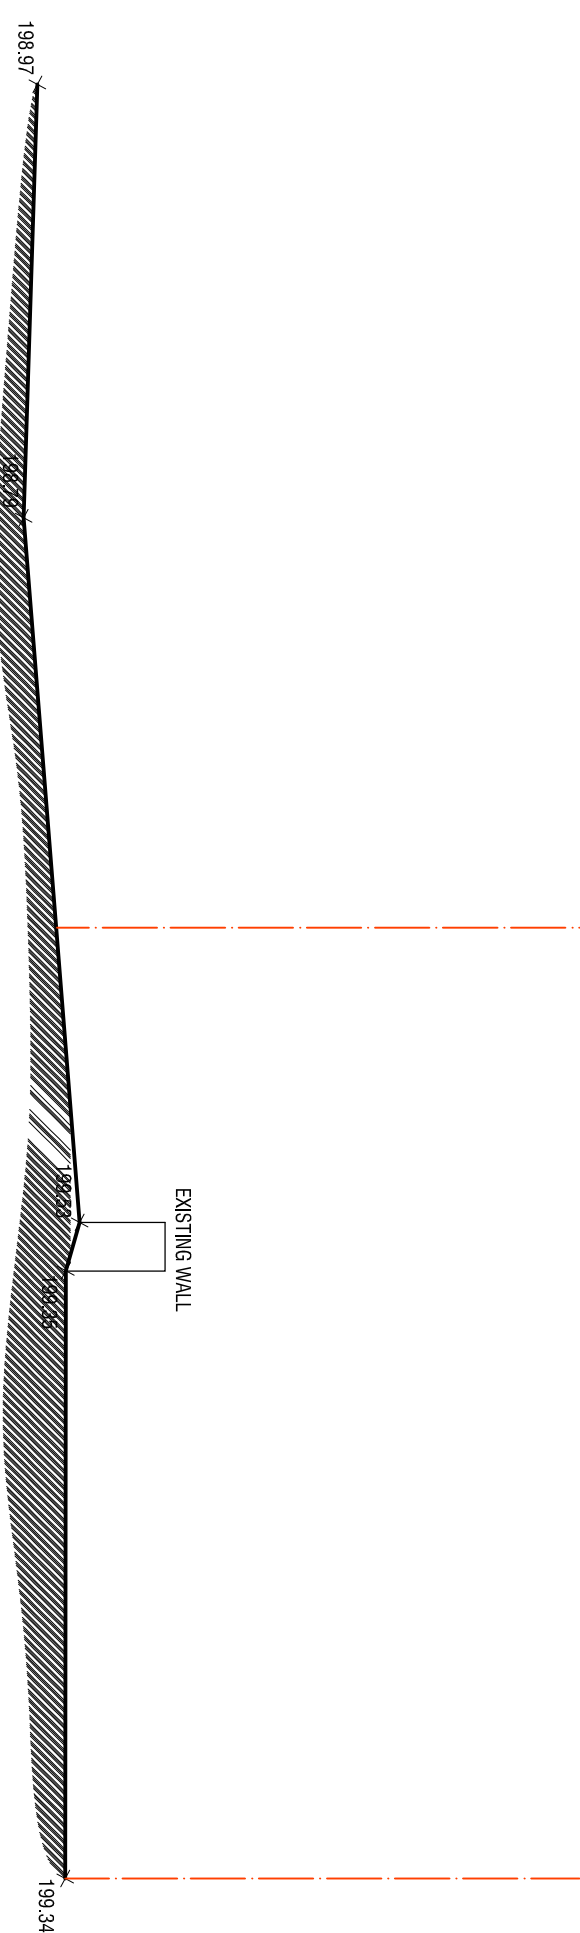
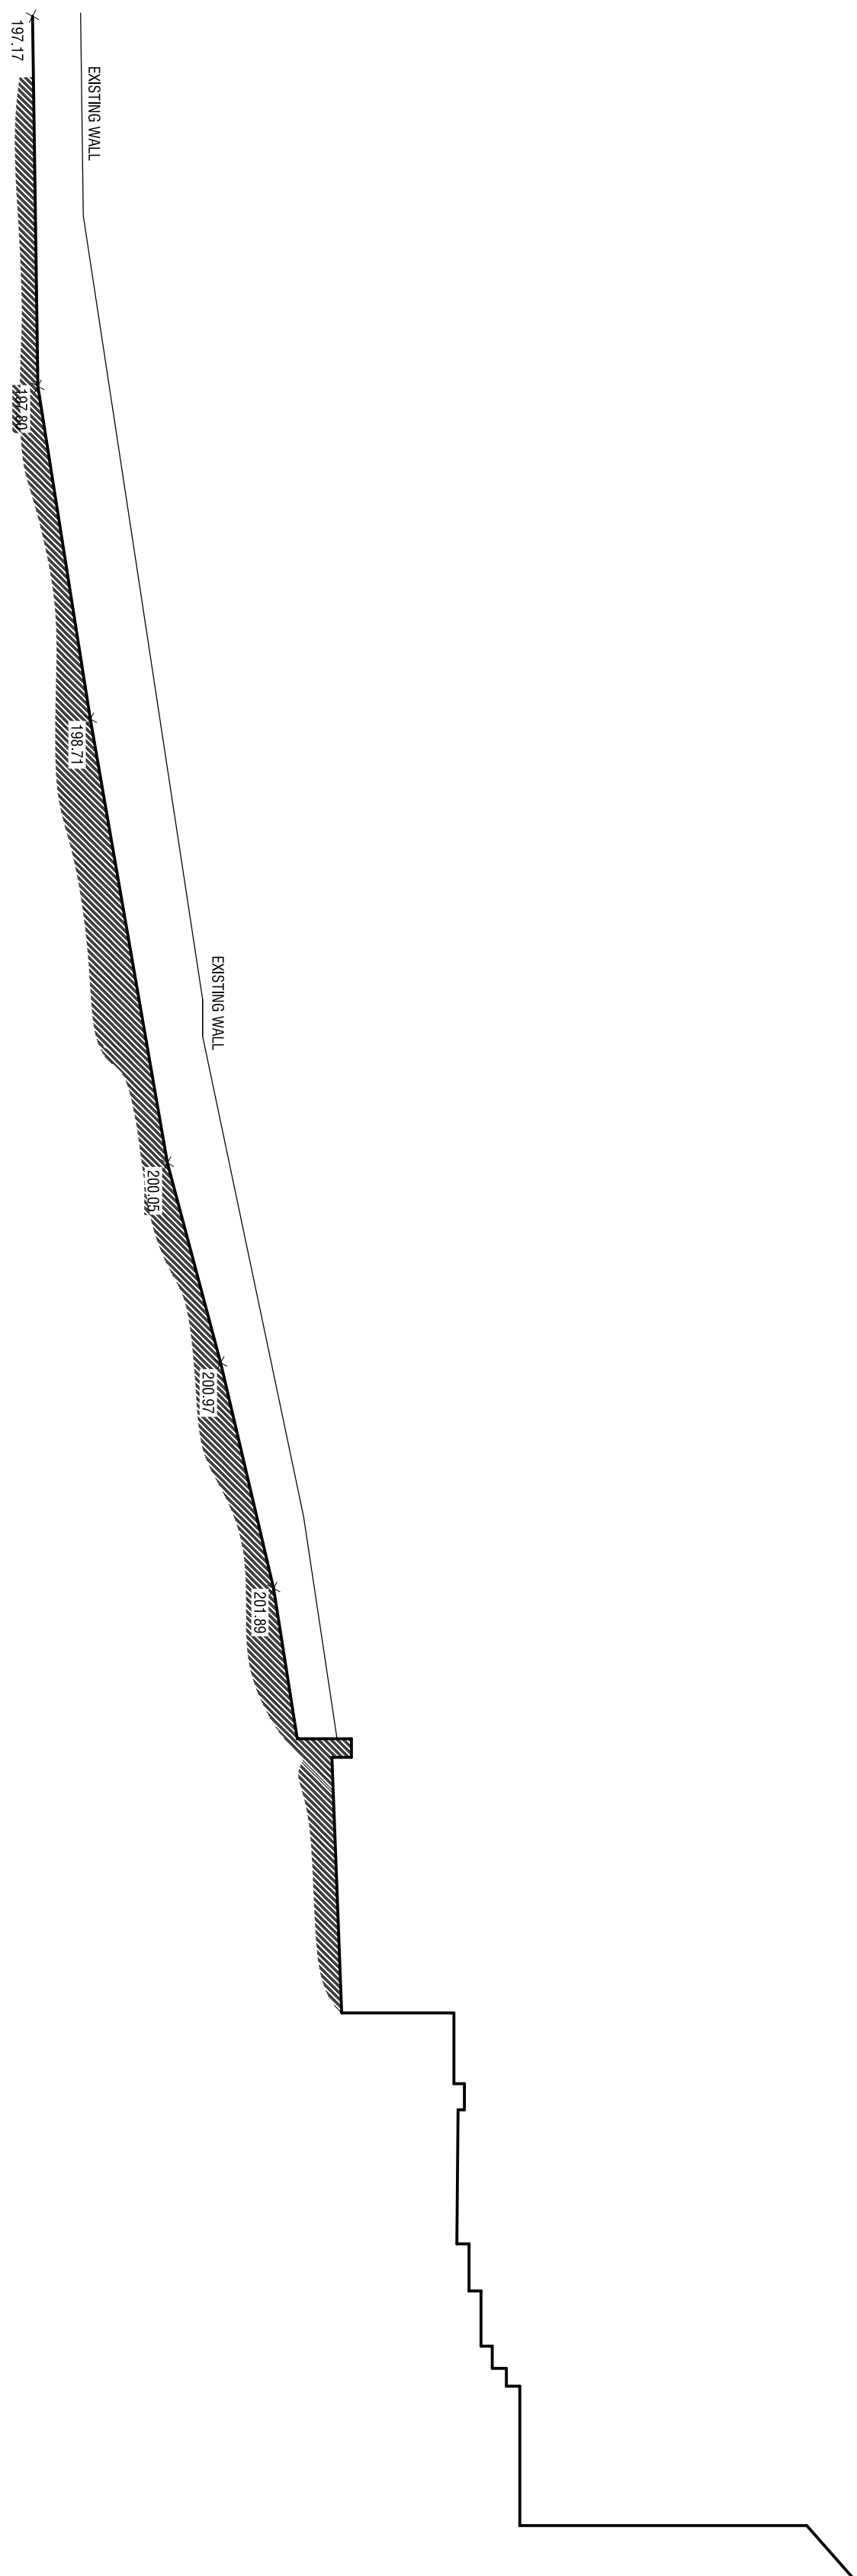


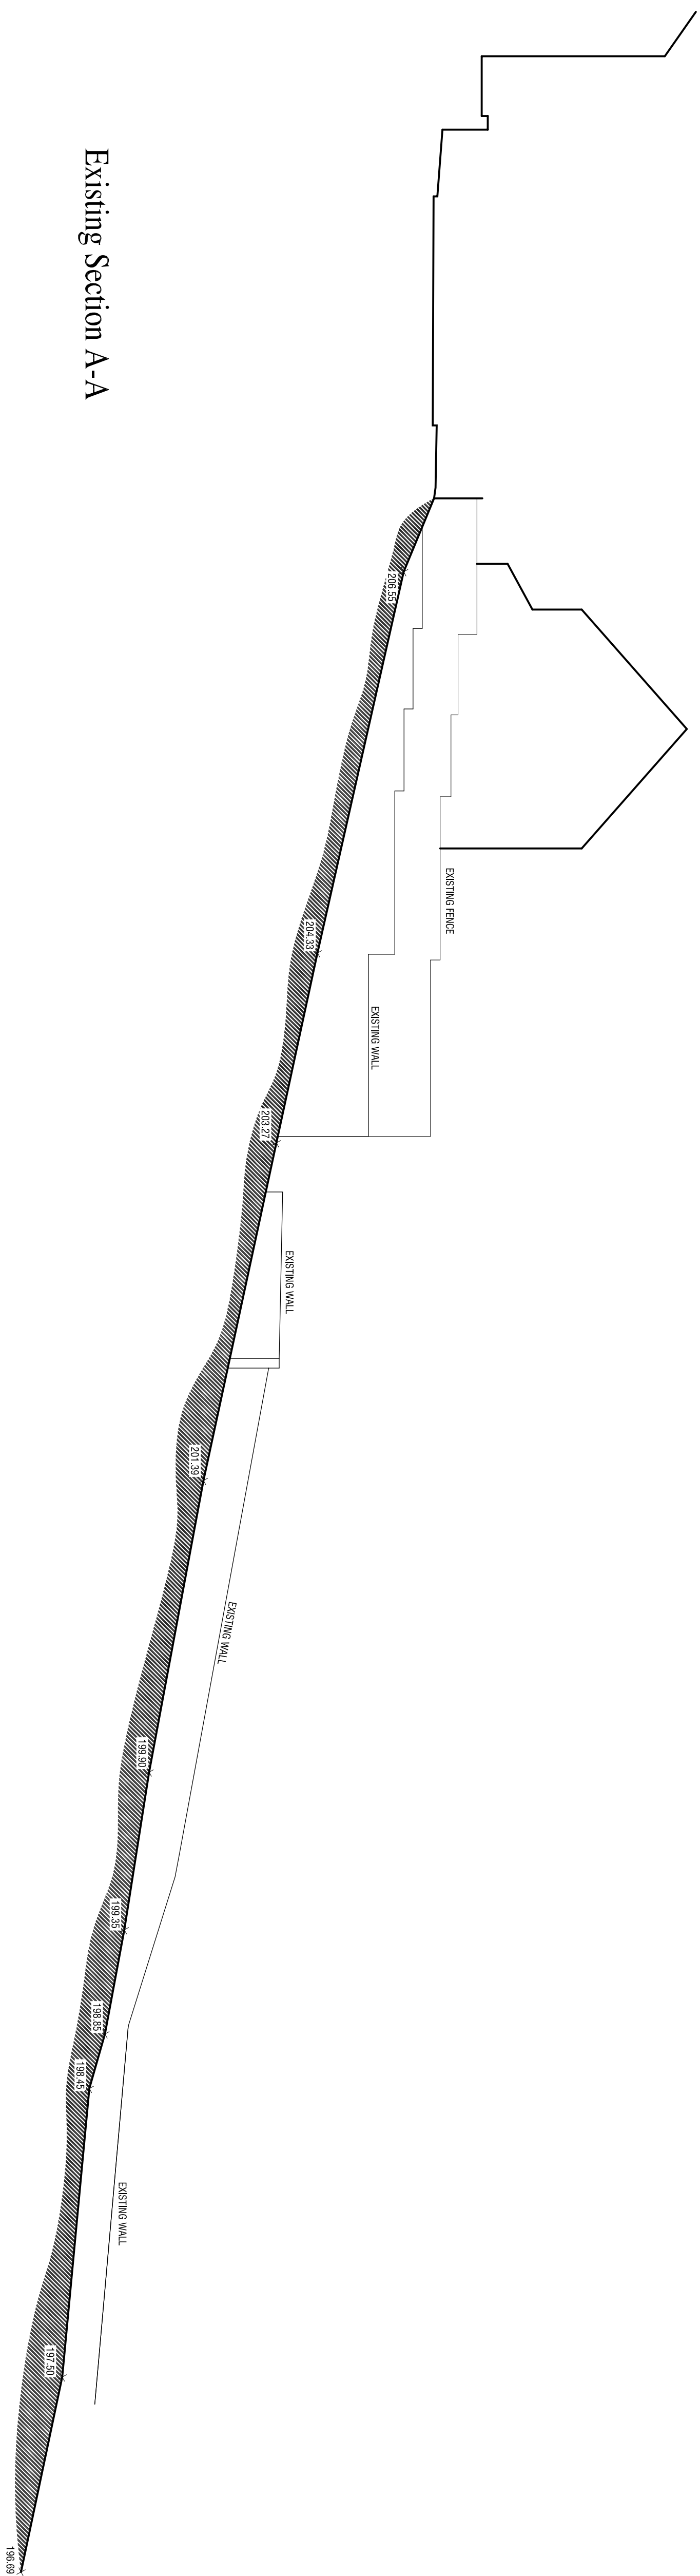

Existing Section B-B

Existing Section A-A

Existing Section C-C

[illegible]

JPK
DESIGN LTD

Architectural Design Specialists

83 Dimsdale Parade East
Wobstanton
Newcastle under Lyme
ST5 8DP
T: 01782 622321
E: enquiries@jpkdesign.co.uk
W: www.jpkdesign.co.uk

[illegible]