


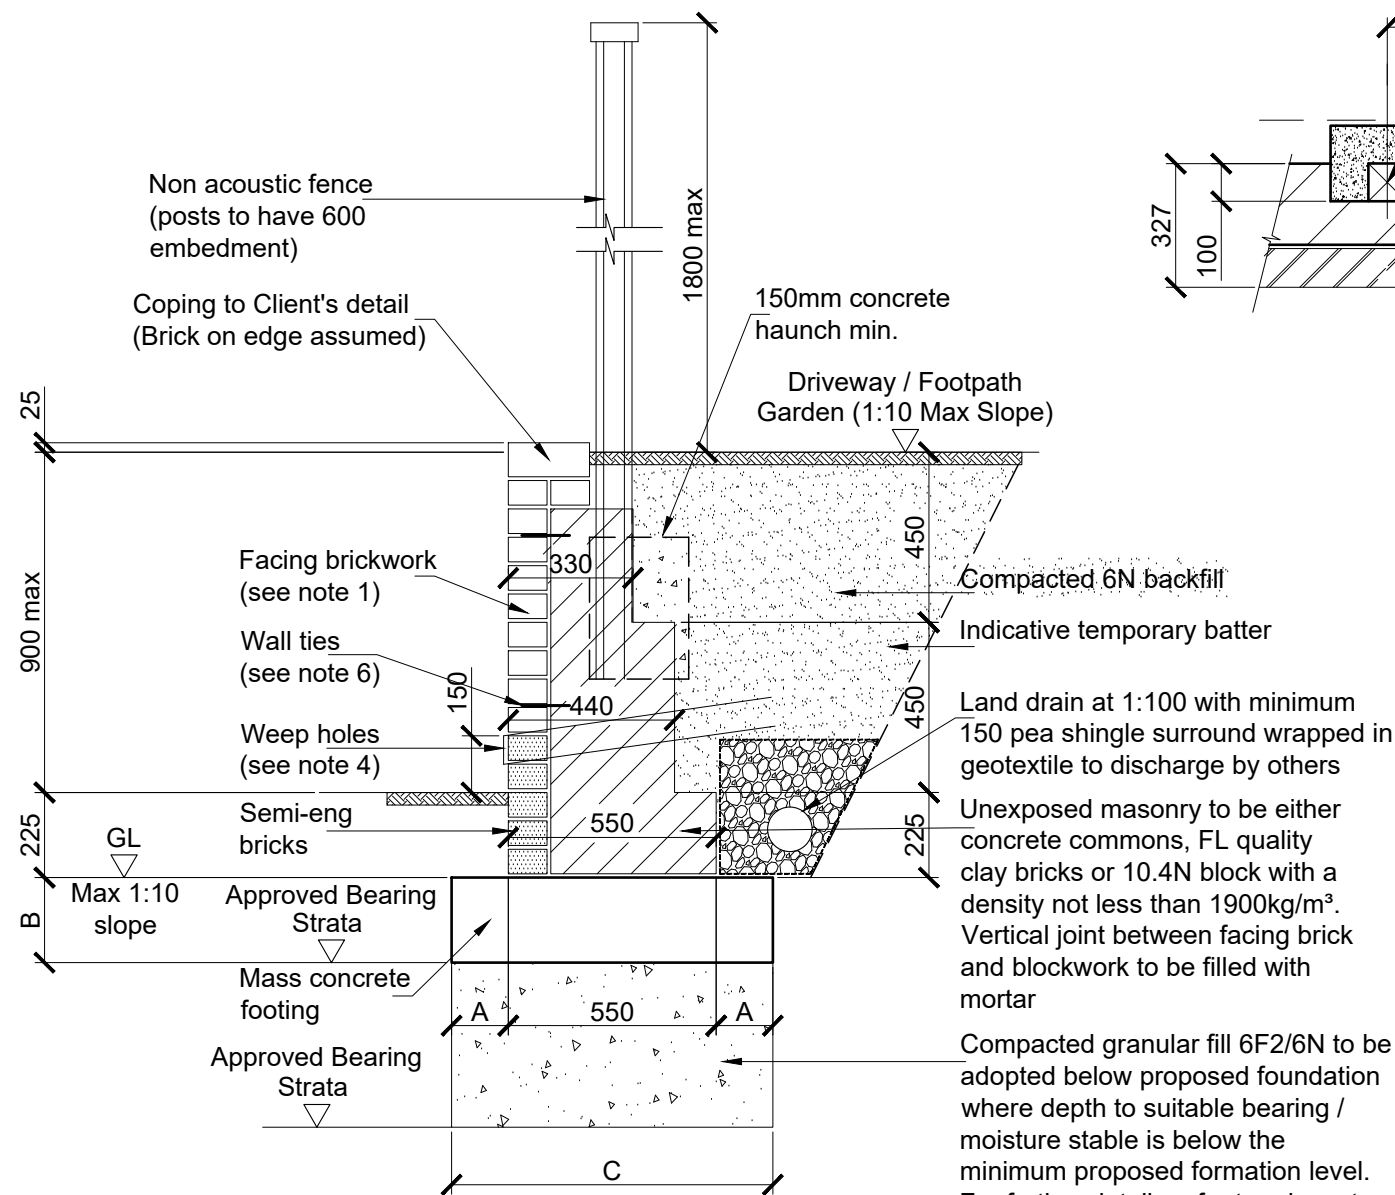
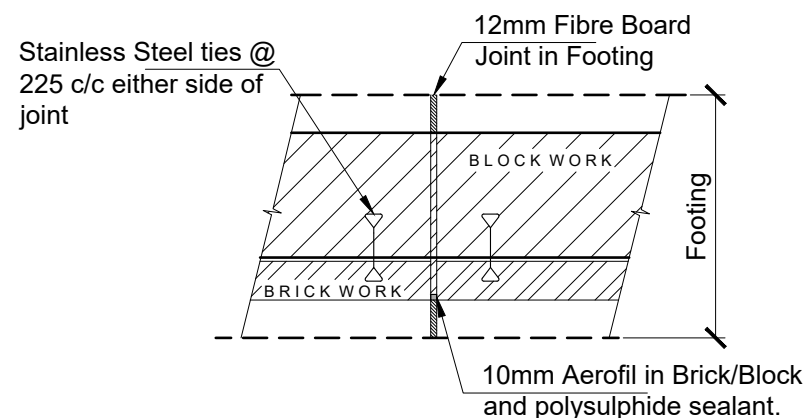


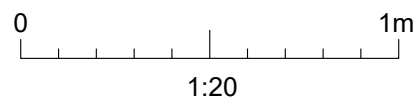


TYPICAL RETAINING WALL
900mm max with 1.8m High Fence

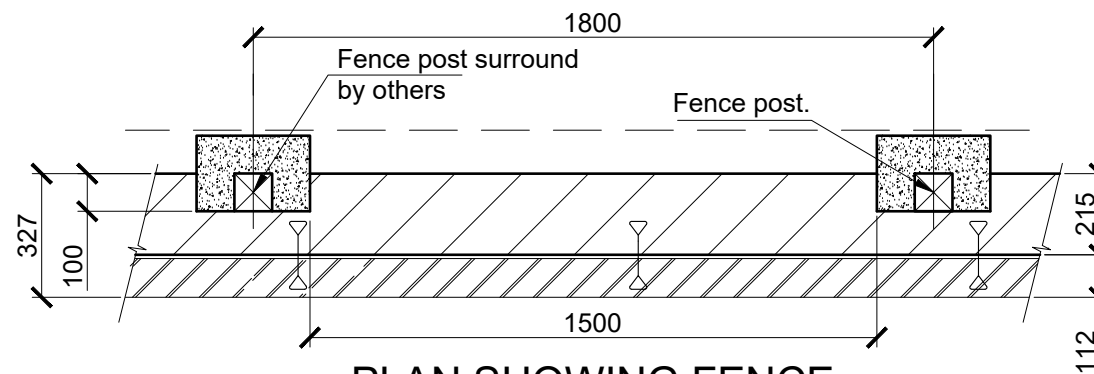


MOVEMENT JOINT DETAIL

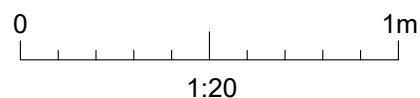

PLAN SHOWING FENCE POST LOCATIONS

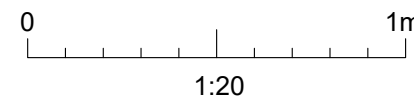


Step height S not greater than 300mm

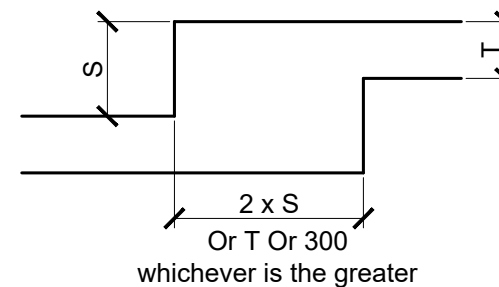


FOUNDATION STEP DETAIL

Safe Bearing Pressure	A	B	C
50 kN/m²	175	225	900
100 kN/m²	125	225	800

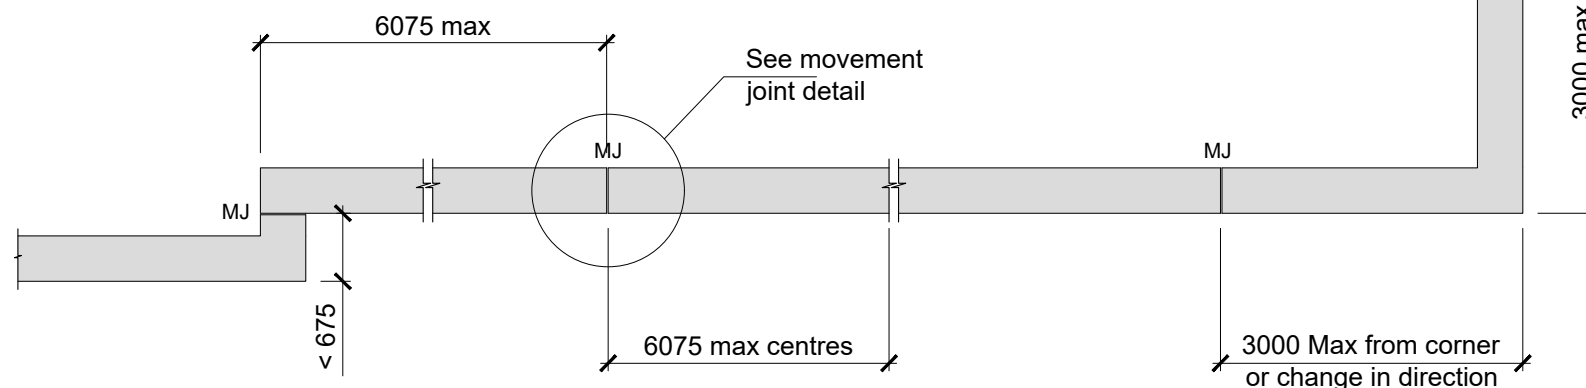

MOVEMENT JOINT LOCATION PLAN

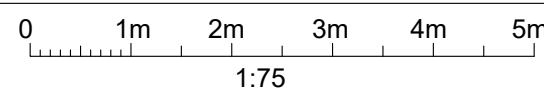

NOTES

- Facing Bricks to be FL quality facing brick with min crushing strength of 20N/mm² and an absorption of between 7% and 12% by weight. Unexposed masonry to be high density blocks, with a min density of 1900kg/m³. Semi-engineering bricks from top of footing to 150 above lower ground level in mortar designation M12/(i)
- Facing brickwork must be built at the same time as the unexposed masonry.
- All mortar to be designation M6/(ii) except as noted above with sulphate resisting Portland cement where applicable.
- Weep holes to be 50mm Dia. at 900crs 150mm above ground level throughout the wall length.
- Movement Joints should be located at 6.075 centres and at or within 3m of a change in direction. Refer to movement joint detail.
- Wall ties to be stainless steel DD140 or similar approved to BS 5628. Wall ties to be installed at 450crs vertically and horizontally.
- 150mm dia pipes at centres to suit centres of fence posts. Pipes to be filled with concrete after posts placed. Fence Post centres must not exceed 1.8m.
- Refer to site specific investigation report for concrete mixes.
- Wall design allows for parked vehicle adjacent to retaining wall - max gross vehicle weight of 2,500kg.
- Wall design not suitable for support of shared drive or public highway.
- Vehicle barriers must be set back so that no impact force is applied to the retaining wall.
- If a pedestrian barrier is required instead of a fence, change retaining wall construction to reinforced cavity fill.
- Retaining wall foundation must not surcharge or be surcharged by house / garage foundations

A	April 26	Scale Bars Added	CD	DW
-	5.6.25	Construction issue	JW	DW
Rev.	Date	Revision	By	Appd.

coopers
chartered consulting engineers

Tel: 01244 684910
Fax: 01244 684911
Email: admin@coopers.co.uk
Web: http://coopers.co.uk

Park House
Sandpiper Court
Chester Business Park
Chester
CH4 9QU

Client

Persimmon
Together, we make your home

Project

Pottery Gardens, Cheadle

Title

Retaining Walls
900mm Max with 1.8m Fence

SCALE @A3 1:20 / 1:75	DATE jun 25	DRAWN CD	CHECKED DW
DRAWING NUMBER	8511/MRW900/1.8	REVISION	A